


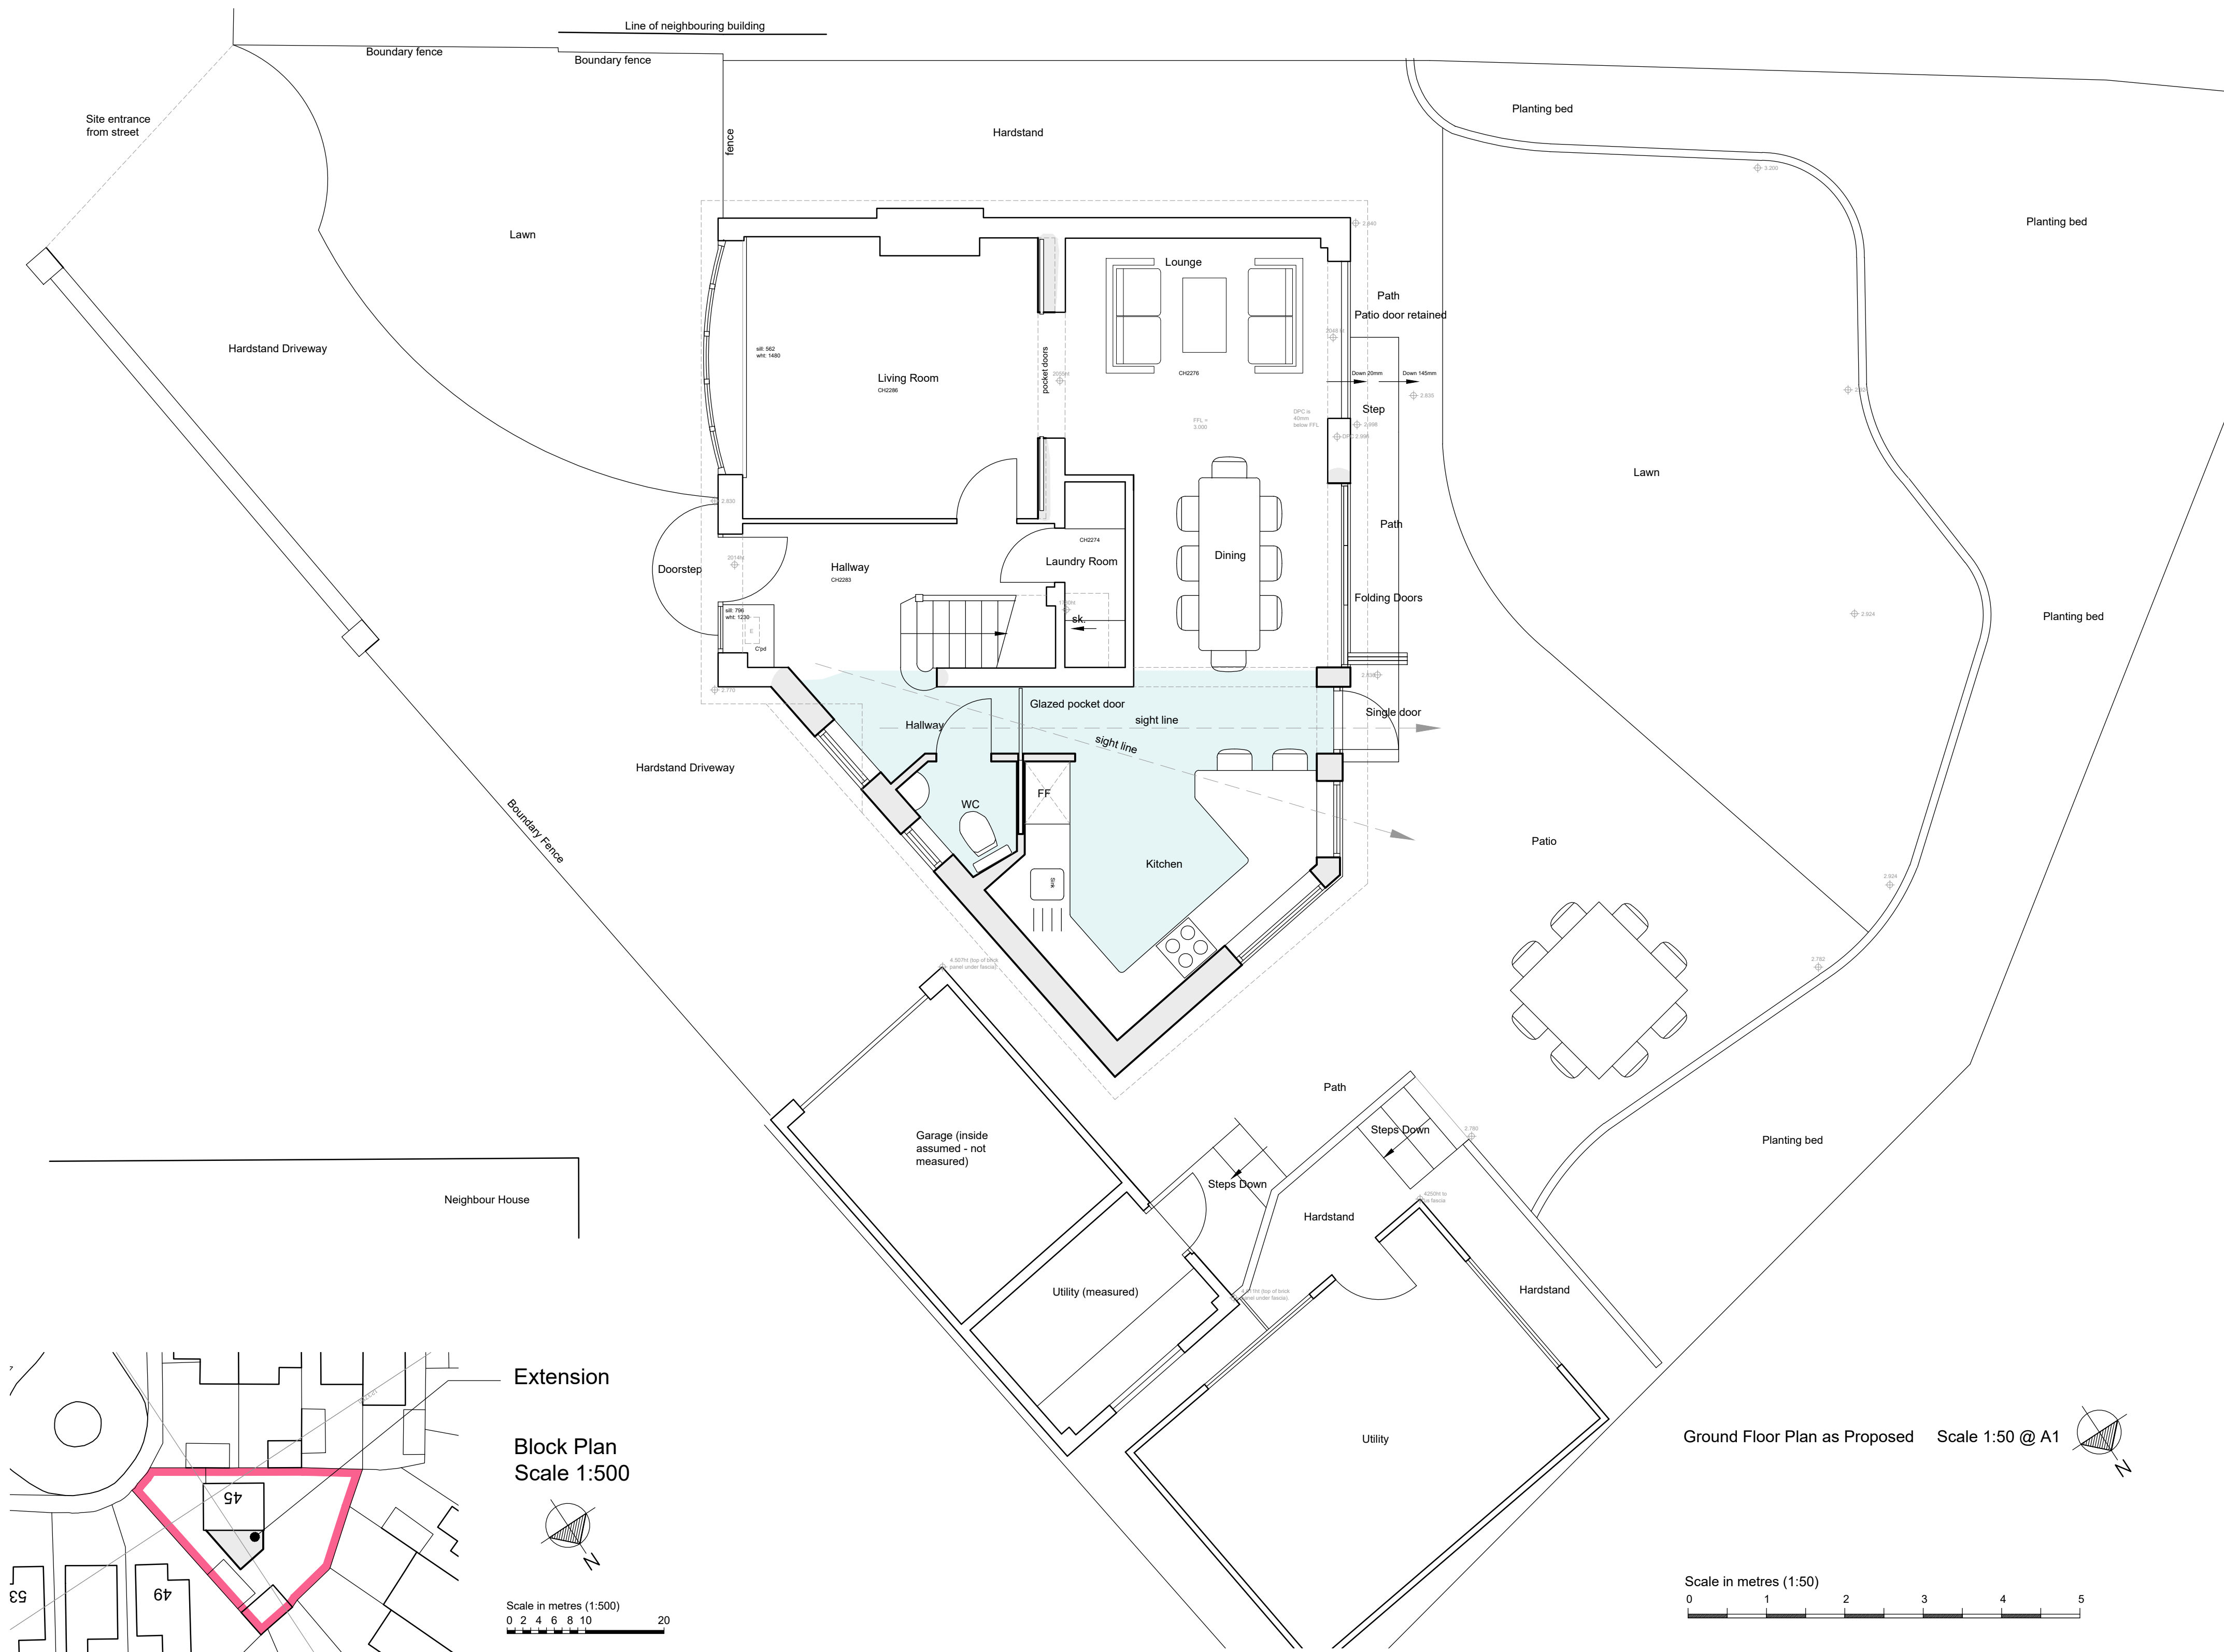


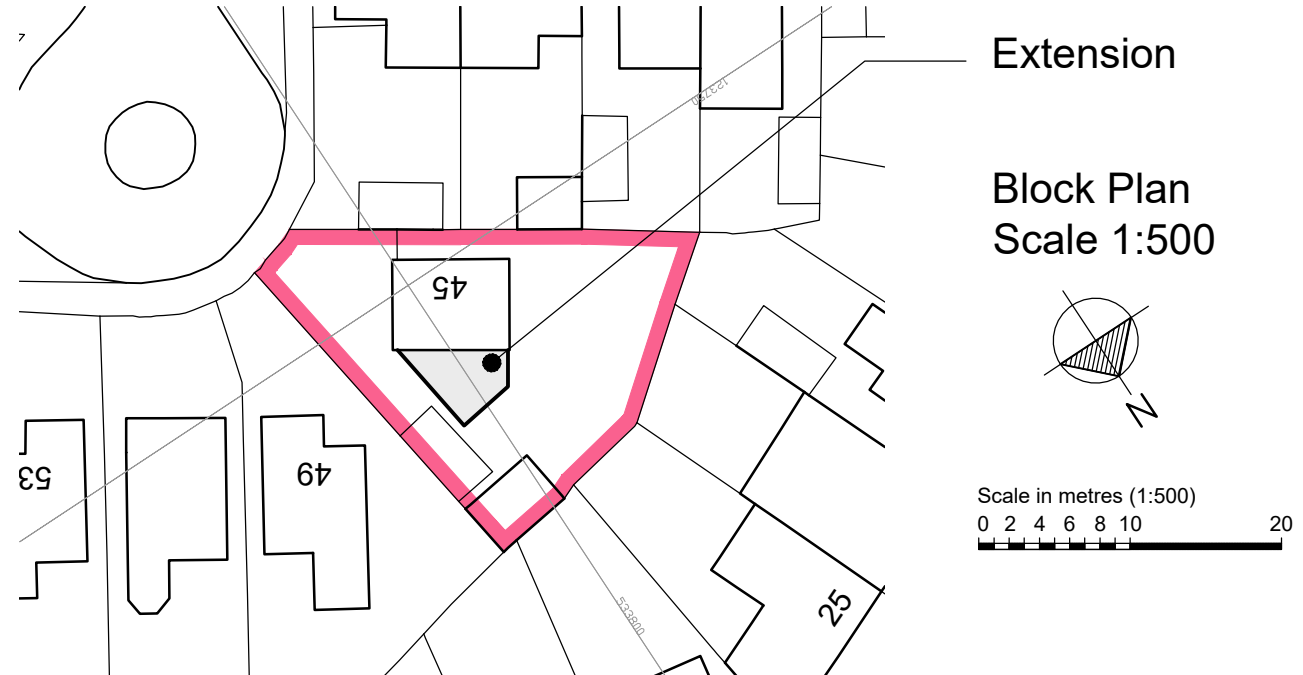


Ground Floor Plan as Proposed Scale 1:50 @ A1

 



Block Plan Scale 1:500

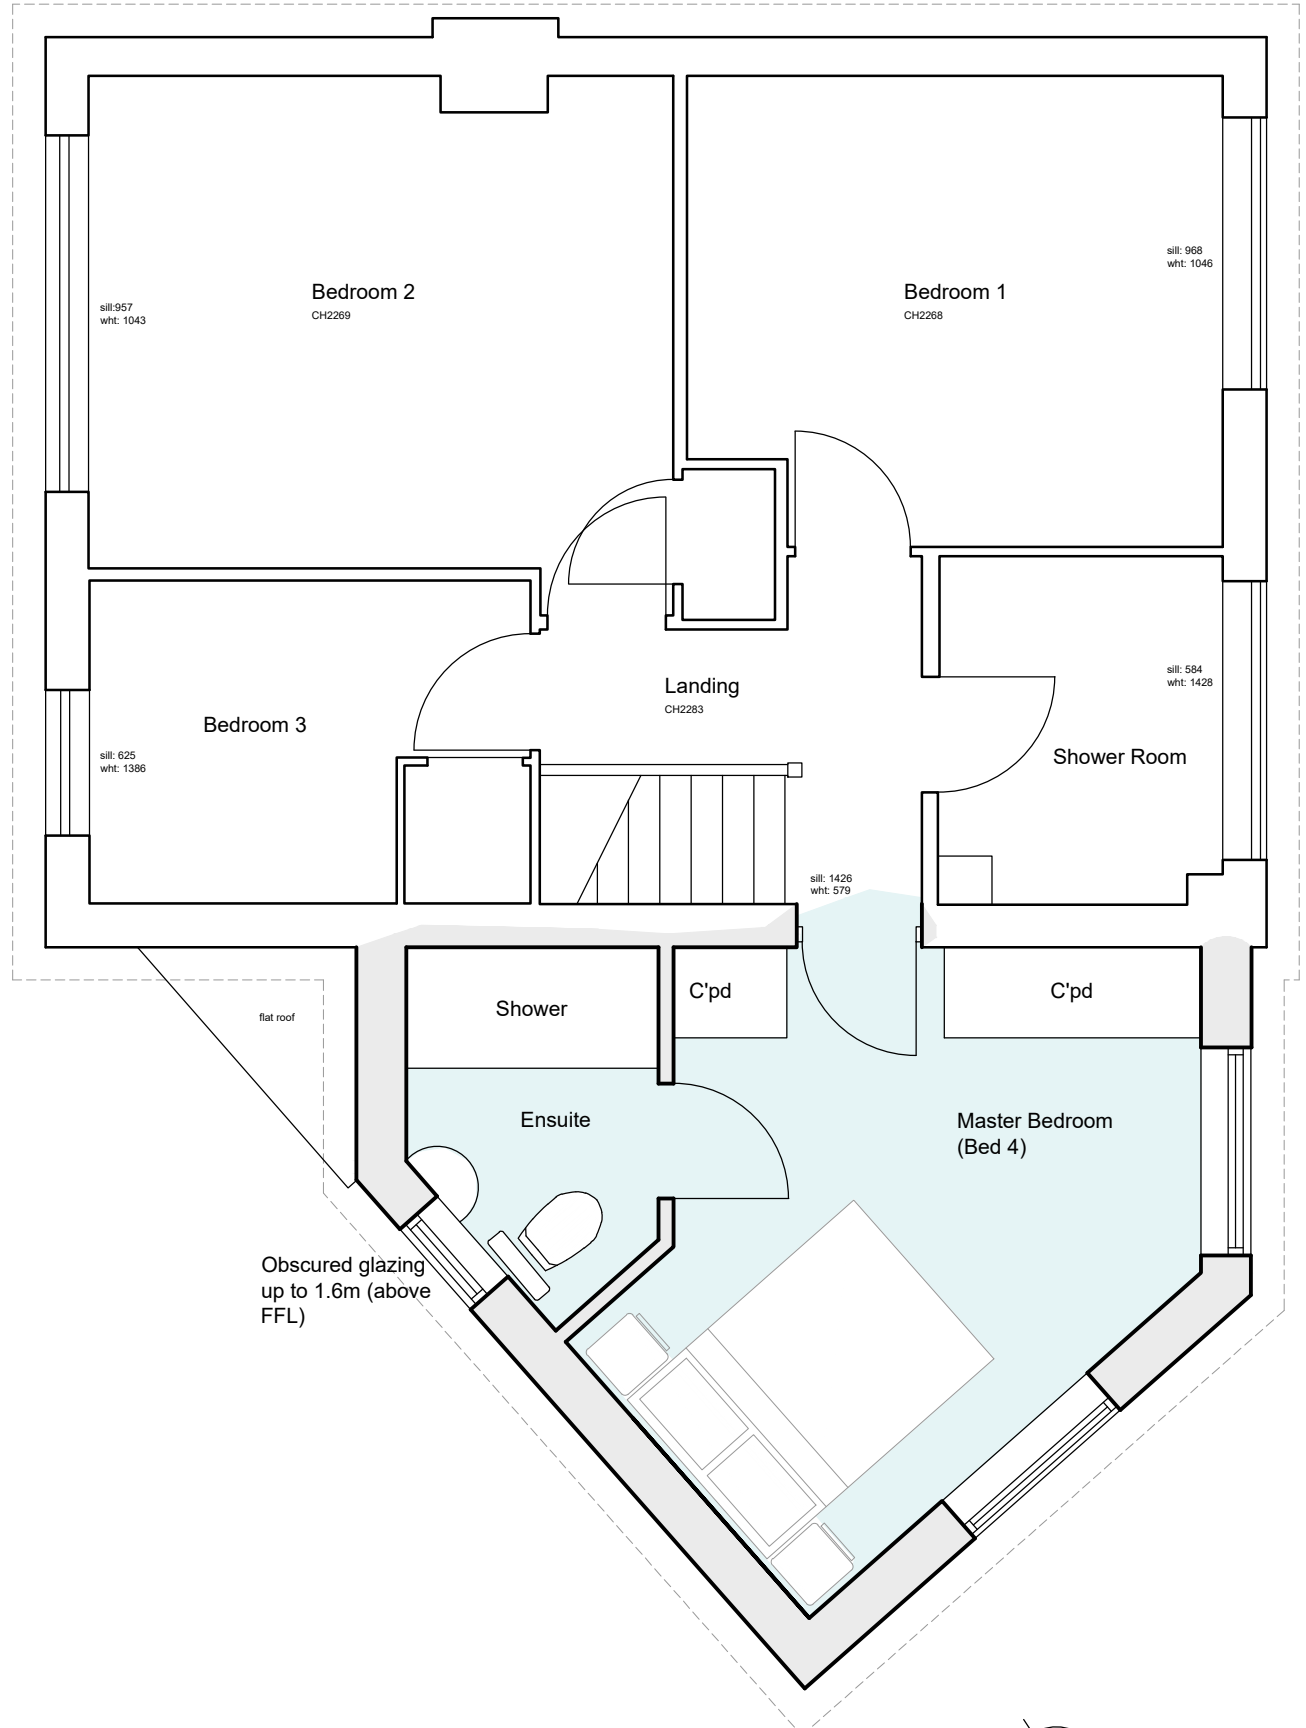


First Floor Plan as Proposed Scale 1:50 @ A1

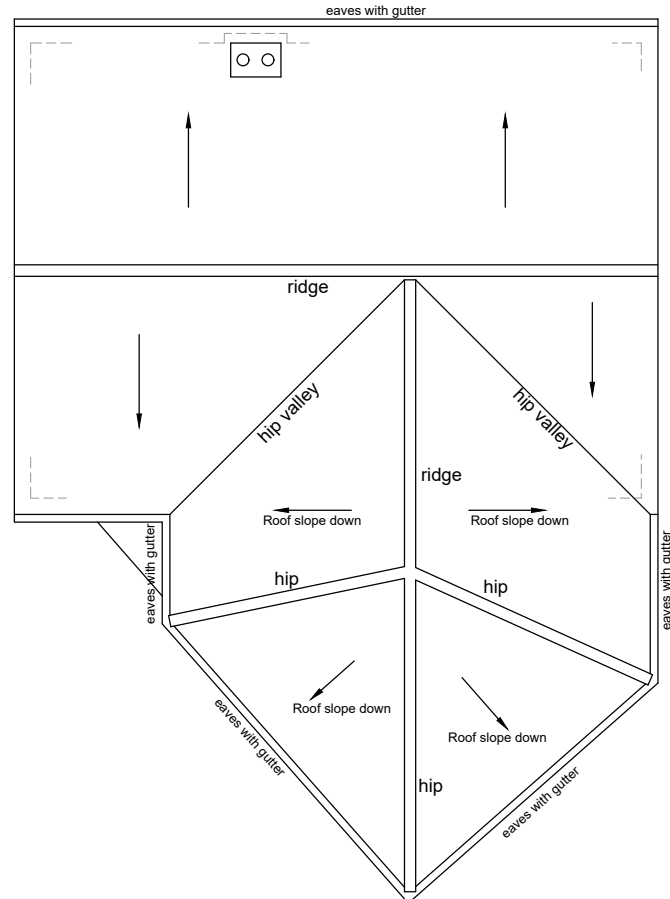


Roof Plan as Proposed Scale 1:100 @ A1

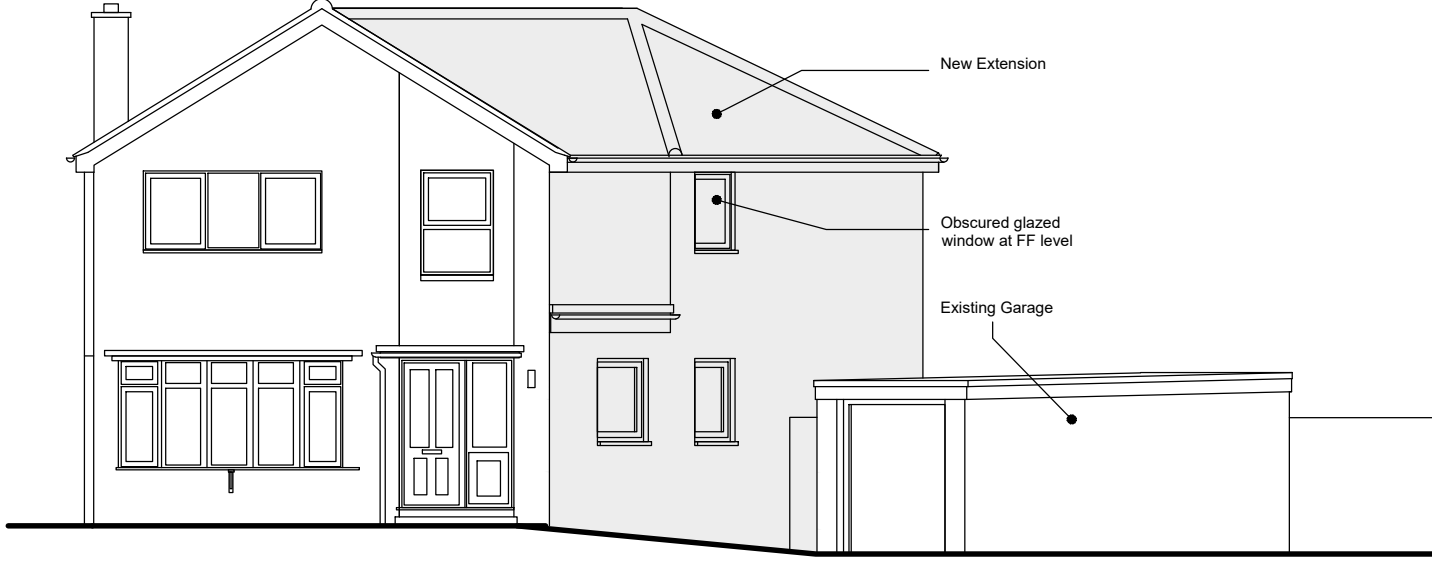 

South East Elevation as Proposed Scale 1:100 @ A1

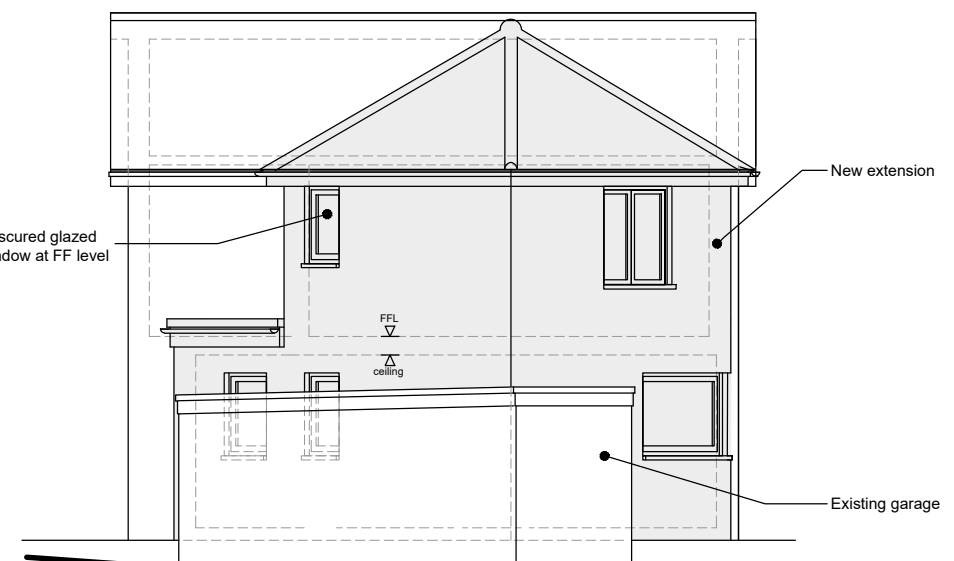

North East Elevation as Proposed Scale 1:100 @ A1

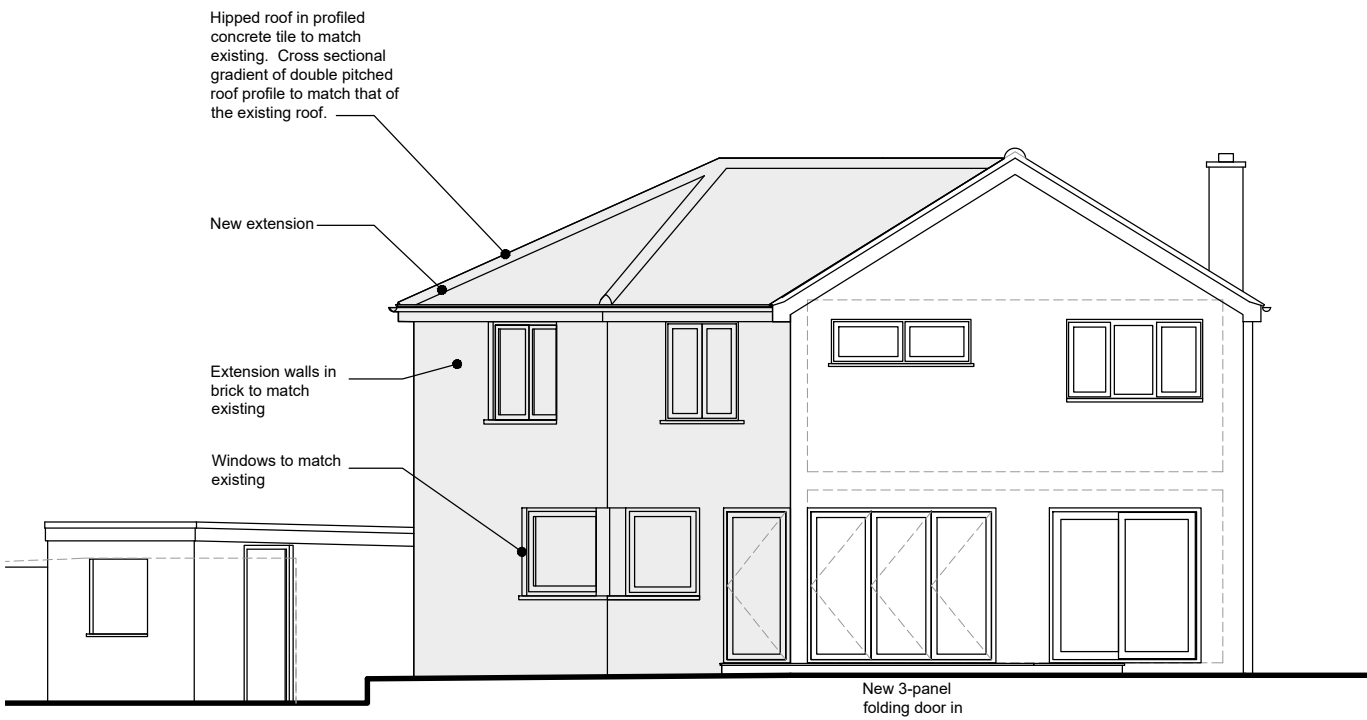

North West Elevation as Proposed Scale 1:100 @ A1

Revisions	A	Description	Date
	A	Kitchen Layouts updated	08/07/2026
	B	Final layout for planning application	16/07/2026



Jacob Chadwick Architects
49 Richmond Street, Brighton,
East Sussex, BN2 9PD
tel: 07837 599827 jacobchadwickarchitects@gmail.com

site: 45 Priory Way, Haywards Heath
Project: side extension

Drawing: **Prelim Plans and Elevations as Proposed - sheet 1**

drawn by: JC	scale: 1:50	print size: A1	drwg no. 0123/02	revision: B
date: June 2026	client: Jack Crutchley			