


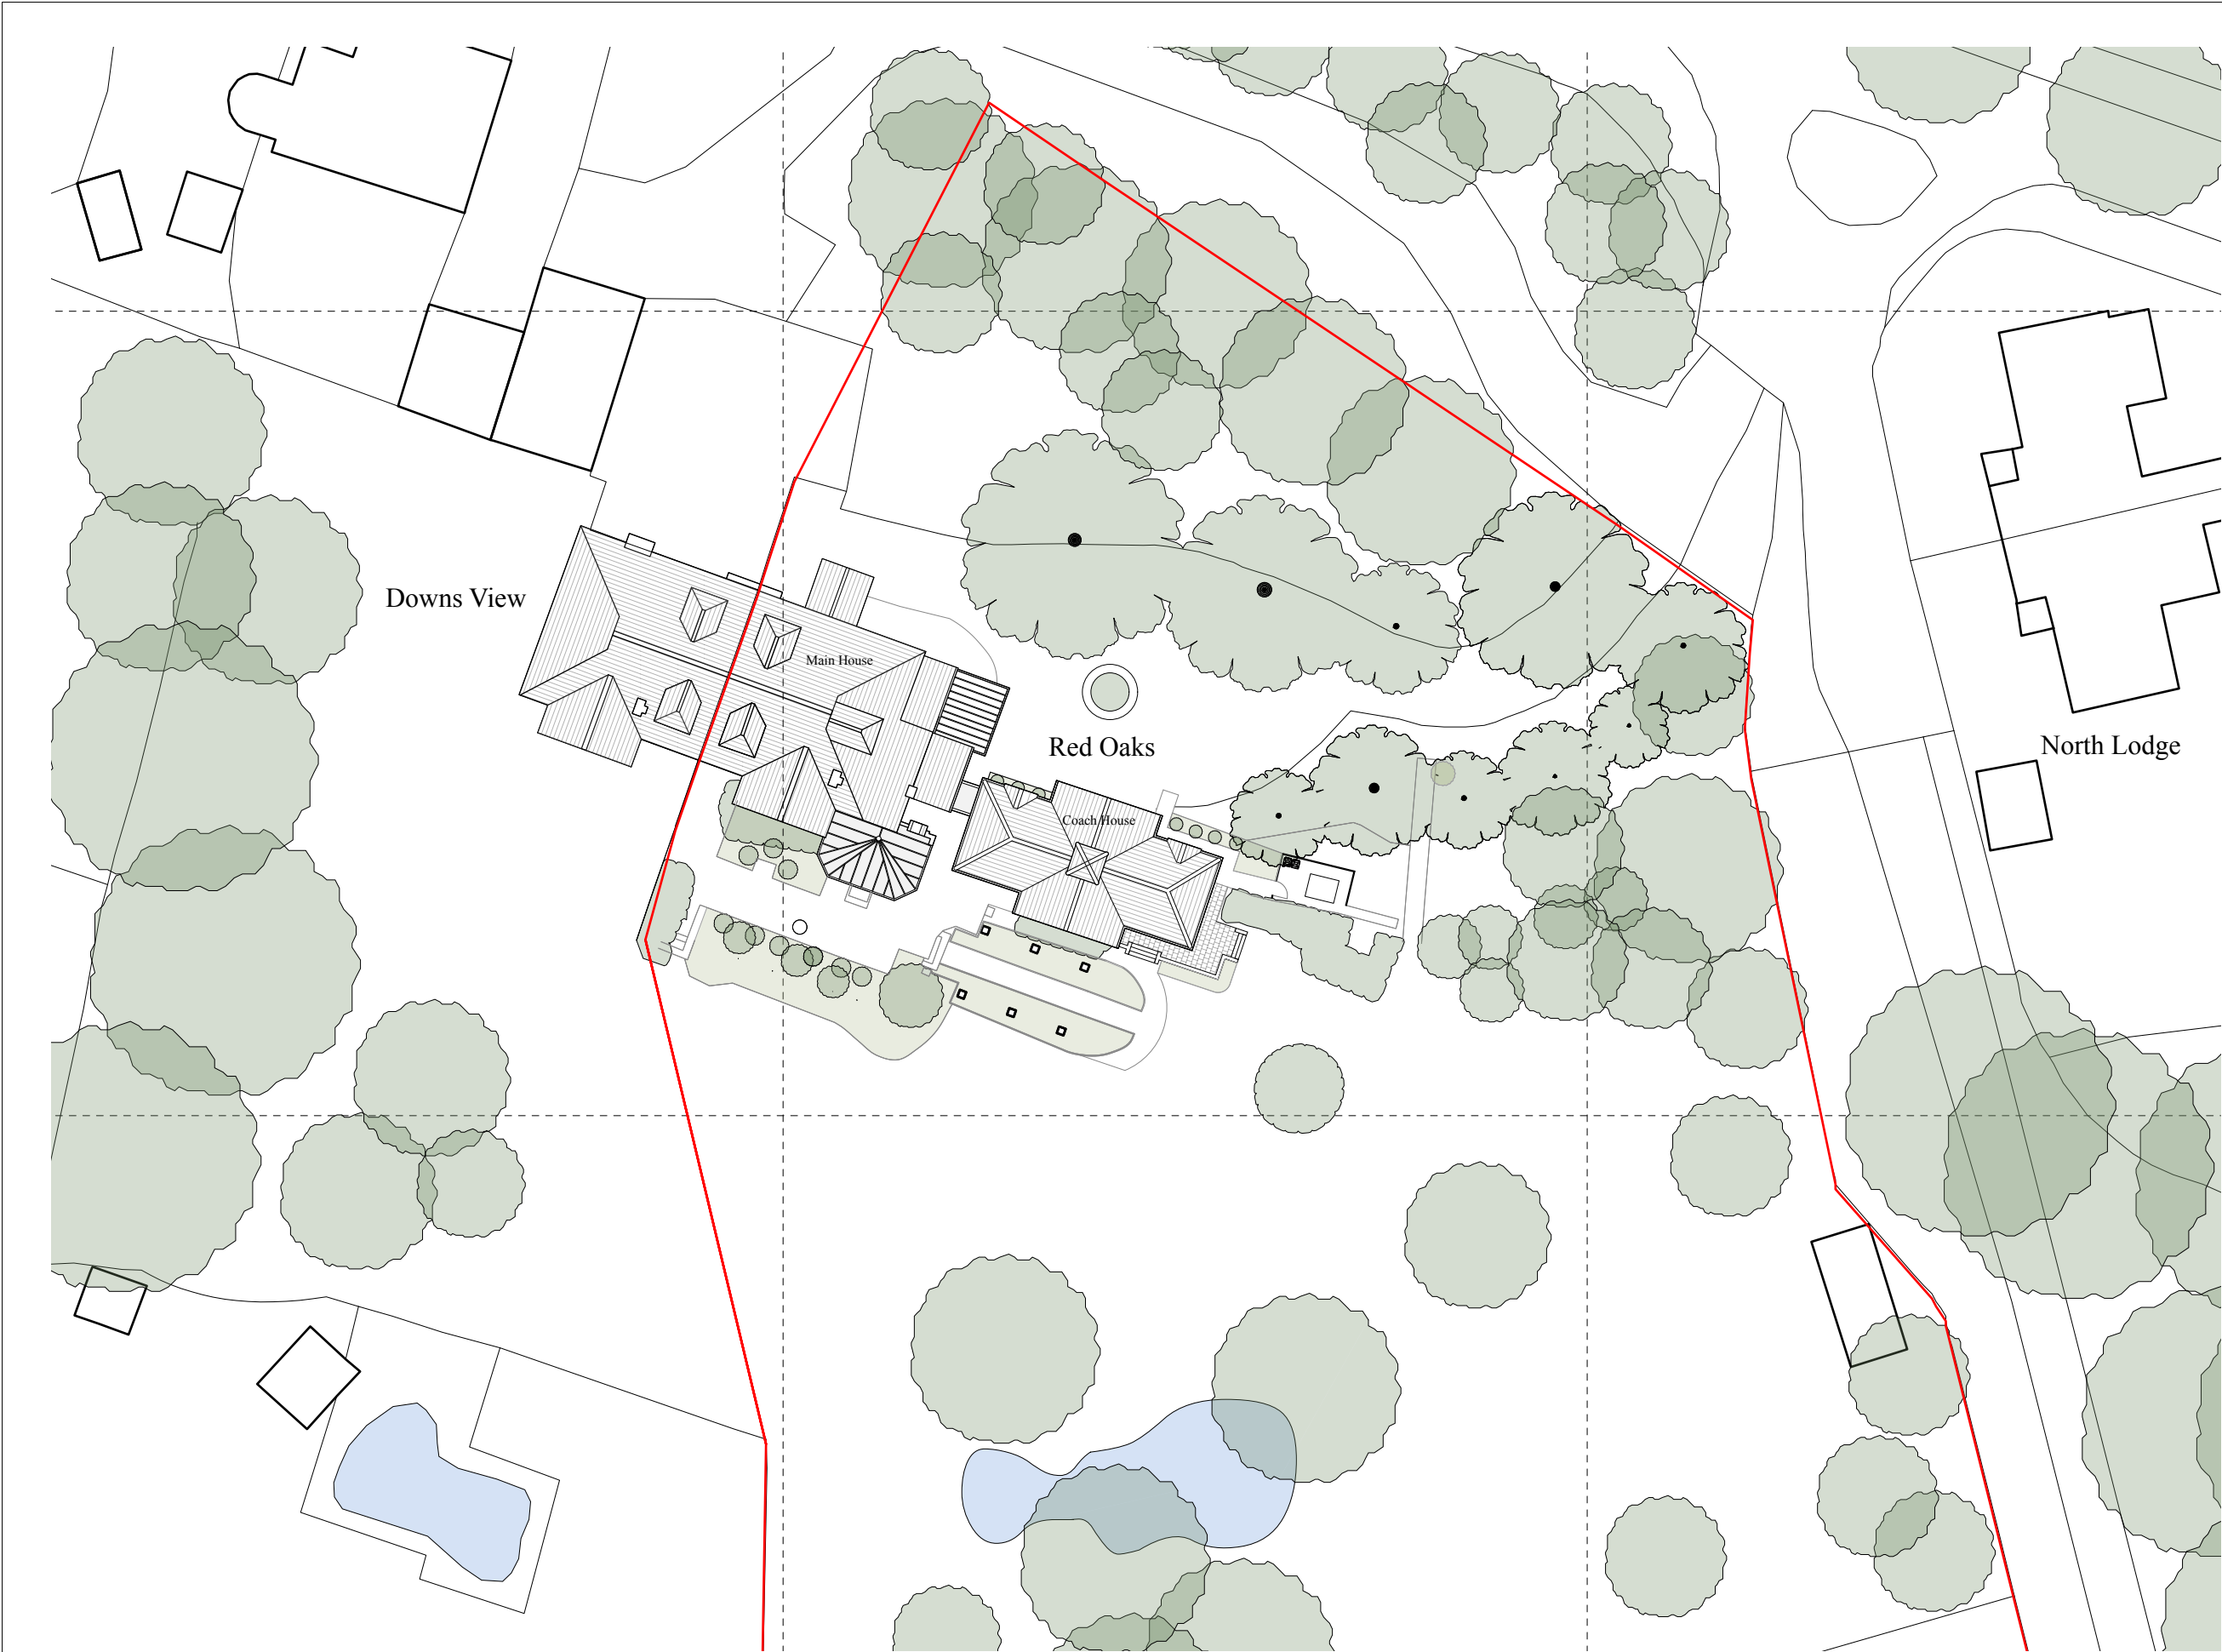

SOMMERER
Architecture & Living

55 Renfields, Haywards Heath, RH16 4UG, West Sussex

These drawings have been prepared for planning purposes and are **not** to be used as production or construction drawings.
Do not scale from this drawing unless for planning application purposes.

© Sommerer Architecture & Living Limited 2025

General Notes

Site Boundary

Rev	Date	Description
-	10.12.25	First Issue
A	18.12.25	General revisions

Planning

Red Oaks

Staplefield Road

RH17 5HY

Proposed site plan

Scale: 1:400 @A3

Revision: A

N

Drawing 2506-01-02