




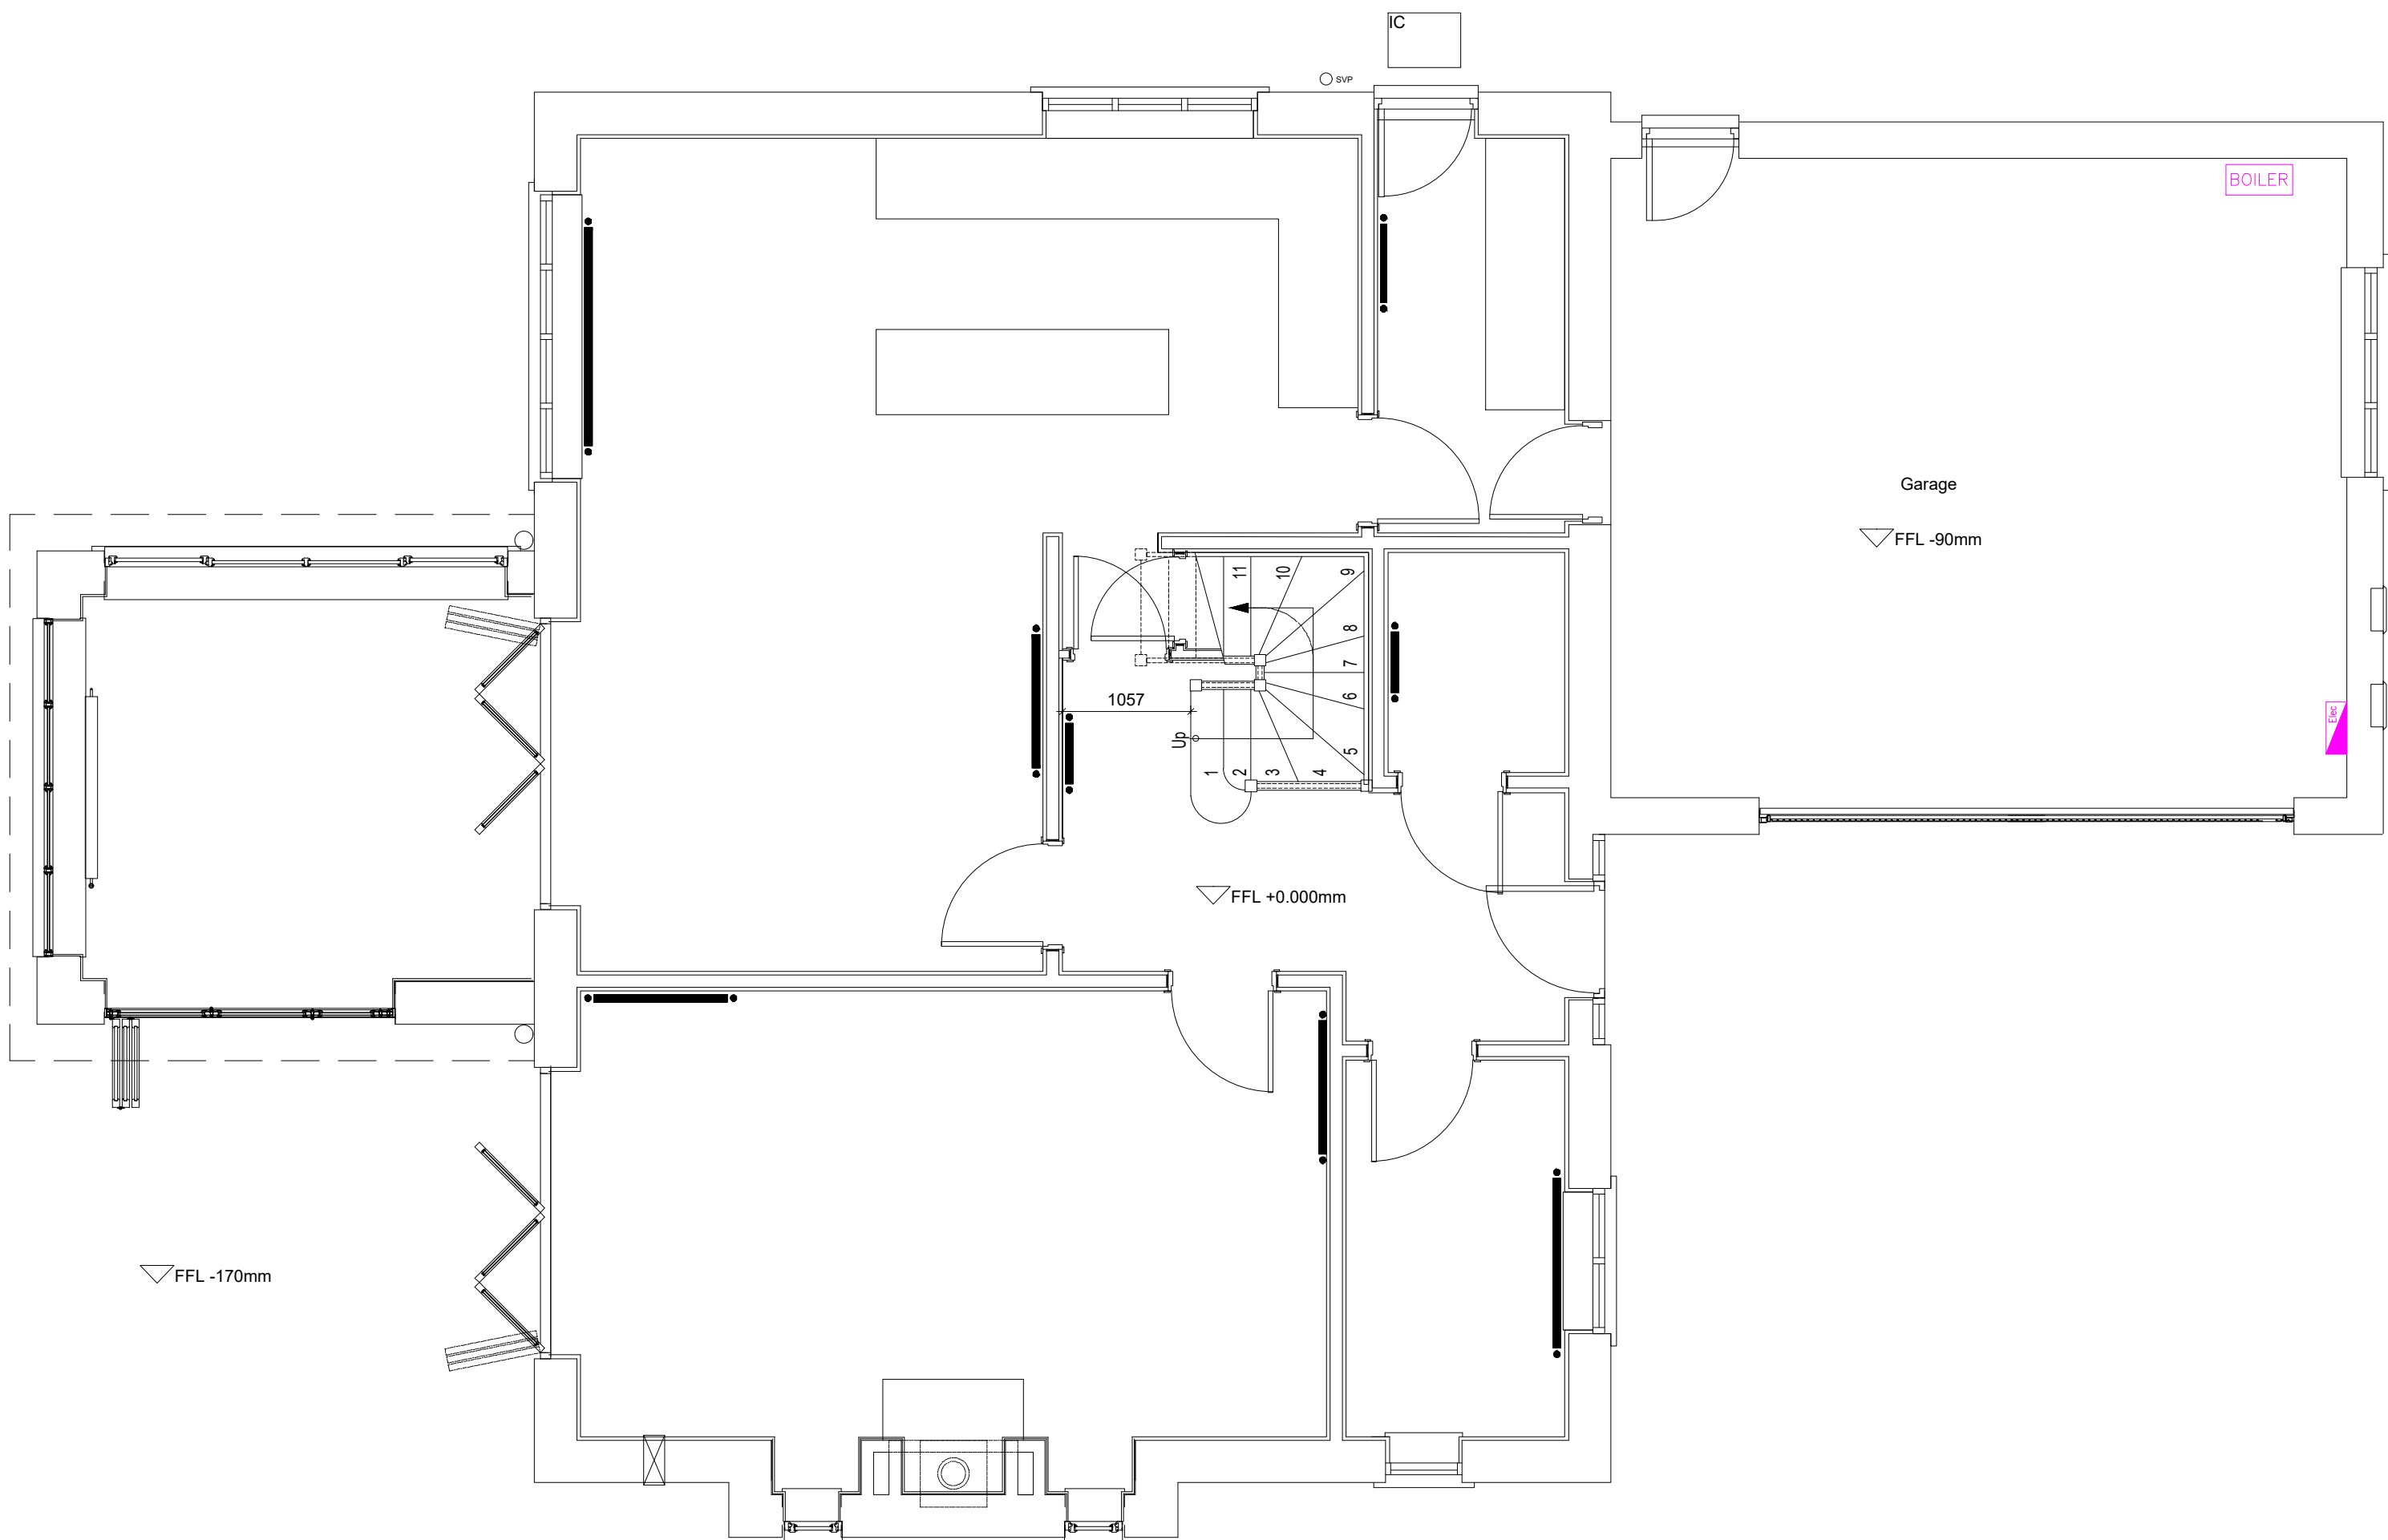

Existing Ground Floor plan
1:50

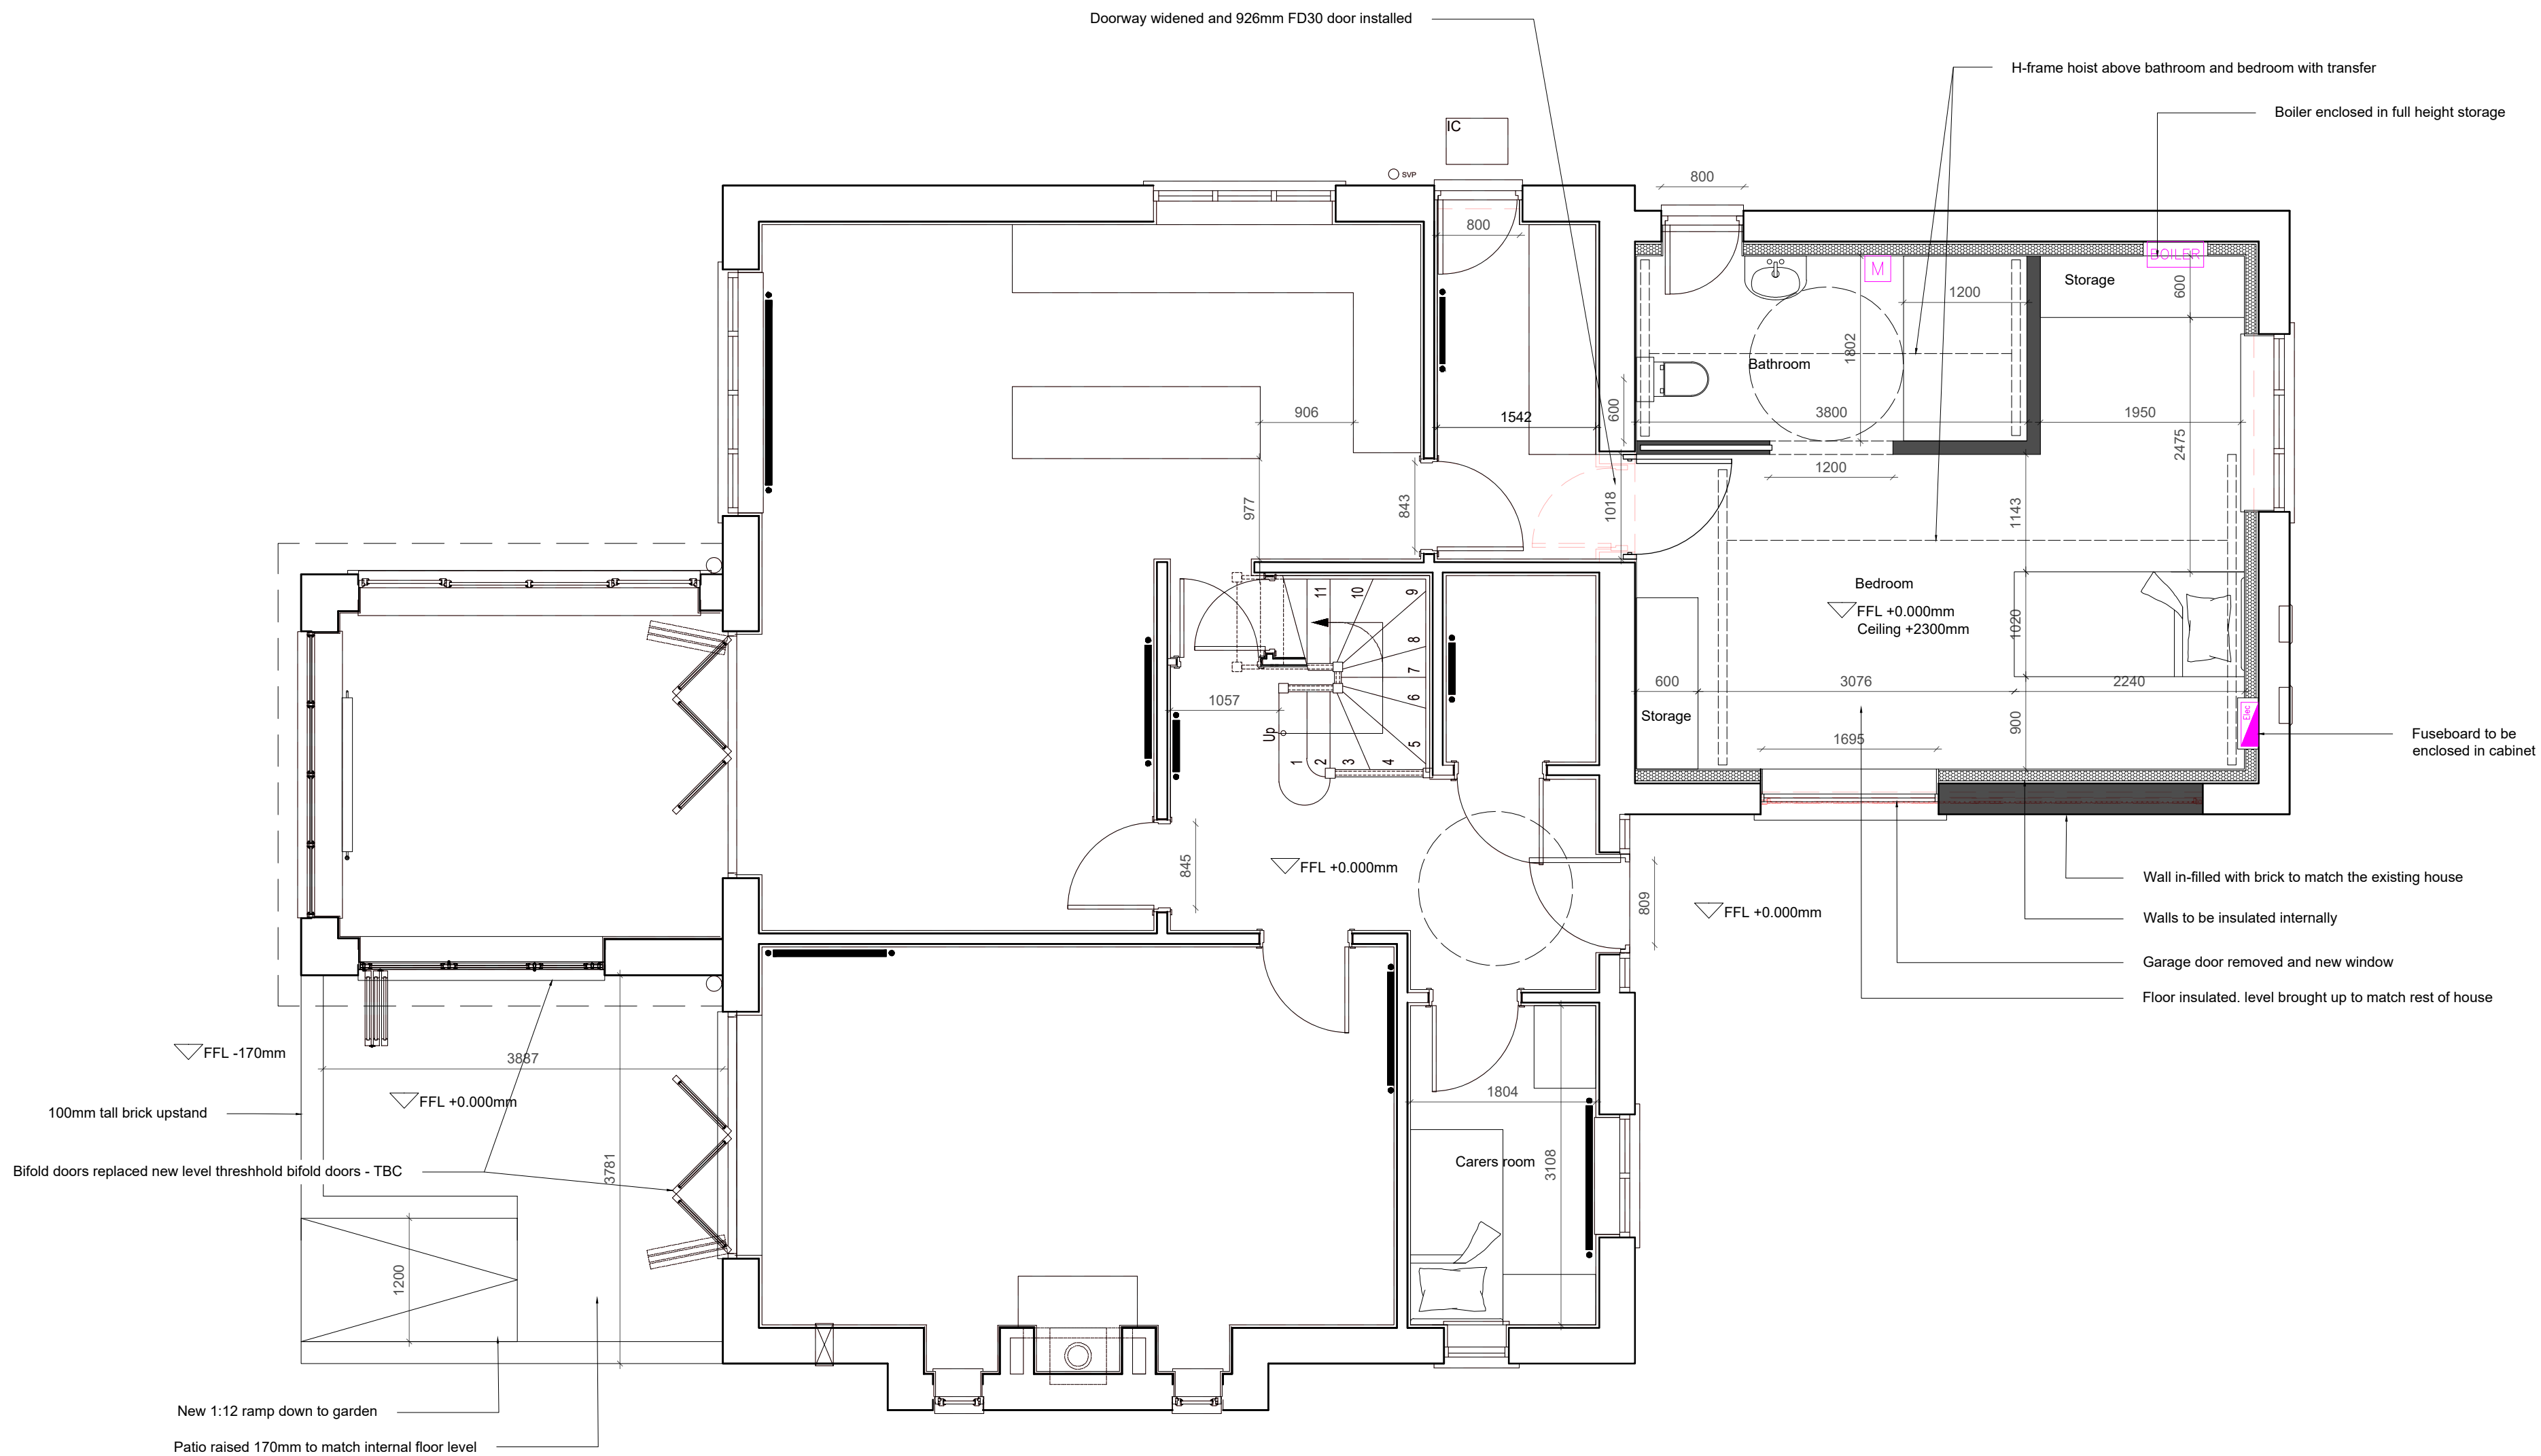

Proposed Ground Floor plan
1:50

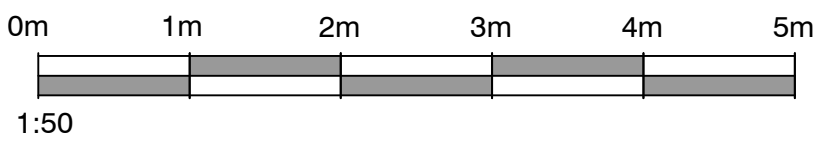

NOTES:

1. All dimensions are in mm and must be checked on site.
2. Drawings are to be read in conjunction with accompanying documents.
3. Any errors or inaccuracies should be brought to the attention of Amber Living.

Contact Information
Unit 3, Tungsten Building,
George Street, Portslade,
Brighton, BN41 1RA

Tel: 01273 410836
Email: robert@amberliving.co.uk

Revision	Description	By	Date
-	-	-	-

Client Name
Terry Barnes

Address
40 Stroudley Dr, Burgess Hill RH15 0ZT

Drawing Title
Existing and Proposed Plans

Drawing Reference
PL/stroudleydrive/ 01

Scale
1:50

Paper
A1

Drawn By
RJT

Revision
-

Direction
+

Date
20/08/2026