






EXISTING SIDE ELEVATION 1:100

 



EXISTING REAR ELEVATION 1:100

 



PROPOSED SIDE ELEVATION 1:100

 

PROPOSED REAR ELEVATION 1:100

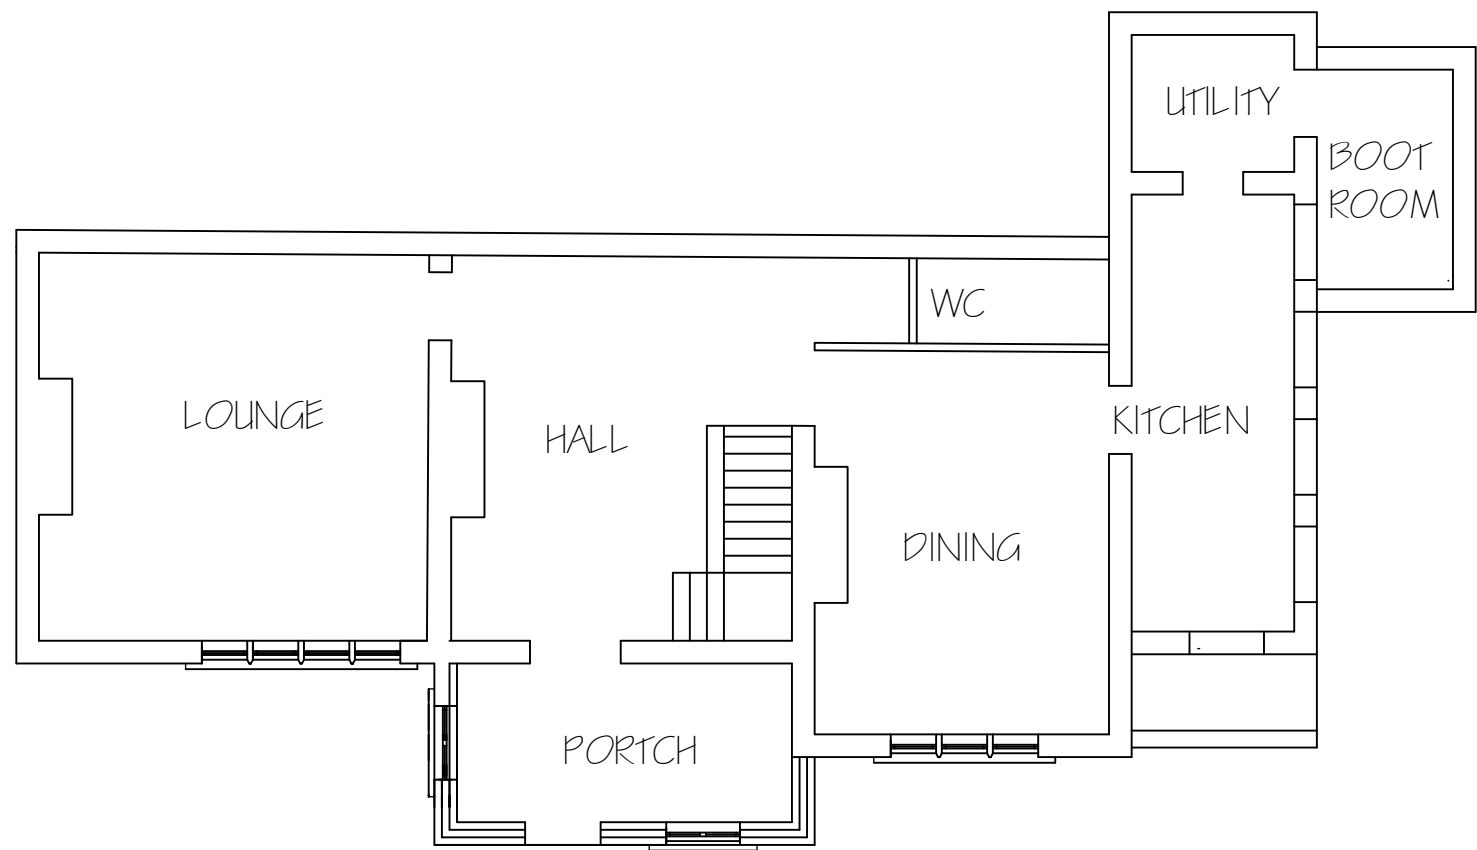 


EXISTING GROUND FLOOR PLAN 1:100

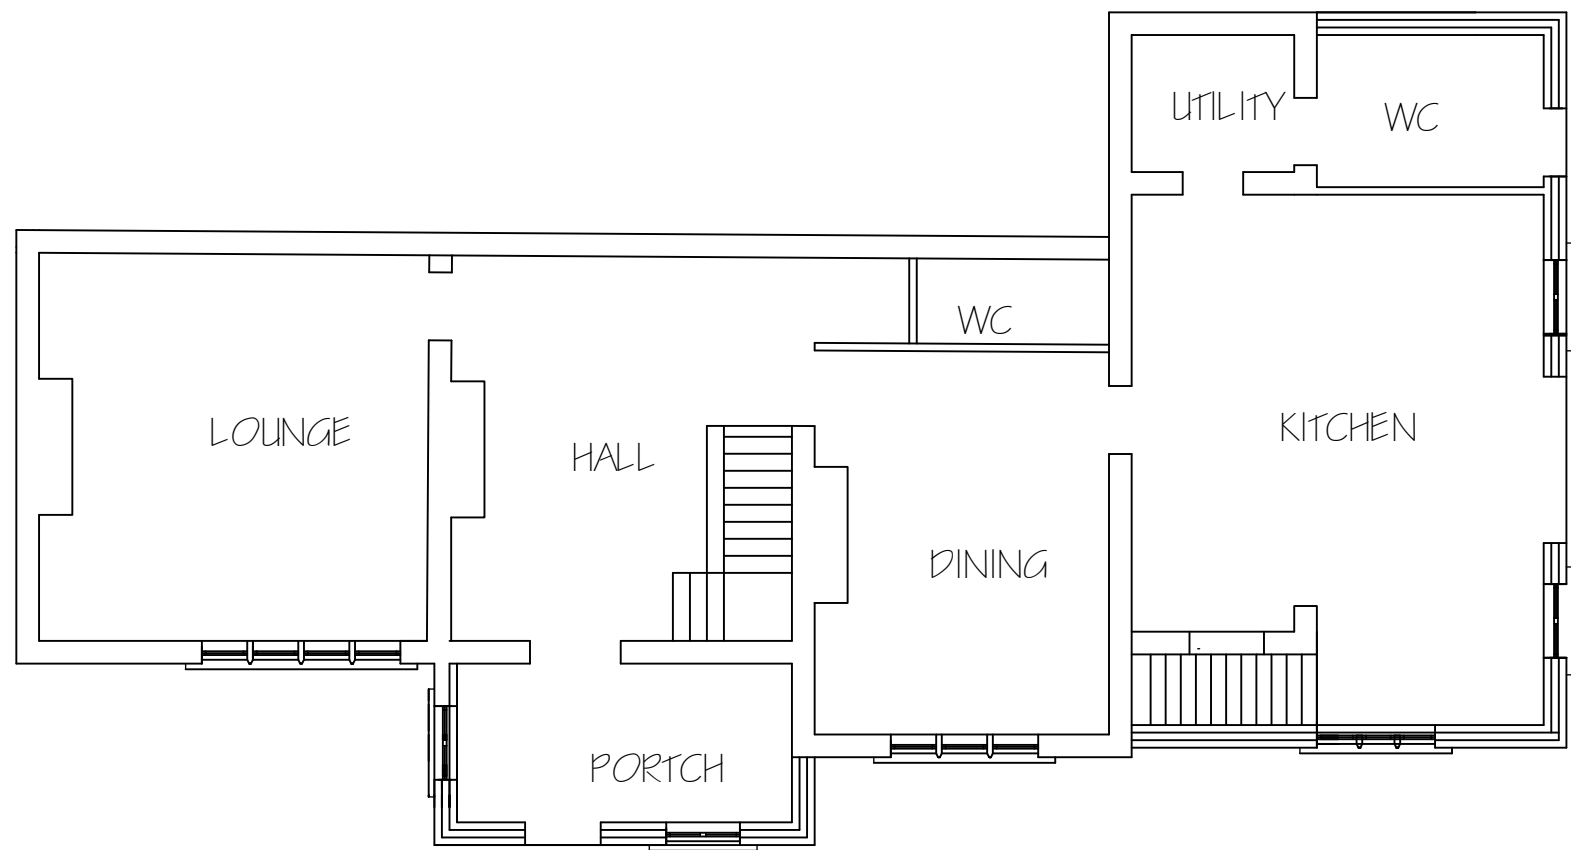 

PROPOSED GROUND FLOOR PLAN 1:100



LOCATION PLAN 1:1250

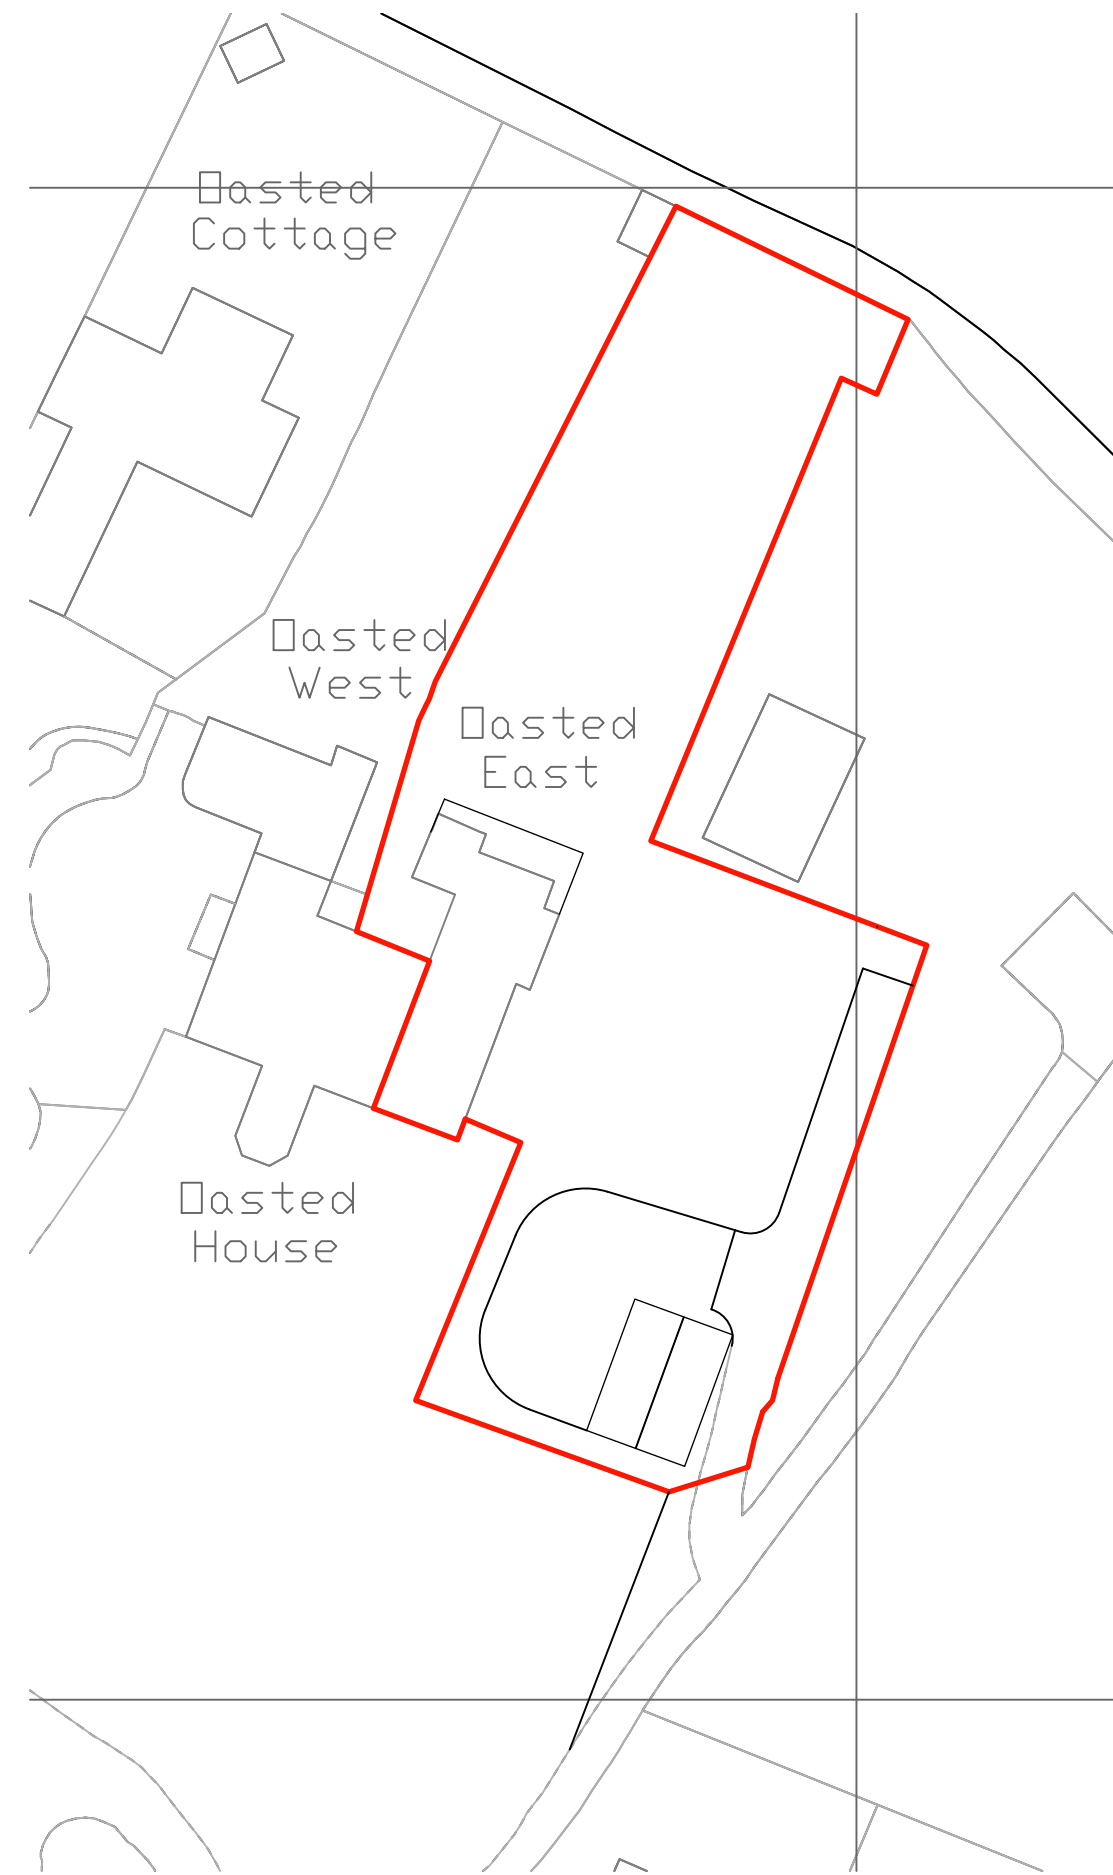

SITE PLAN 1:500

Rev	Date	Amendment
John Marshall Associates Consulting Structural Engineers Unit 4 Riverview Business Park Station Road Forest Row East Sussex RH18 5FS email: info@johnmarshallassociates.co.uk		
ARCHITECT		OLIVER TITE
Title PROPOSALS DEMOLISH BOOT ROOM AND EXTEND KITCHEN		
Job DASTED EAST LEWES ROAD EAST GRINSTEAD RH19 3UD		
Status PLANNING		
Scale	1:1250, 1:500, 1:100	Date DECEMBER 2024
Drawn By	JM	Checked
Job Ref	10208	Rev
Dwg No		01