
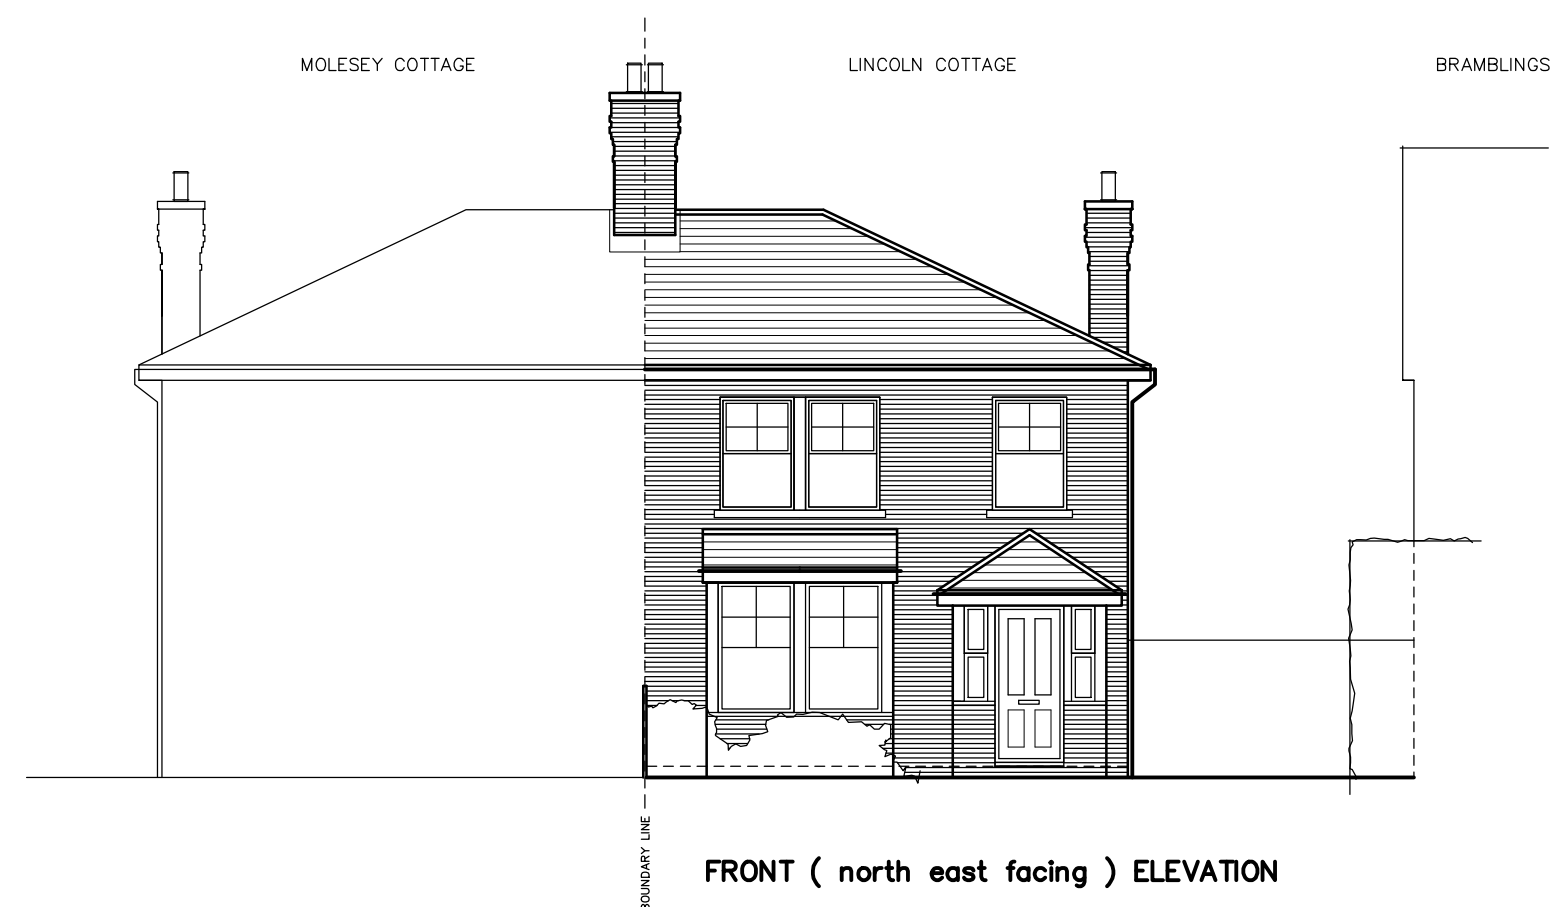
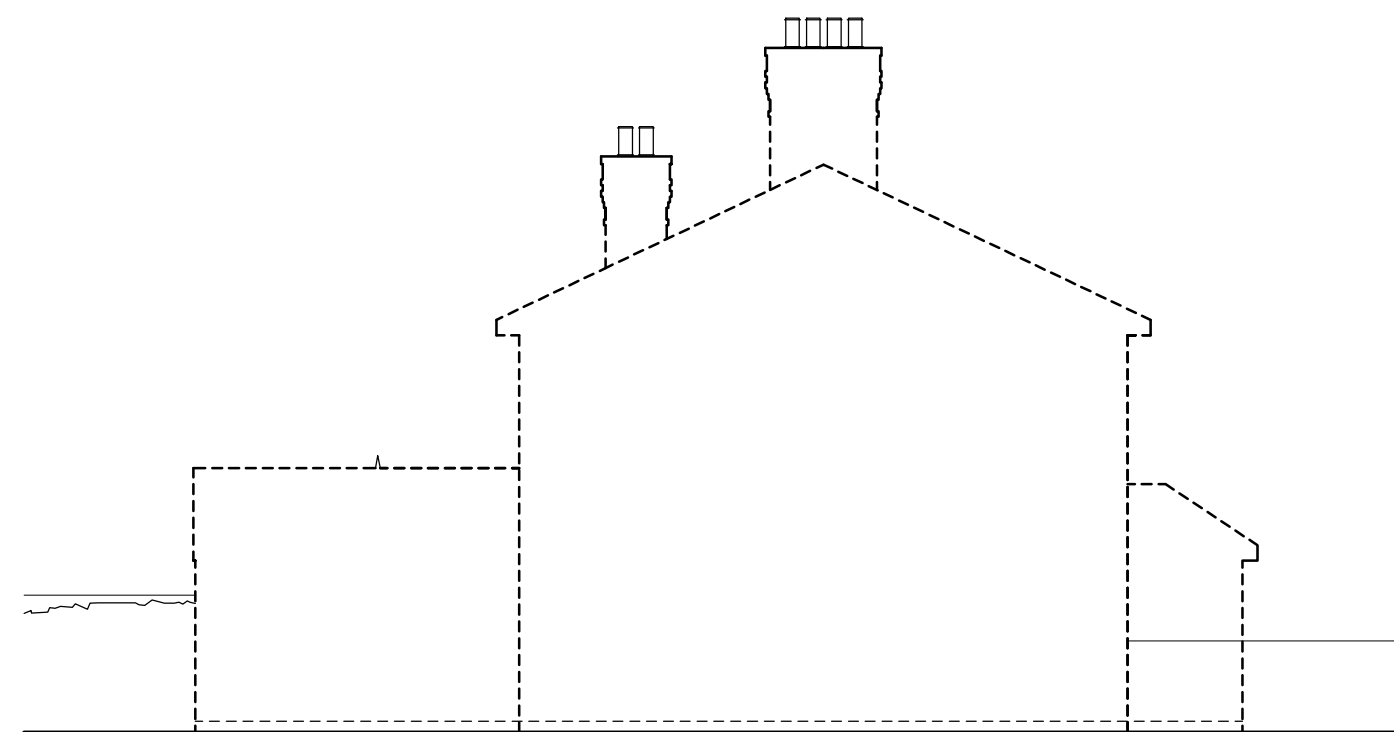
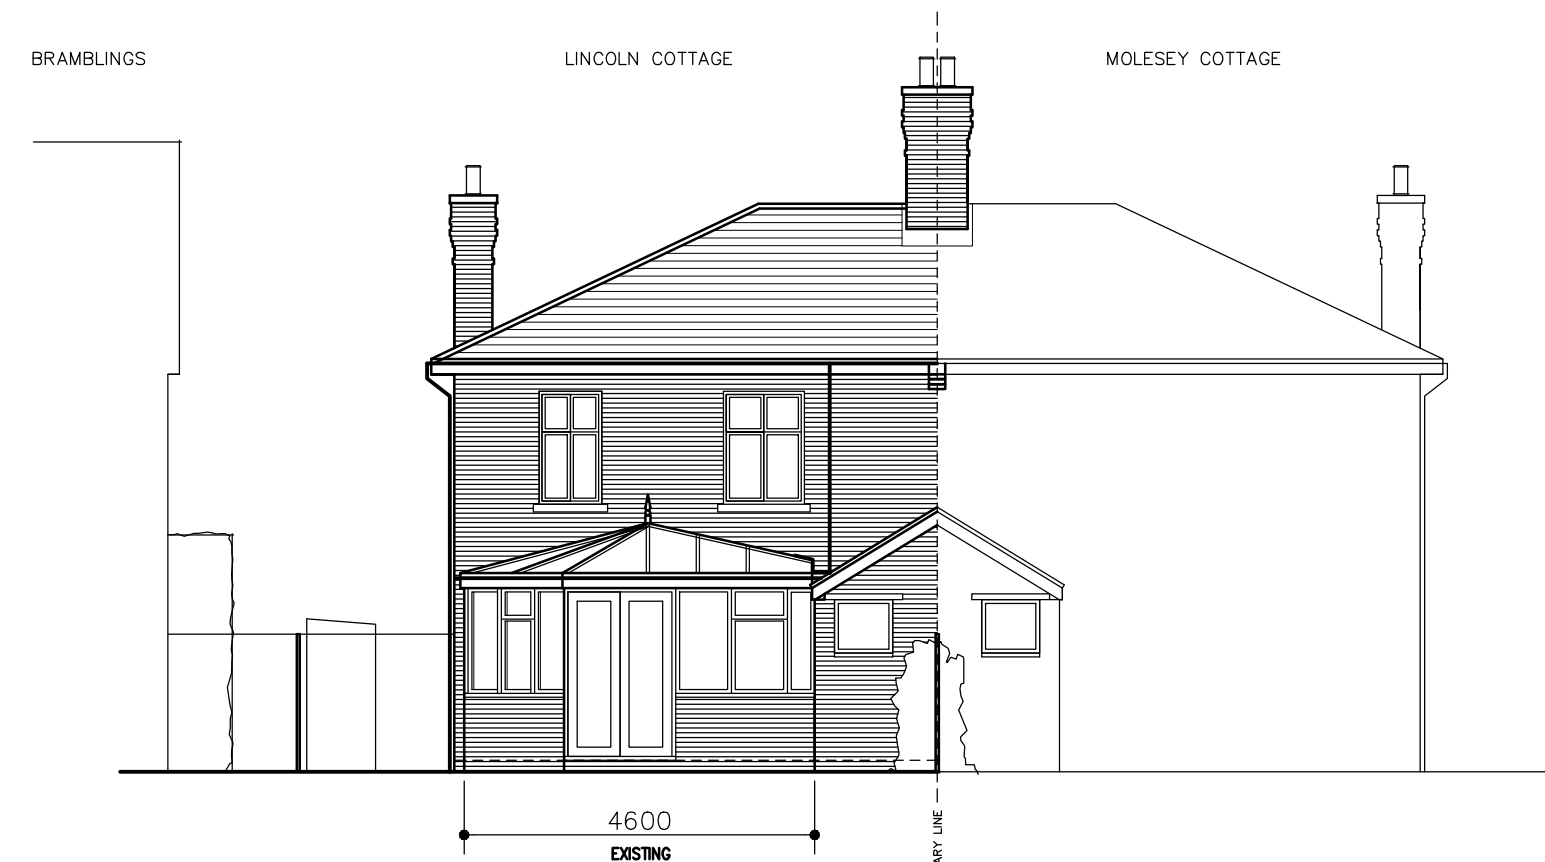
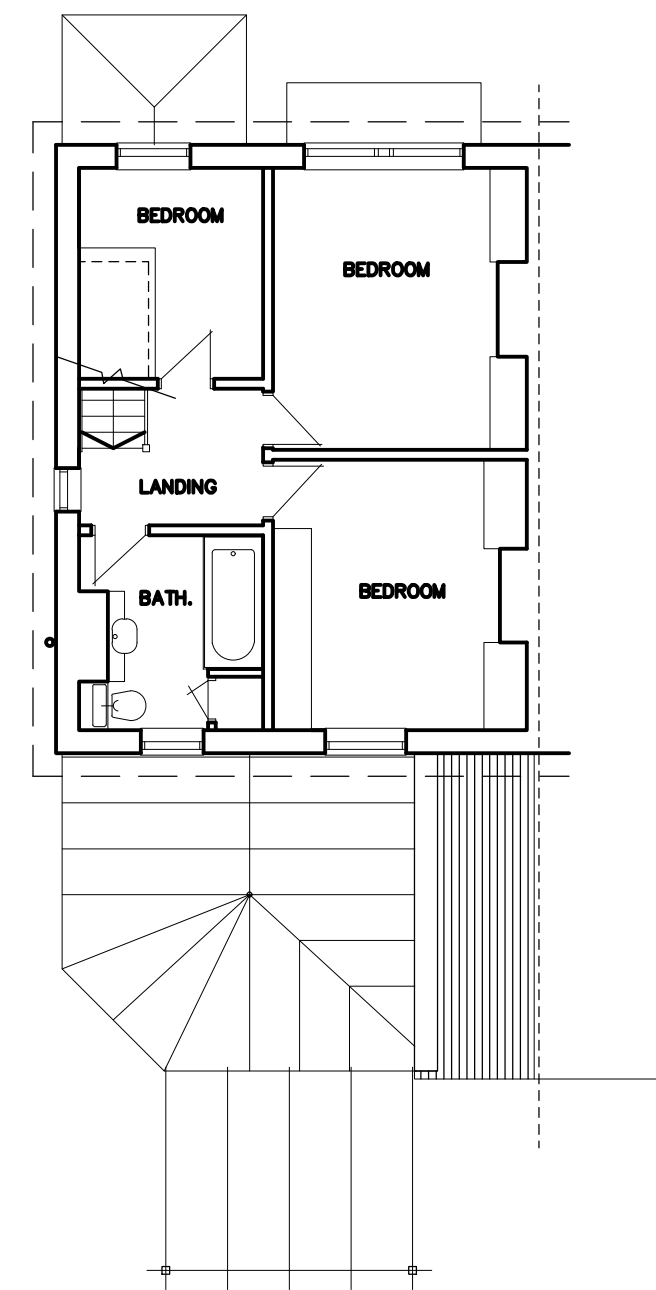


EXISTING

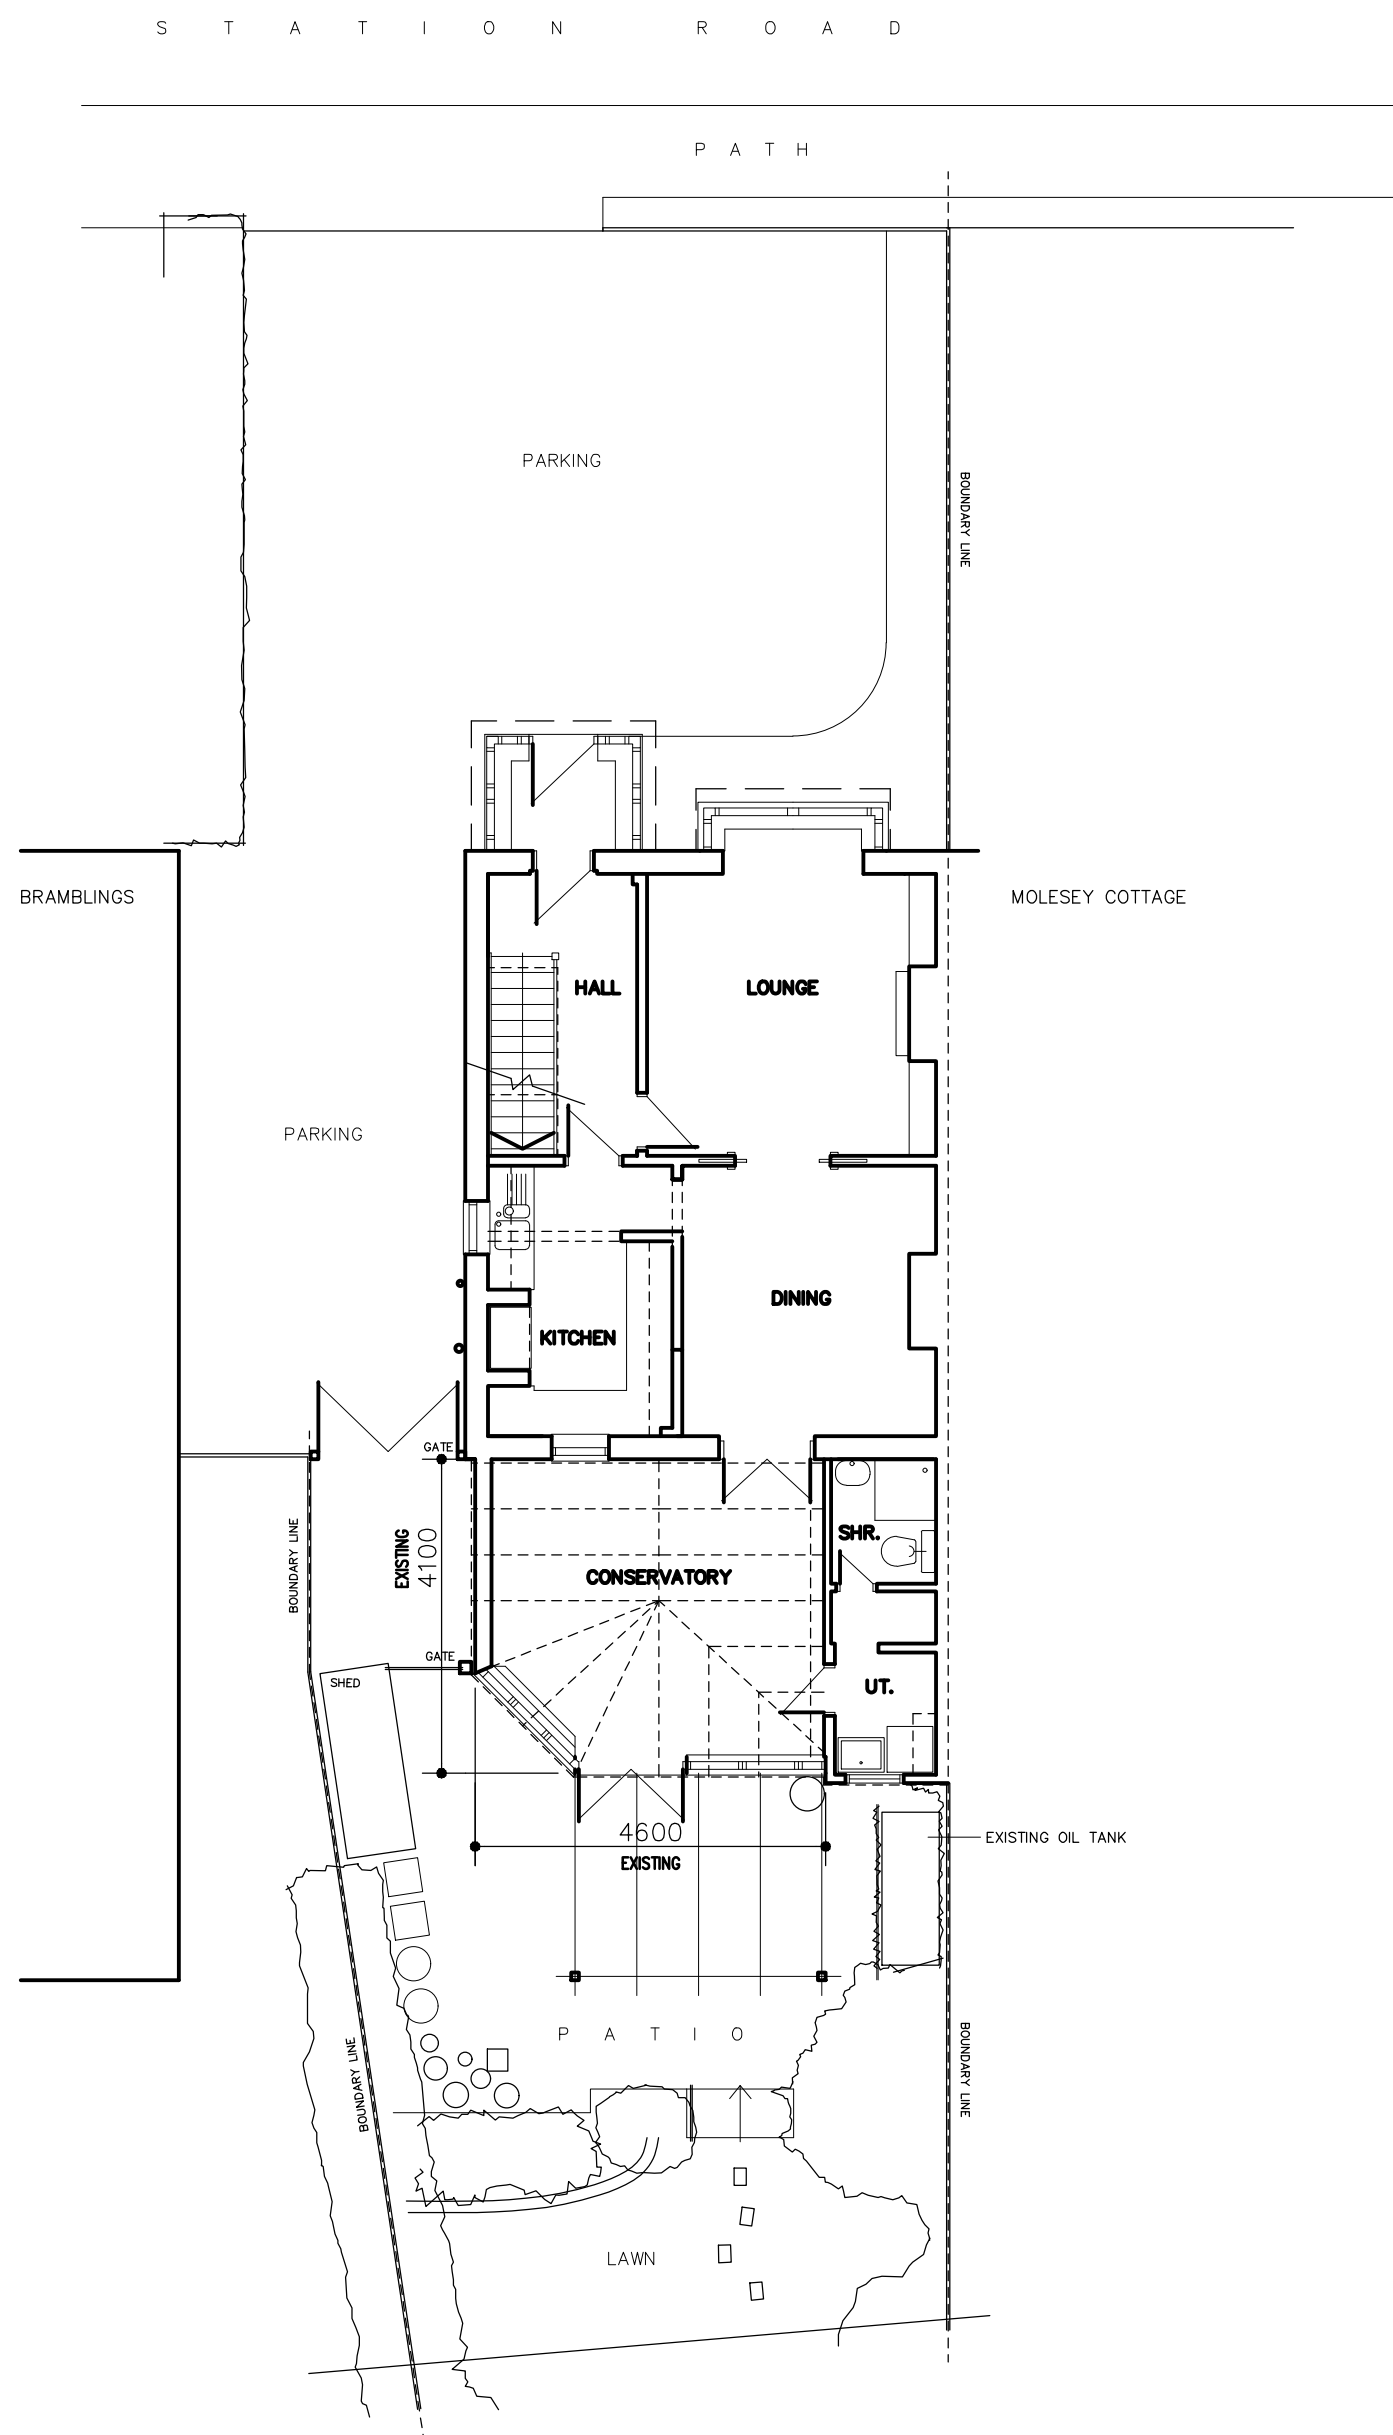

FOR	MR & MRS. BURDEN	
SITE	LINCOLN COTTAGE, THE GREEN, HORSTED KEYNES, WEST SUSSEX – RH17 7AW	
TITLE	EXISTING PART SITE PLAN, G/F PLAN + ELEVATIONS	
C/No.	SCALE	1/100 @ A1
DRAWN	JW	DRAWING NUMBER
DATE	11/2024	EX1