



PROPOSED

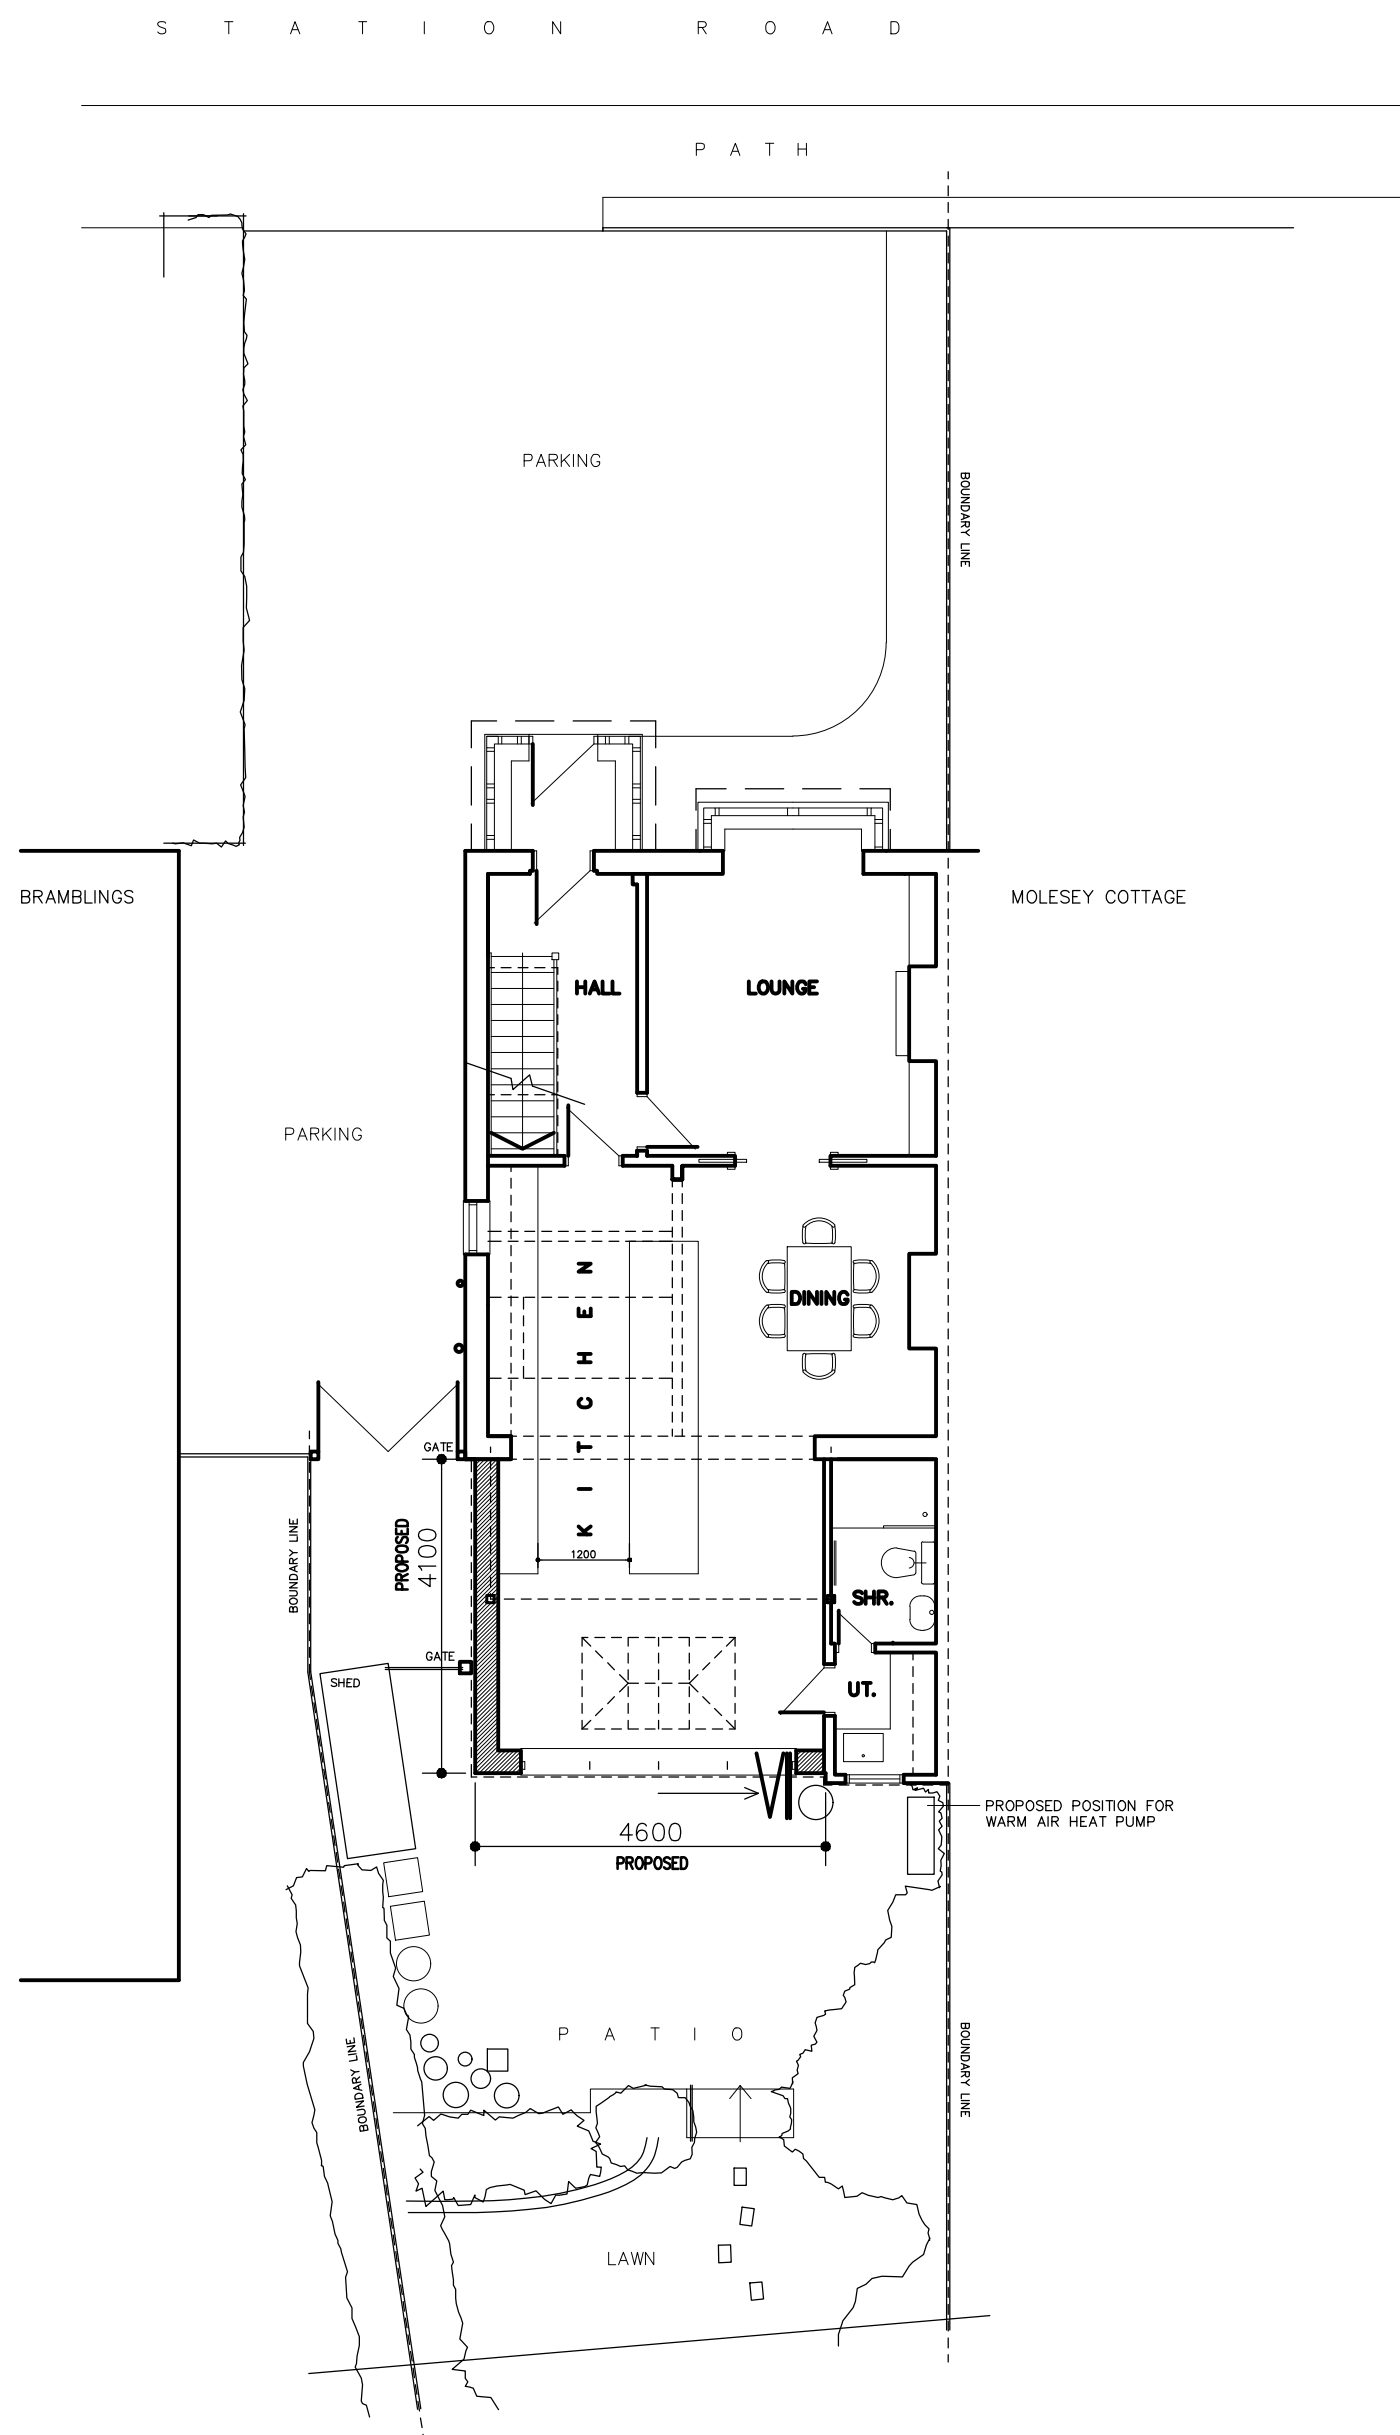


GROUND FLOOR PLAN + PART SITE

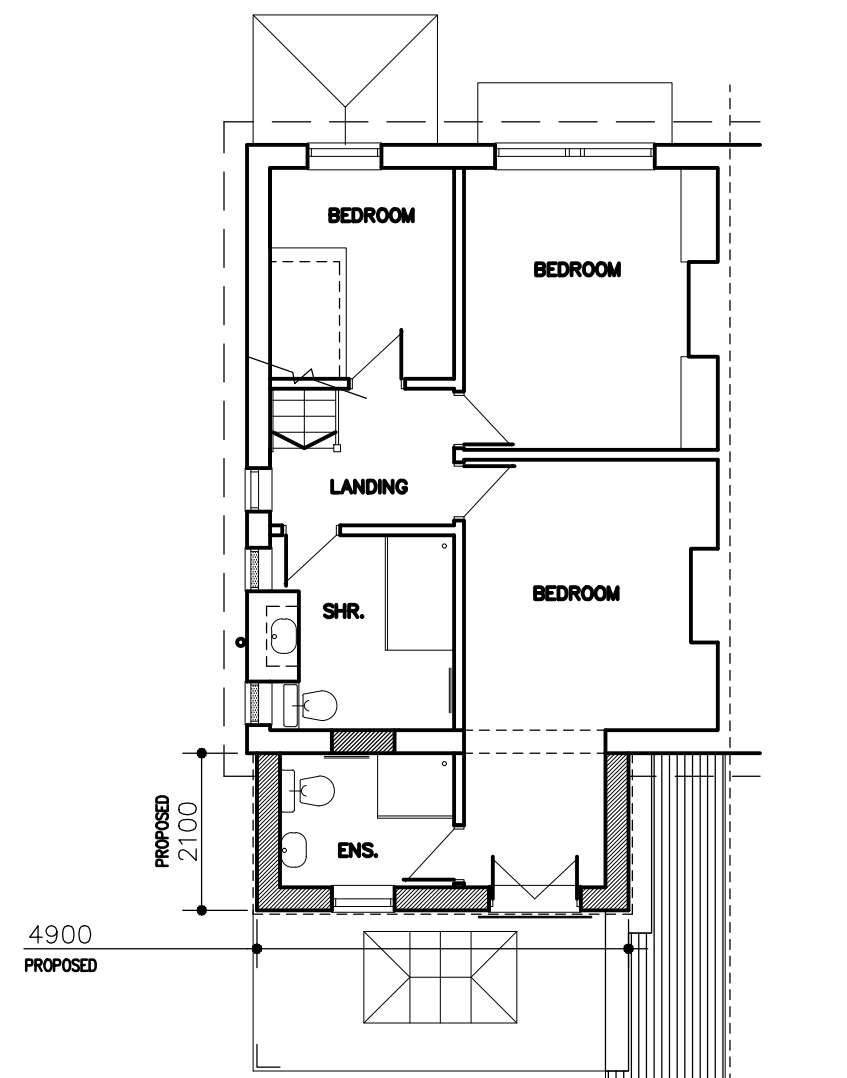


FIRST FLOOR PLAN




SIDE (north west facing) ELEVATION

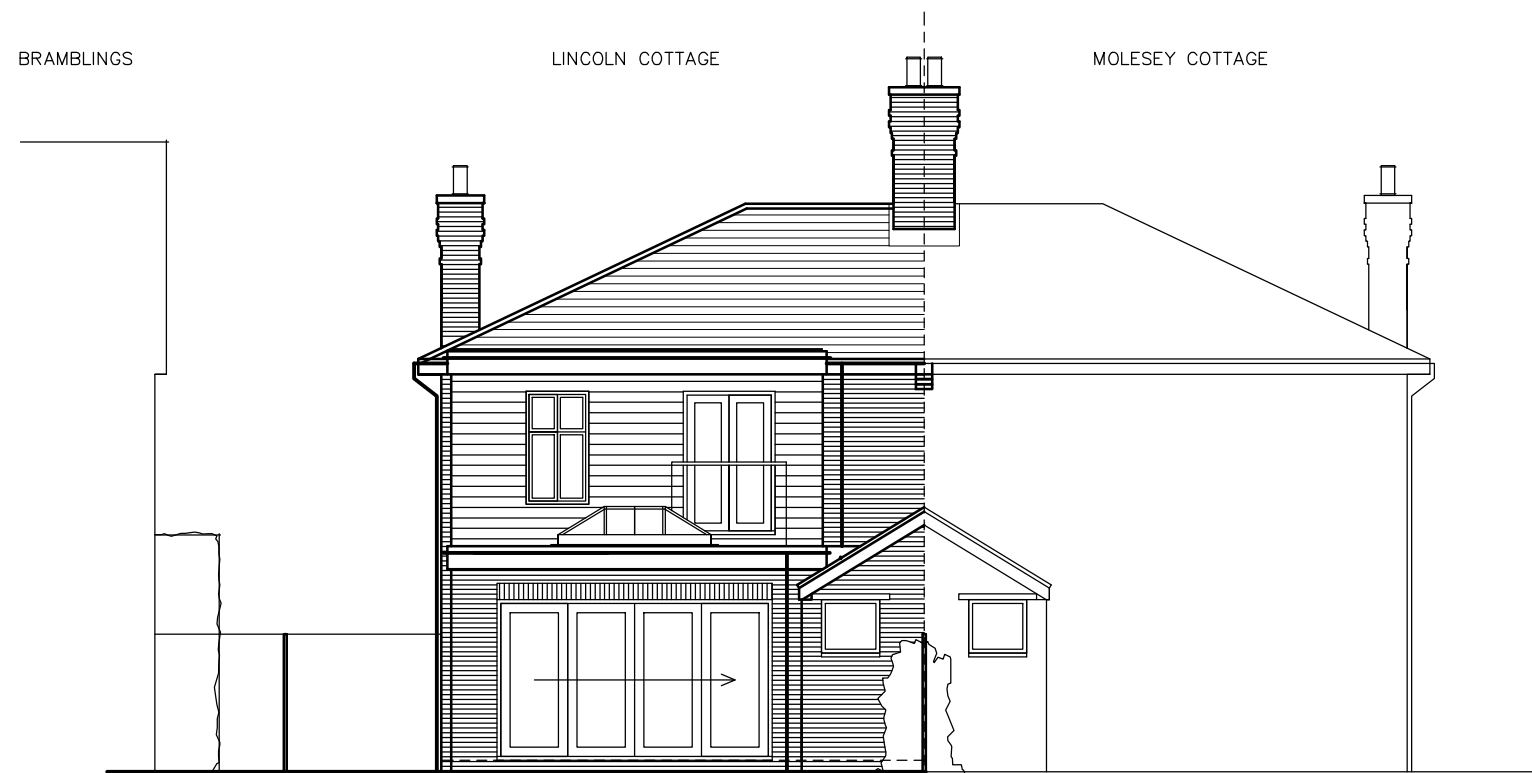

REAR (south west facing) ELEVATION

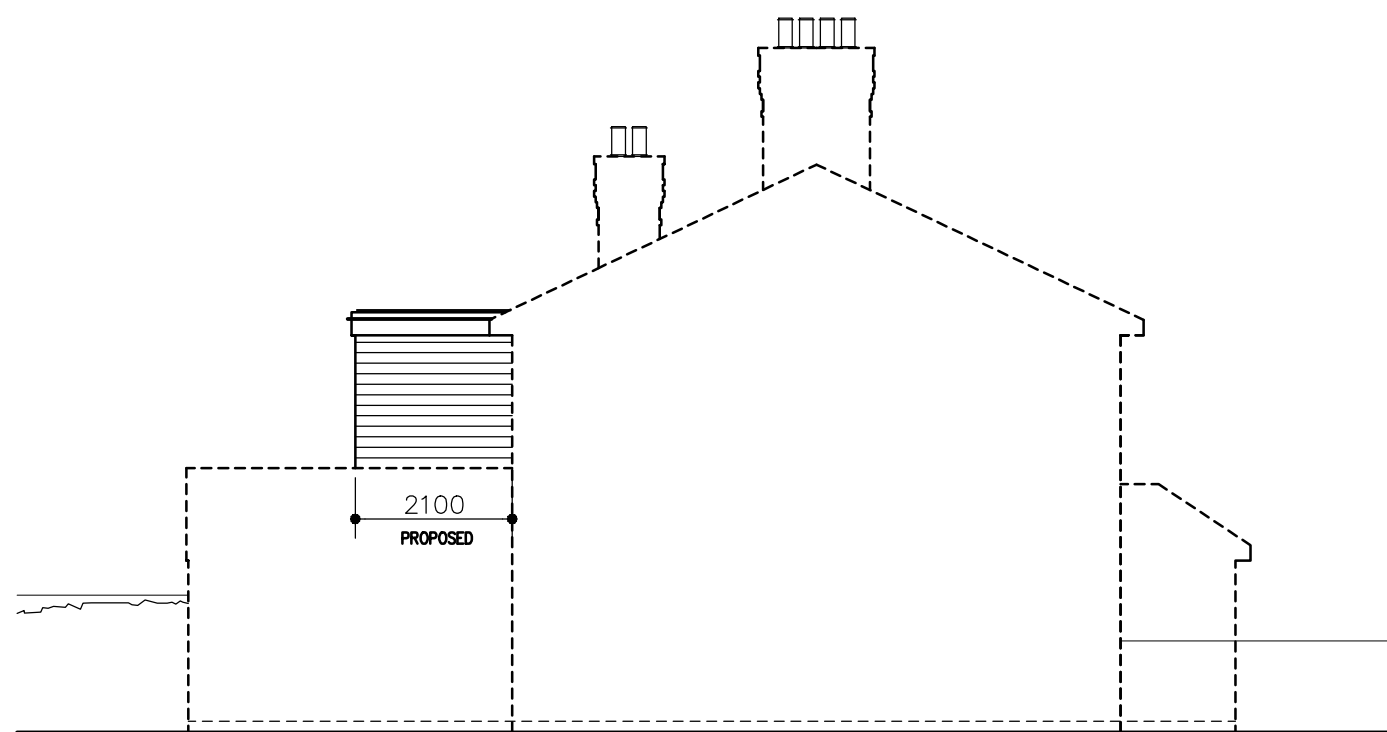

SIDE (south east facing) ELEVATION

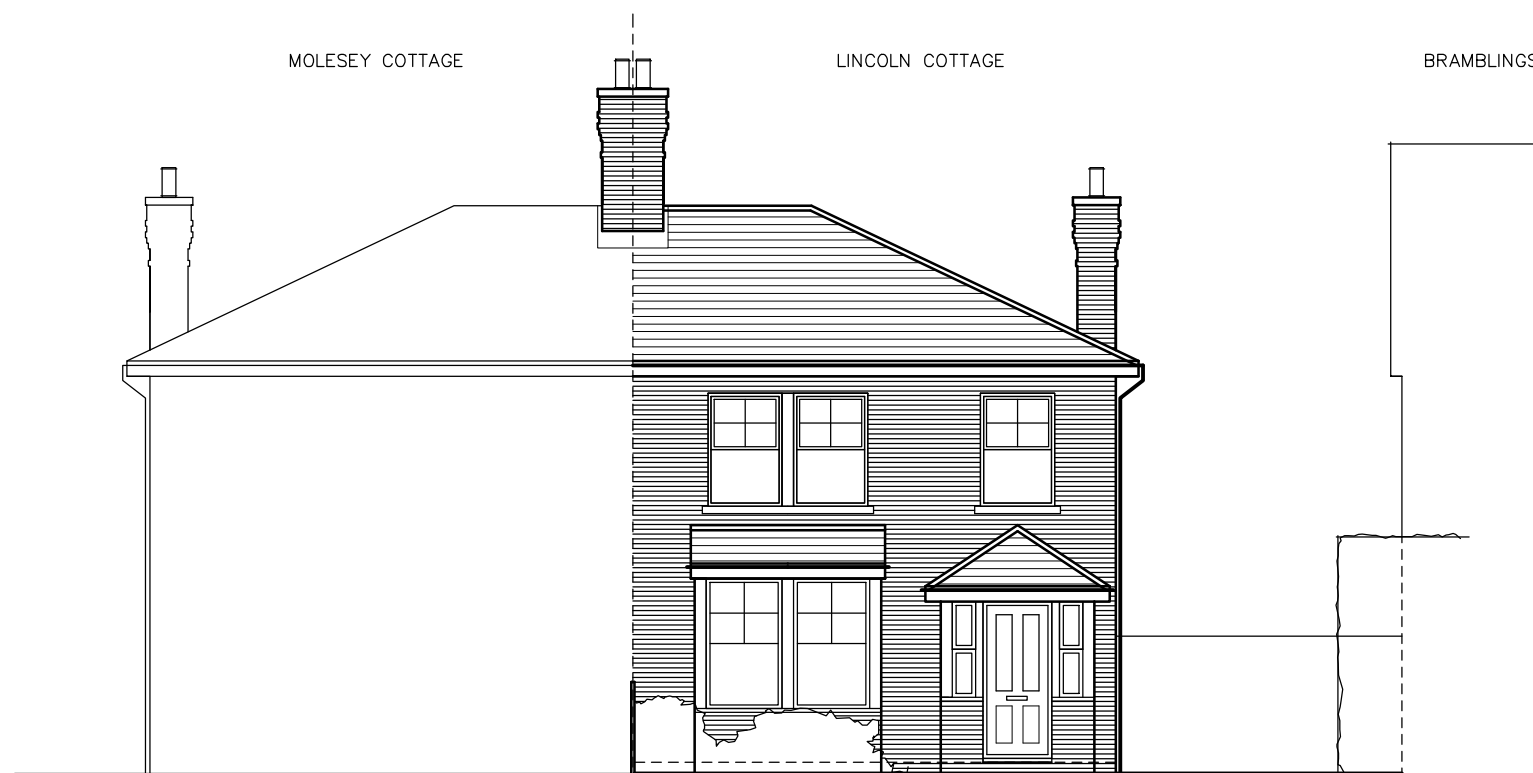

FRONT (north east facing) ELEVATION

FOR	MR & MRS. BURDEN		
SITE	LINCOLN COTTAGE, THE GREEN, HORSTED KEYNES, WEST SUSSEX – RH17 7AW		
TITLE	PROPOSED PART SITE PLAN, G/F PLAN + ELEVATIONS		
C/No.	SCALE	1/100 @ A1	
DRAWN	JW	DRAWING NUMBER	
DATE	11/2024	PR1	