




Existing First Floor Plan 1:100

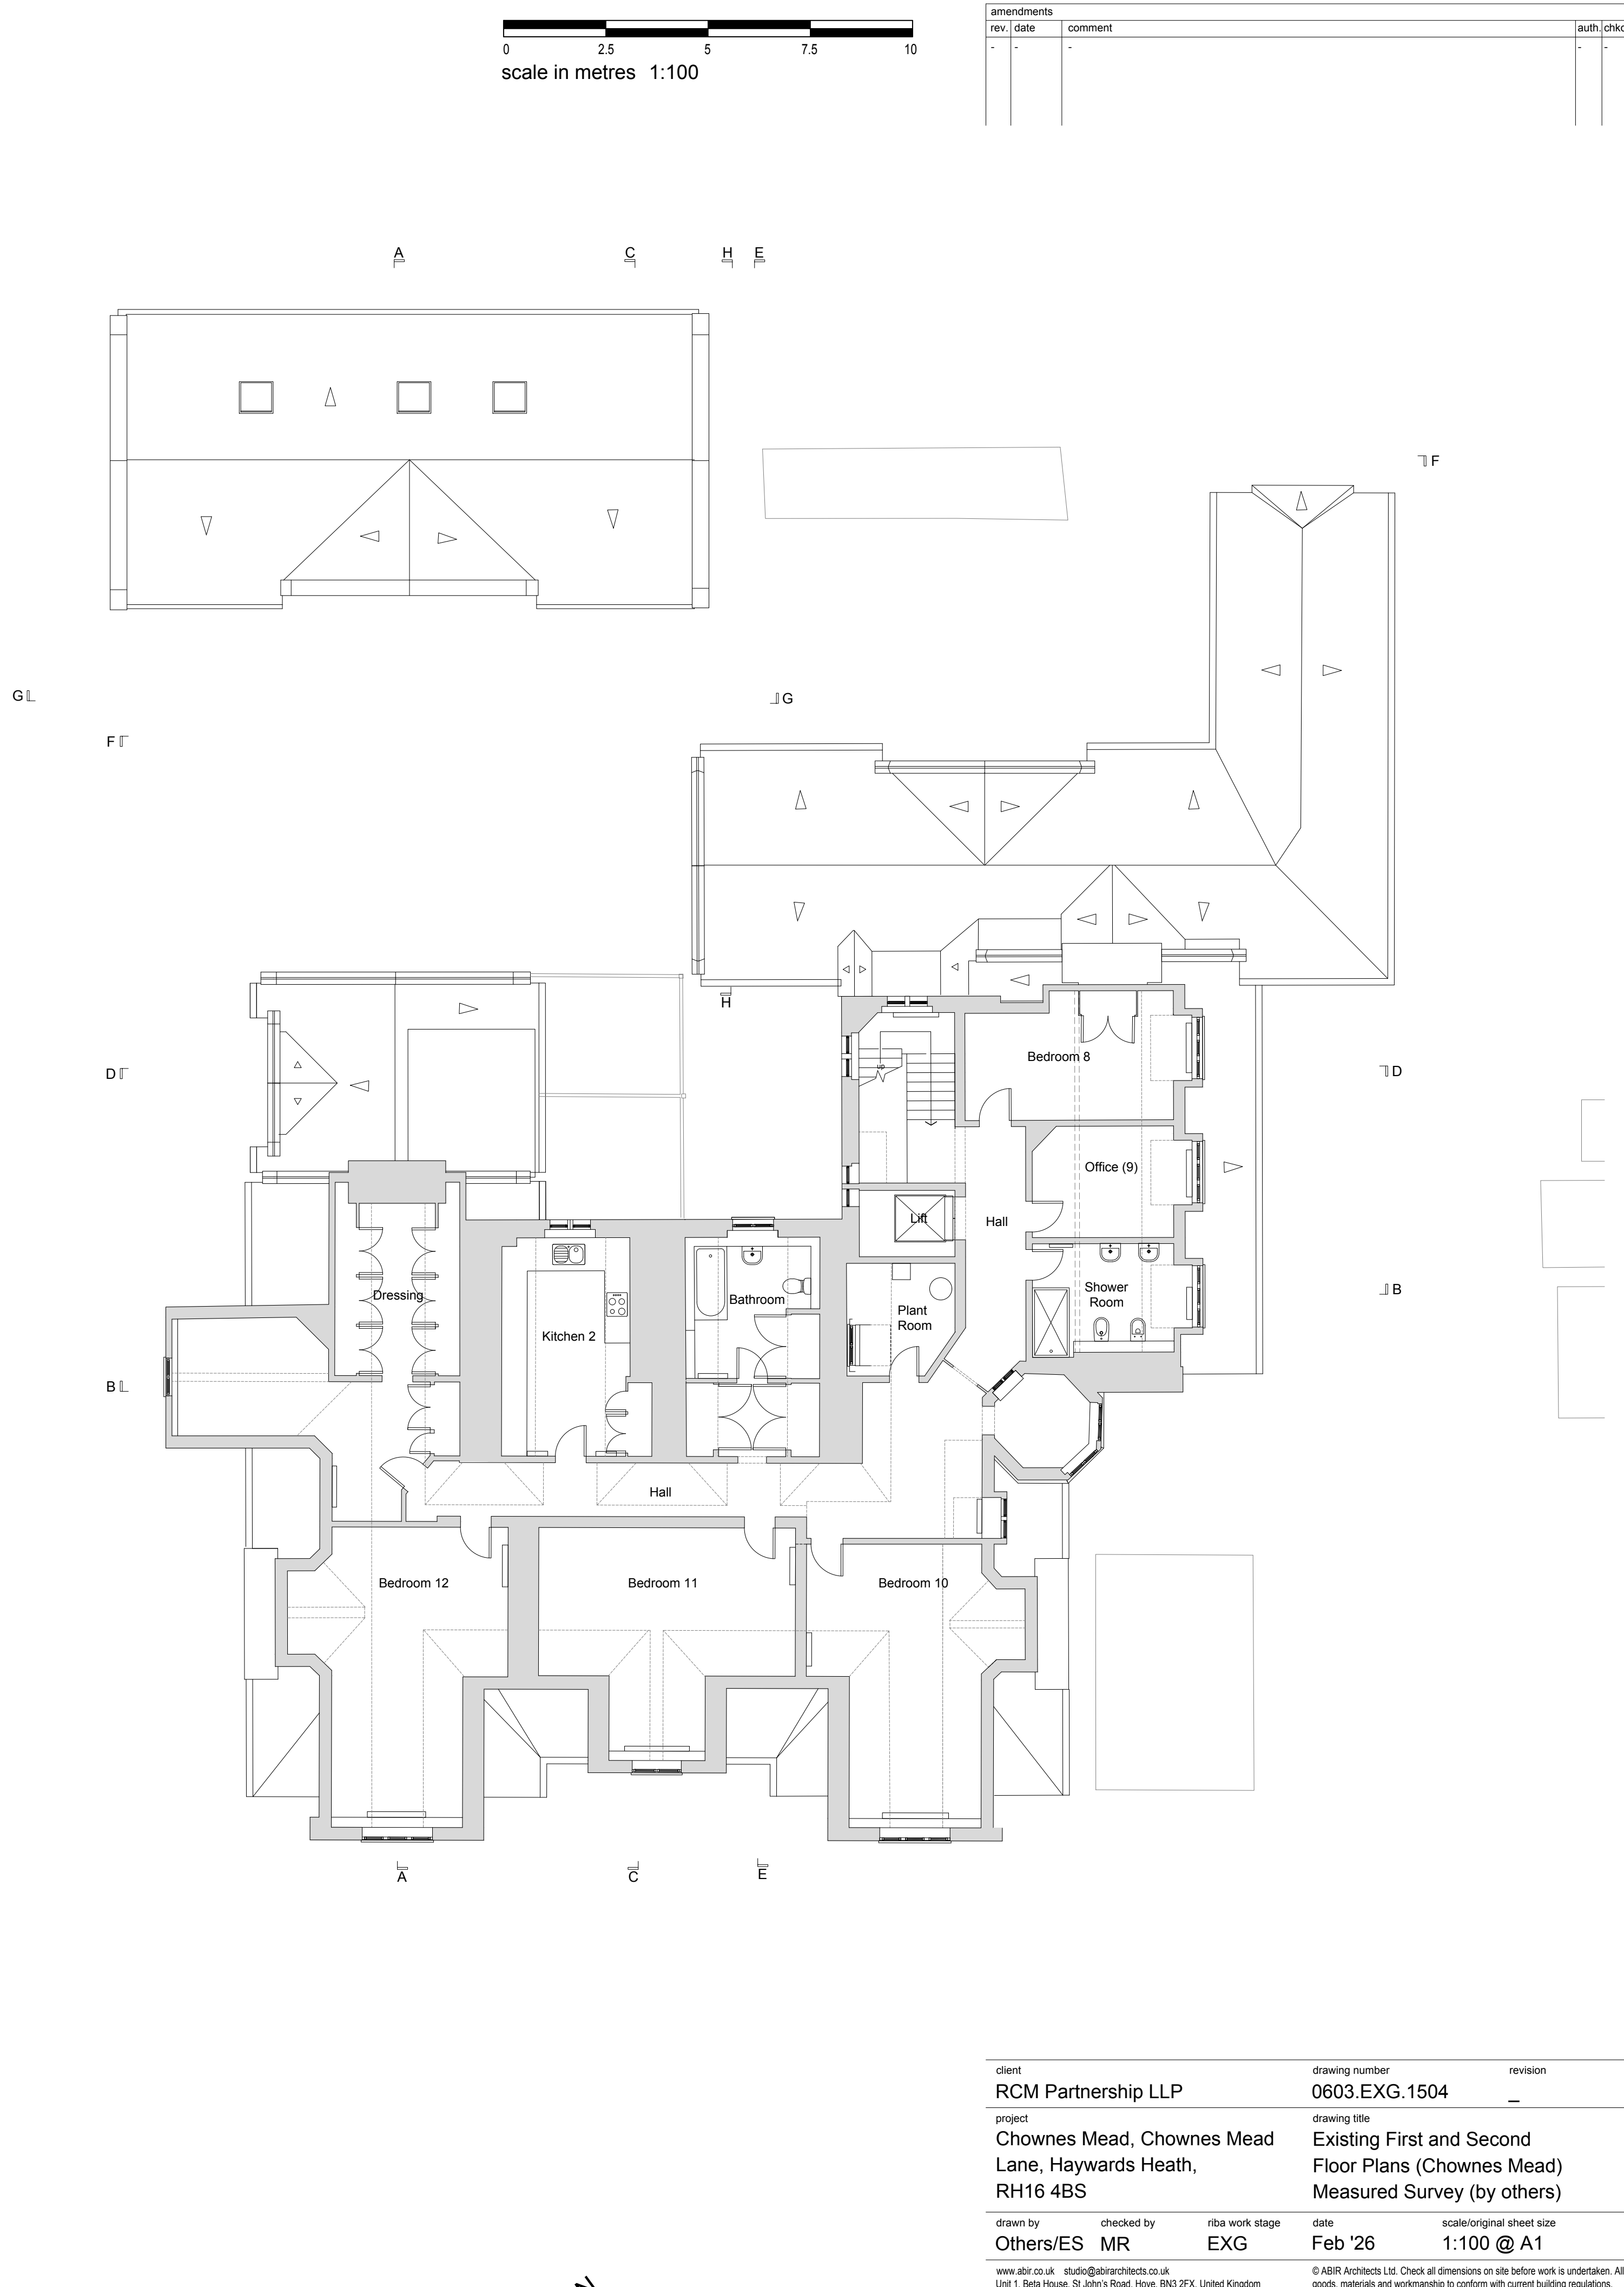

Existing Second Floor Plan 1:100

amendments				auth	chkd
rev	date	comment			
-	-	-		-	-

client	RCM Partnership LLP	drawing number	0603.EXG.1504	revision	-
project	Chownes Mead, Chownes Mead Lane, Haywards Heath, RH16 4BS	drawing title	Existing First and Second Floor Plans (Chownes Mead) Measured Survey (by others)		
drawn by	Others/ES	checked by	MR	riba work stage	EXG
				date	Feb '26
				scale/original sheet size	1:100 @ A1
www.abir.co.uk studio@abirarchitects.co.uk				© ABIR Architects Ltd. Check all dimensions on site before work is undertaken. All goods, materials and workmanship to conform with current building regulations, BSS and COPs.	
Unit 1, Beta House, St John's Road, Hove, BN2 2FX, United Kingdom					
Hove +44 (0)1273 724 384					
Company No 06877117 VAT No 971 4147 17					