


145 CHARLWOODS ROAD EAST GRINSTEAD RH19 2JE REF. DM/25/1656

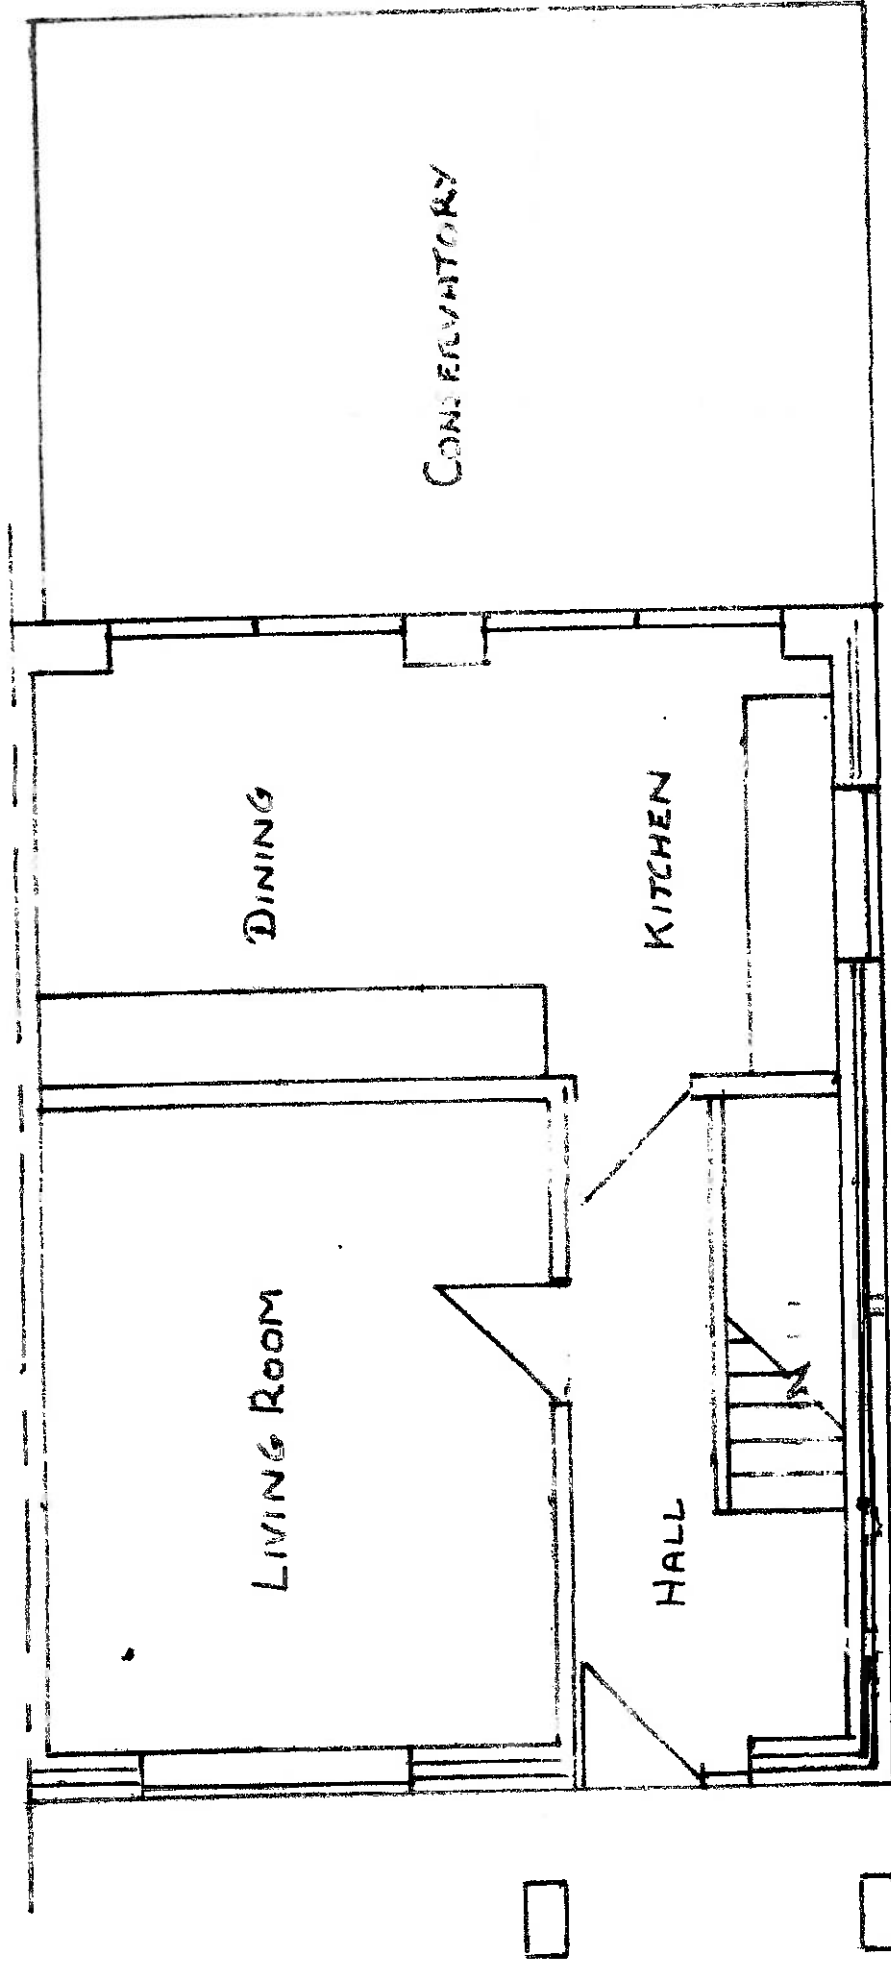

EXISTING GROUND FLOOR PLAN

MID SUSSEX DC

3 JUL 2025

0 1 2 3

SCALE 1:50