
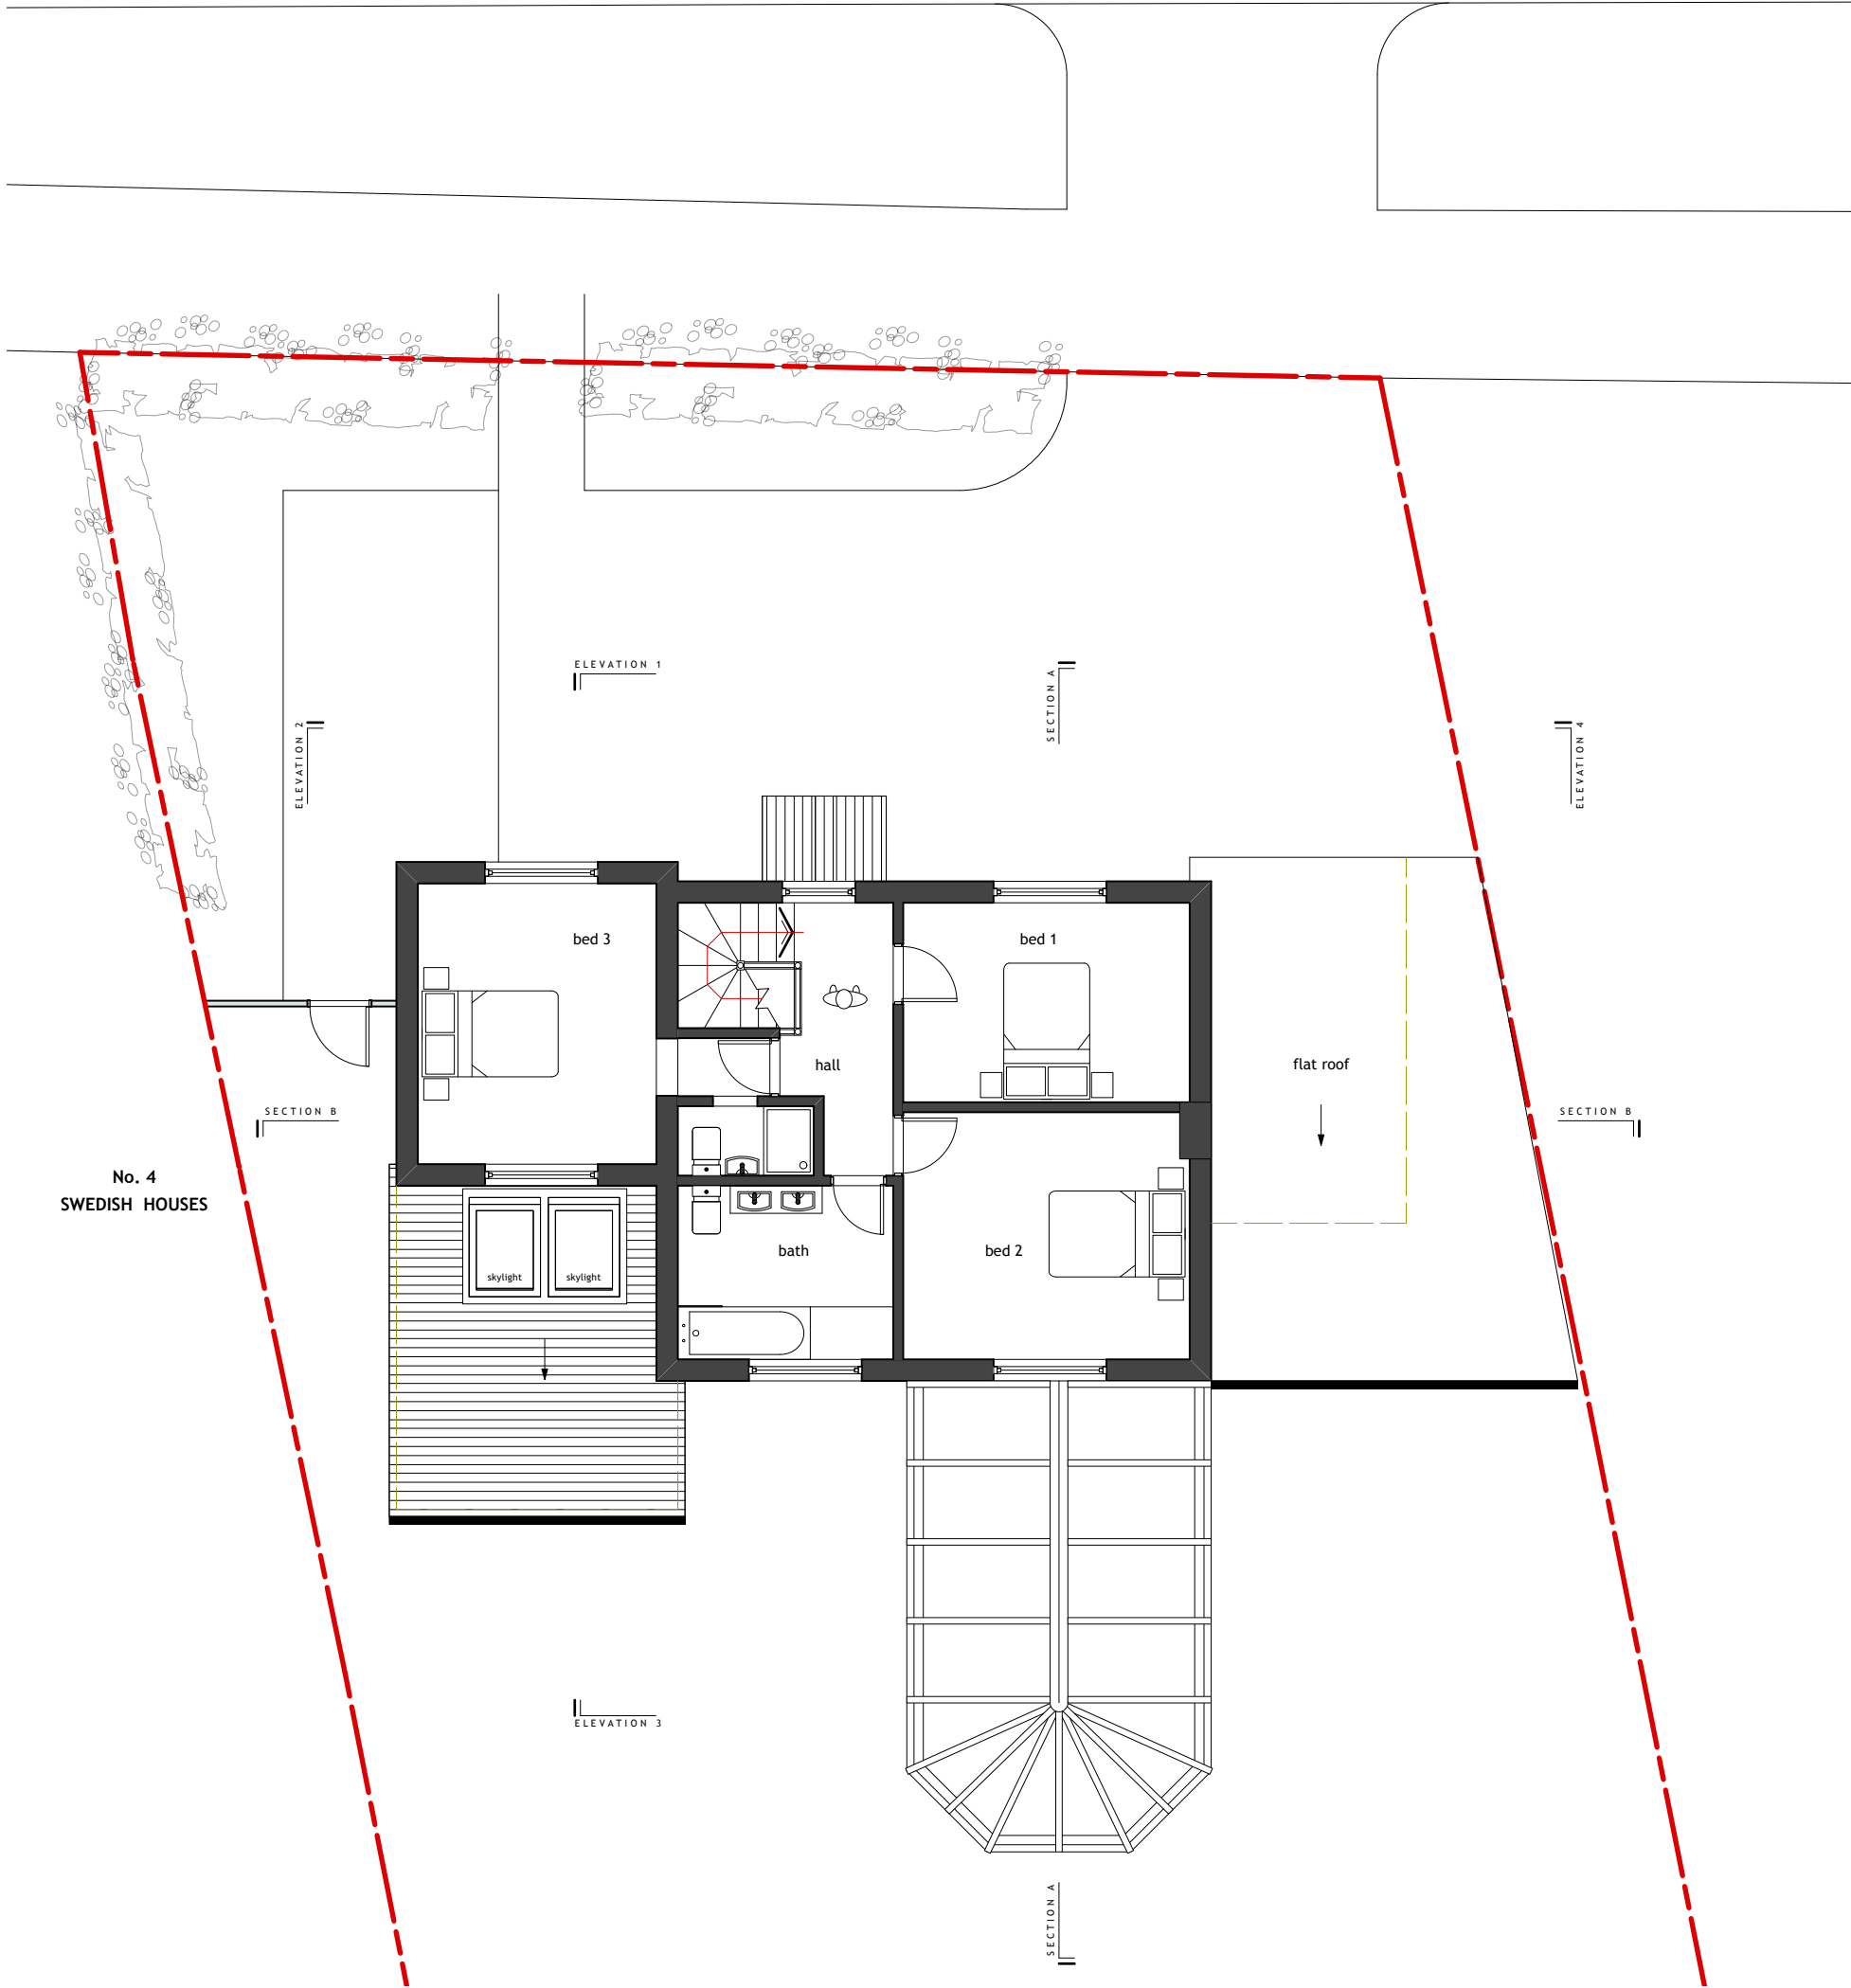


 

A	June 25	Planning issue	
Rev	Date	Description	By

MATTHEW GOODCHILD
architectural DESIGN
e: mgarchitecturaldesign@gmail.com
w: mgarchitecturaldesign.com

Client
Bussiere Family

Project
LOFT CONVERSION & RENOVATION
THE OLD POLICE HOUSE
HORSTED KEYNES

Drawing
EXISTING FIRST FLOOR PLAN

Scale	Status	Date	Drawn	Checked
1:100 @ A3	S3 - PLANNING	05/25	MG	

Drawing No.	Revision
156-P105	A