



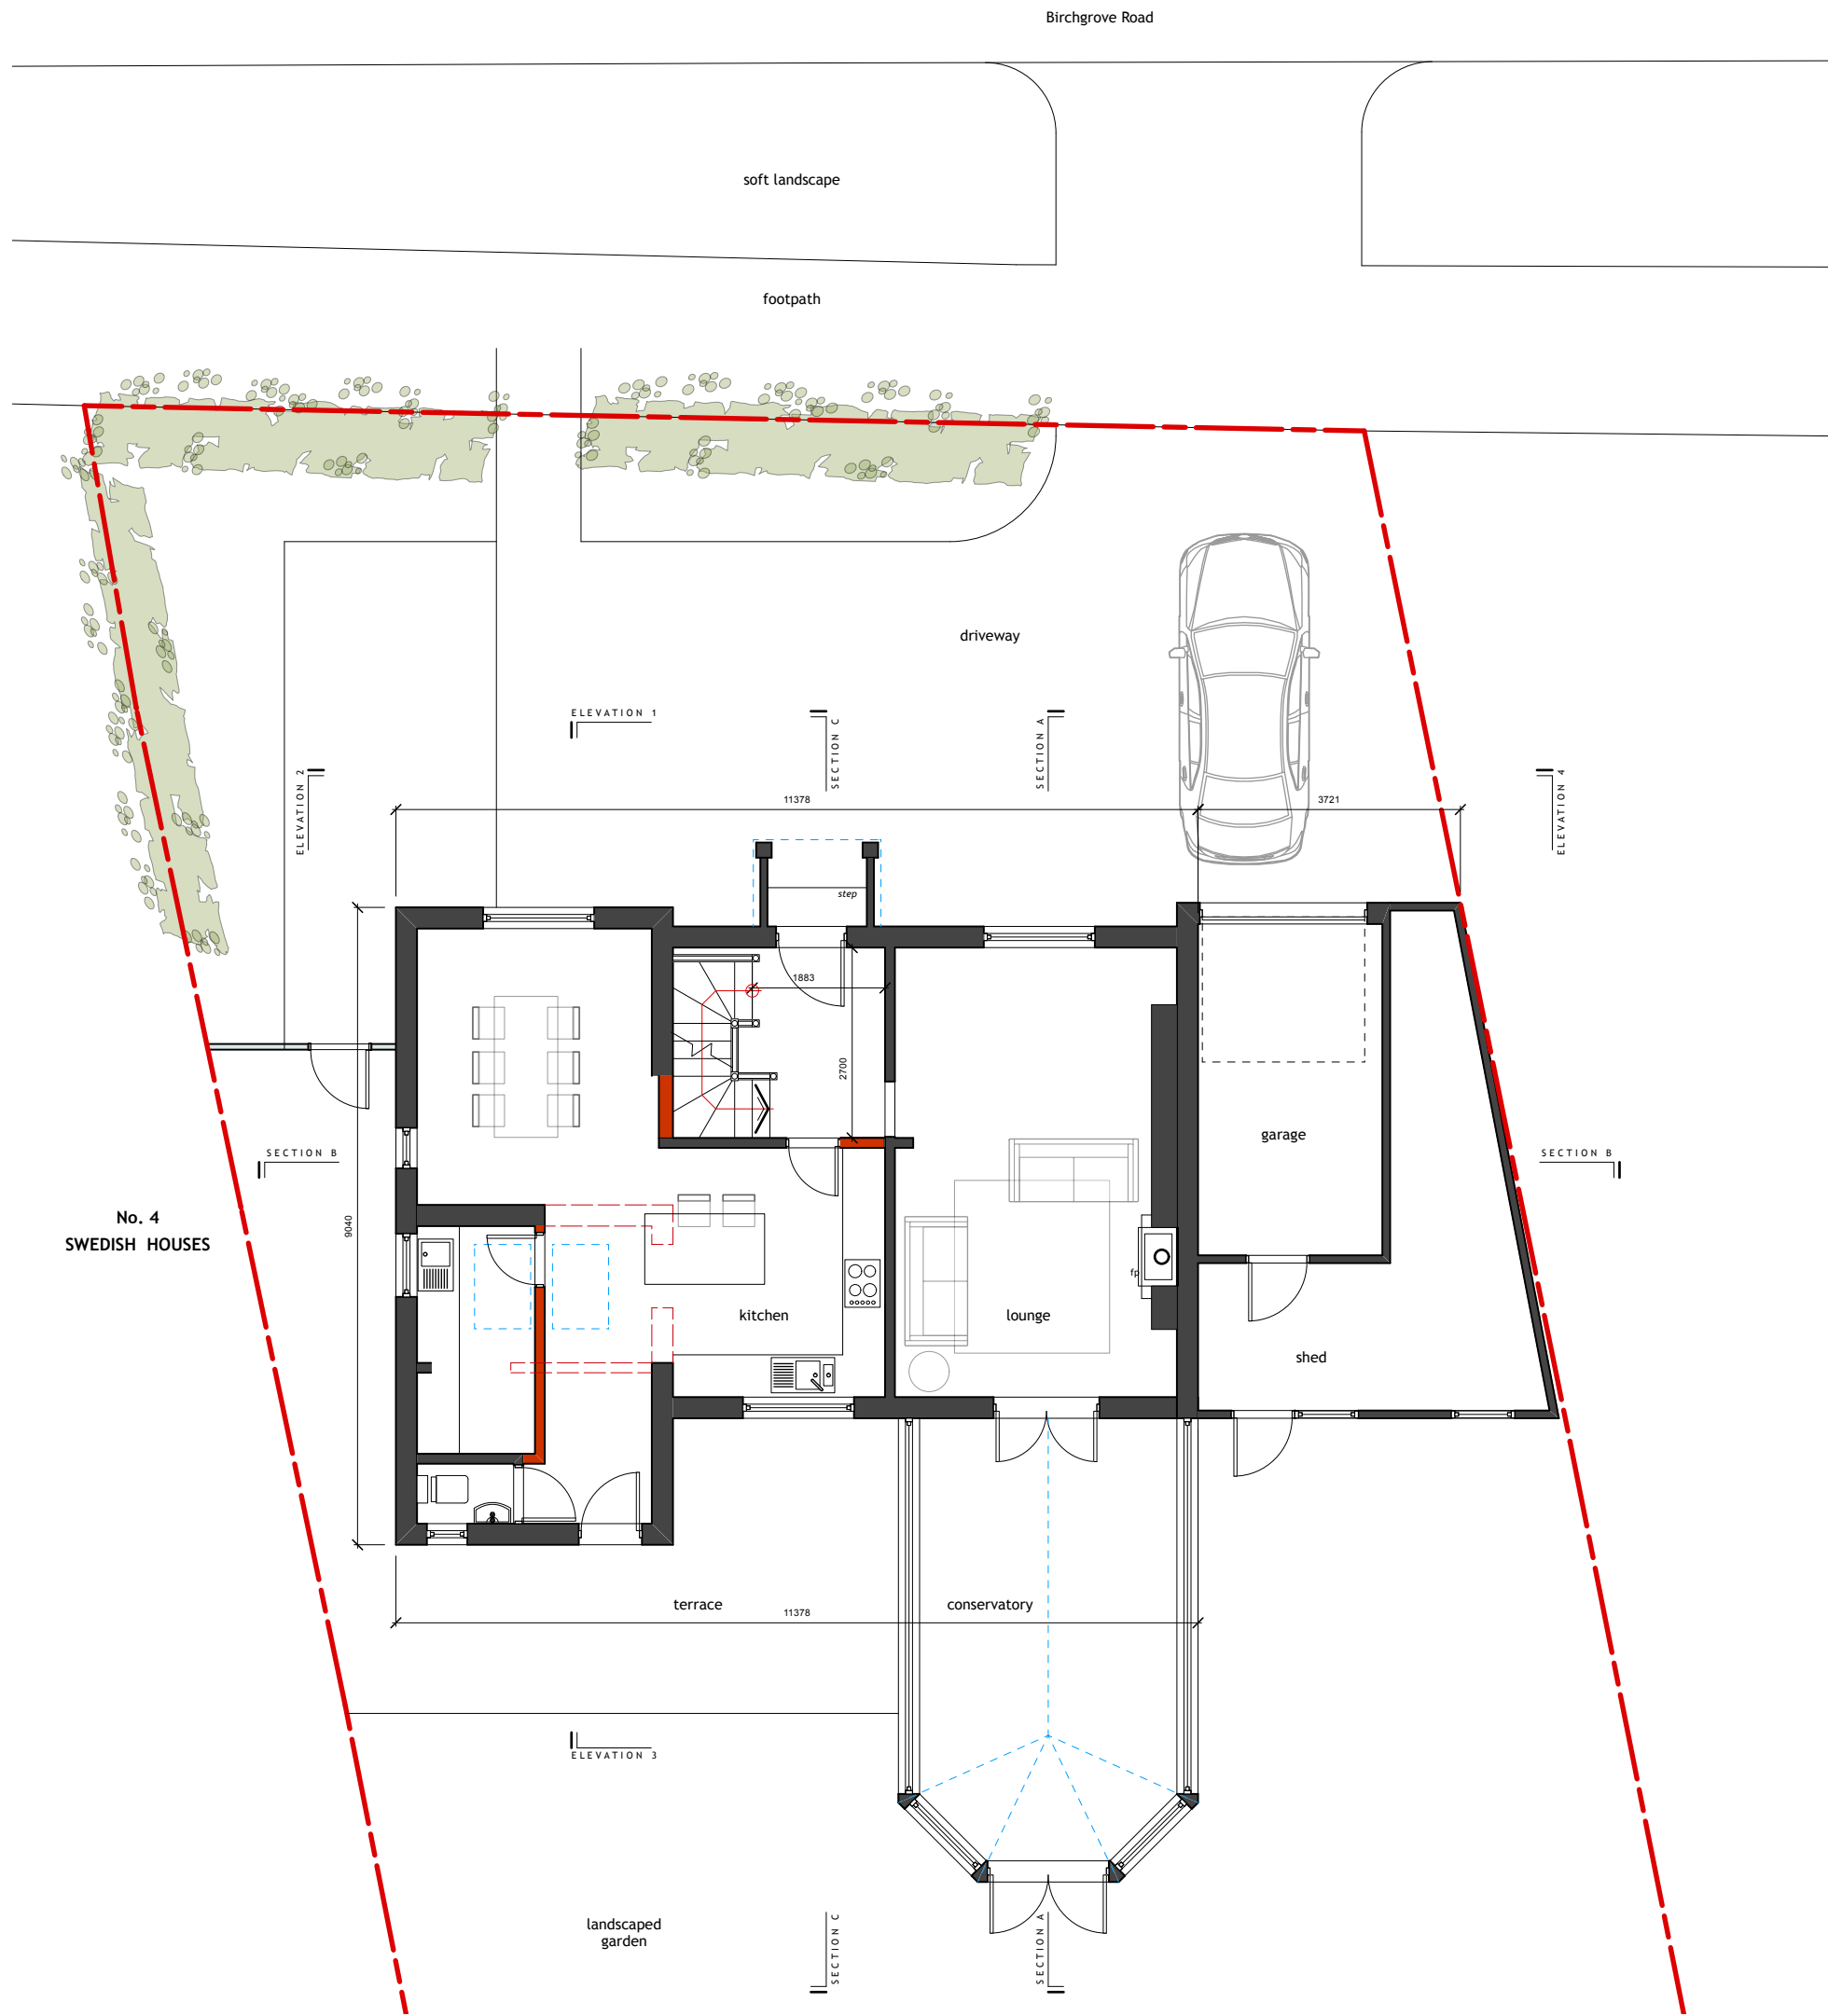

This drawing is the copyright of the architectural designer Matthew Goodchild. It is for planning purposes only and may not be reproduced in whole or in part without permission. The content is subject to site survey and H&S risk assessment prior to construction. Do not scale from drawings.

 

PROPOSED GROUND FLOOR AREA

GIA = 73.9 m²

GEA = 87.5 m²

PROPOSED FIRST FLOOR AREA

GIA = 58.3 m²

GEA = 70.5 m²

PROPOSED SECOND FLOOR AREA

GIA = 20.7 m²

GEA = 40.1 m²

SITE AREA = 752 m²

EXISTING GROUND FLOOR AREA

GIA = 73.9 m²

GEA = 87.5 m²

EXISTING FIRST FLOOR AREA

GIA = 58.3 m²

GEA = 70.5 m²

SITE AREA = 752 m²

C	June 25	Planning issue		
Rev	Date	Description		By

MATTHEW GOODCHILD
architectural DESIGN

e: mgarchitecturaldesign@gmail.com

w: mgarchitecturaldesign.com

Client

Bussiere Family

Project

LOFT CONVERSION & RENOVATION
THE OLD POLICE HOUSE
HORSTED KEYNES

Drawing

PROPOSED GROUND FLOOR PLAN

Scale	Status	Date	Drawn	Checked
1:100 @ A3	S3 - PLANNING	05/25	MG	

Drawing No.	Revision
-------------	----------

156-P110 C