



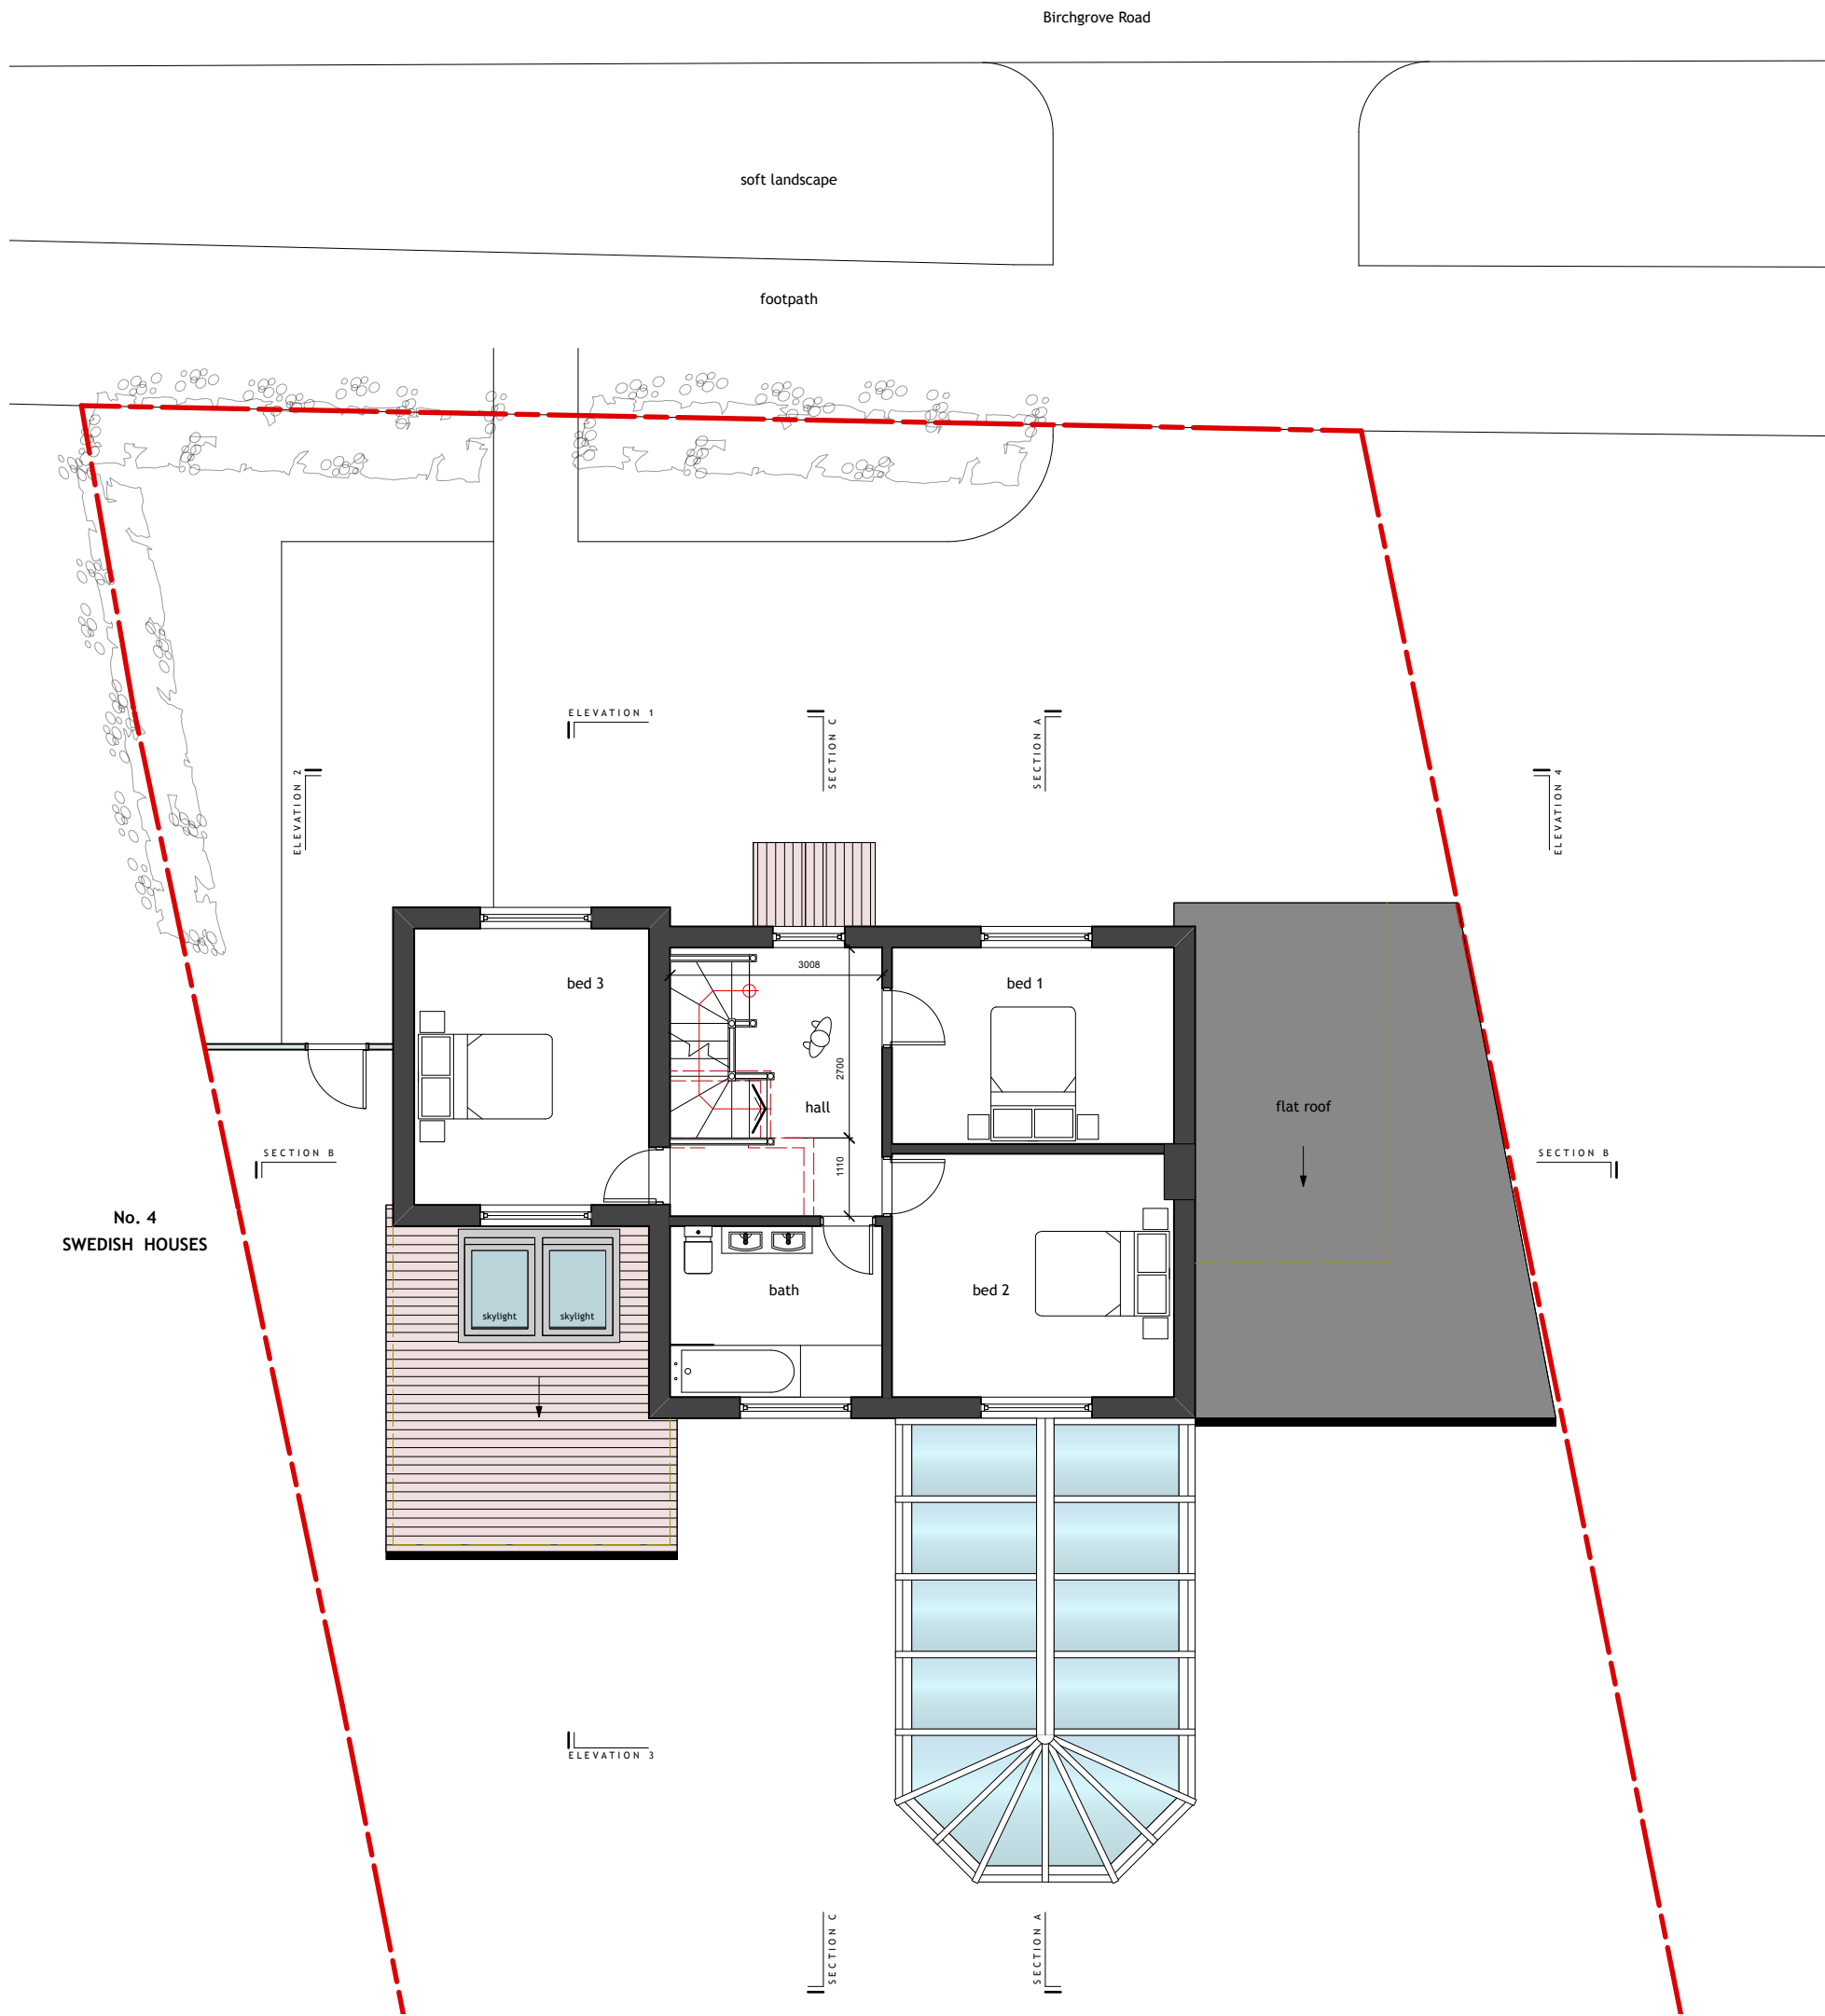

This drawing is the copyright of the architectural designer Matthew Goodchild. It is for planning purposes only and may not be reproduced in whole or in part without permission. The content is subject to site survey and H&S risk assessment prior to construction. Do not scale from drawings.

 

C	June 25	Planning issue	
Rev	Date	Description	By

MATTHEW GOODCHILD
architectural DESIGN
e: mgarchitecturaldesign@gmail.com
w: mgarchitecturaldesign.com

Client
Bussiere Family
Project
LOFT CONVERSION & RENOVATION
THE OLD POLICE HOUSE
HORSTED KEYNES

Drawing
PROPOSED FIRST FLOOR PLAN

Scale	Status	Date	Drawn	Checked
1:100 @ A3	S3 - PLANNING	05/25	MG	

Drawing No.	Revision
-------------	----------

156-P111 C