



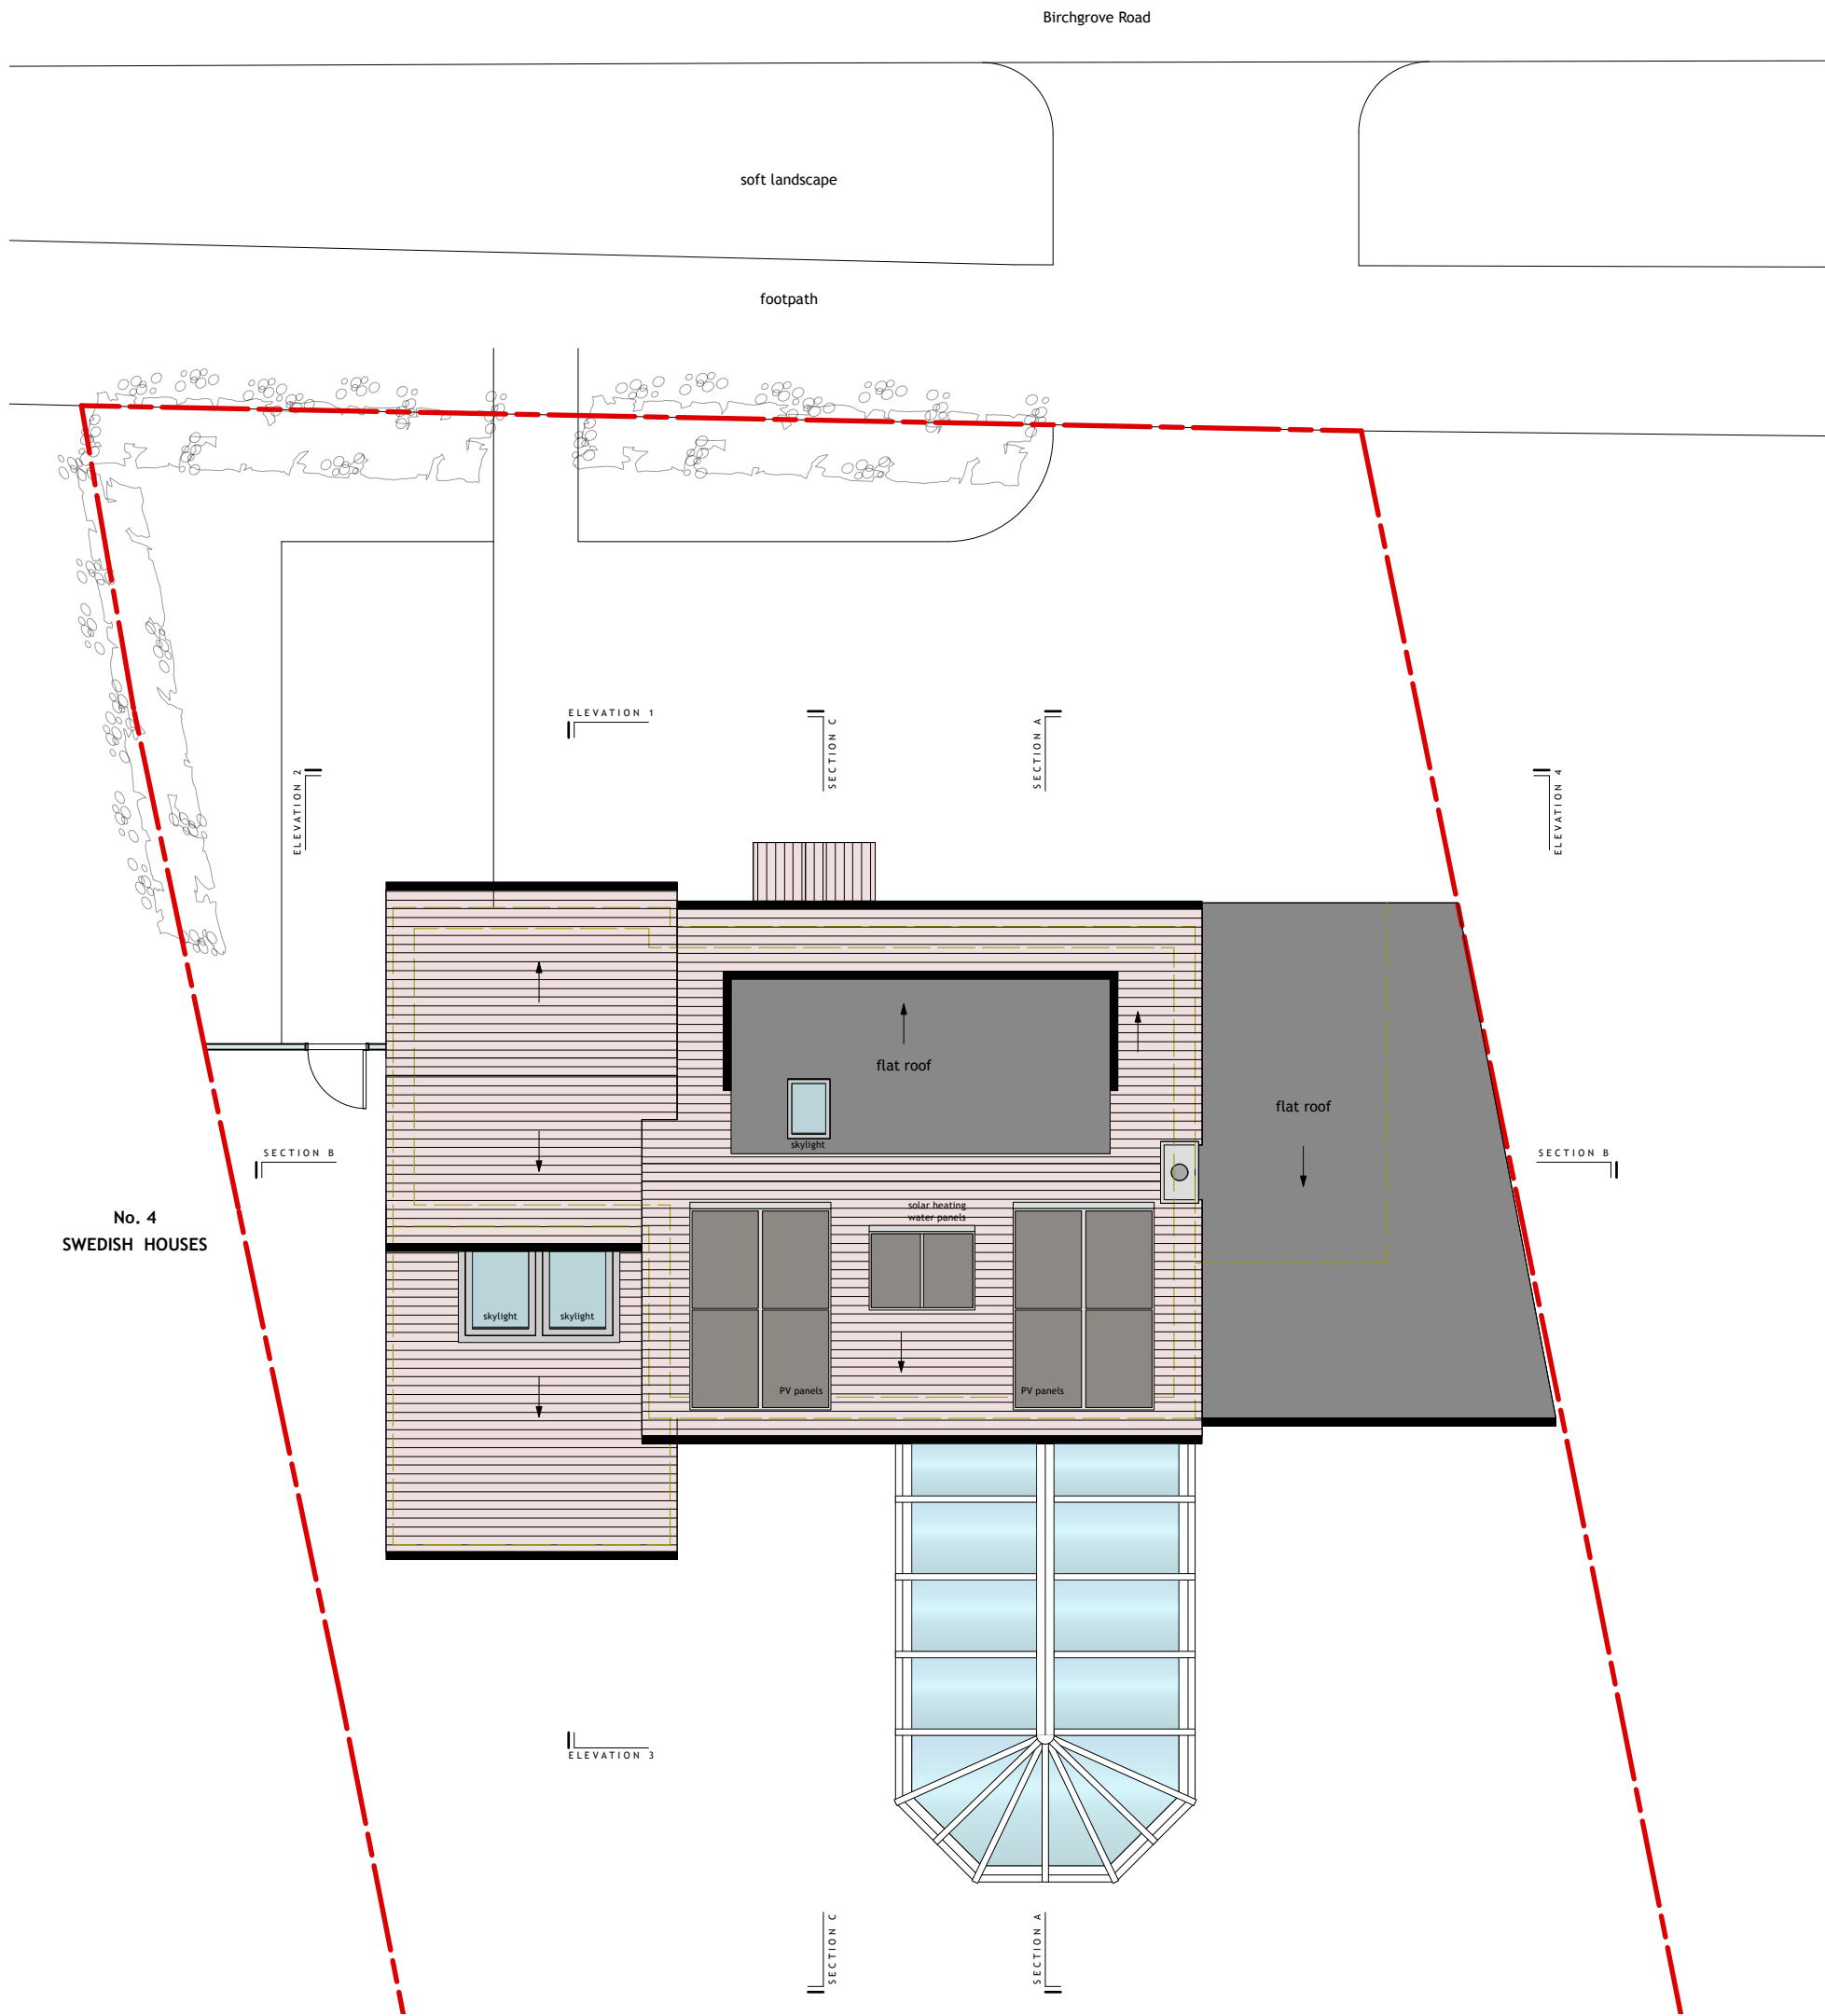

This drawing is the copyright of the architectural designer Matthew Goodchild. It is for planning purposes only and may not be reproduced in whole or in part without permission. The content is subject to site survey and H&S risk assessment prior to construction. Do not scale from drawings.

 

|     |         |                |    |
|-----|---------|----------------|----|
| C   | June 25 | Planning issue |    |
| Rev | Date    | Description    | By |

**MATTHEW GOODCHILD**  
architectural DESIGN  
e: mgarchitecturaldesign@gmail.com  
w: mgarchitecturaldesign.com

Client  
**Bussiere Family**

Project  
LOFT CONVERSION & RENOVATION  
THE OLD POLICE HOUSE  
HORSTED KEYNES

Drawing  
**PROPOSED ROOF PLAN**

|            |               |       |       |         |
|------------|---------------|-------|-------|---------|
| Scale      | Status        | Date  | Drawn | Checked |
| 1:100 @ A3 | S3 - PLANNING | 05/25 | MG    |         |

|                 |          |
|-----------------|----------|
| Drawing No.     | Revision |
| <b>156-P113</b> | <b>C</b> |