



PLAN 4 - Demolition Plan

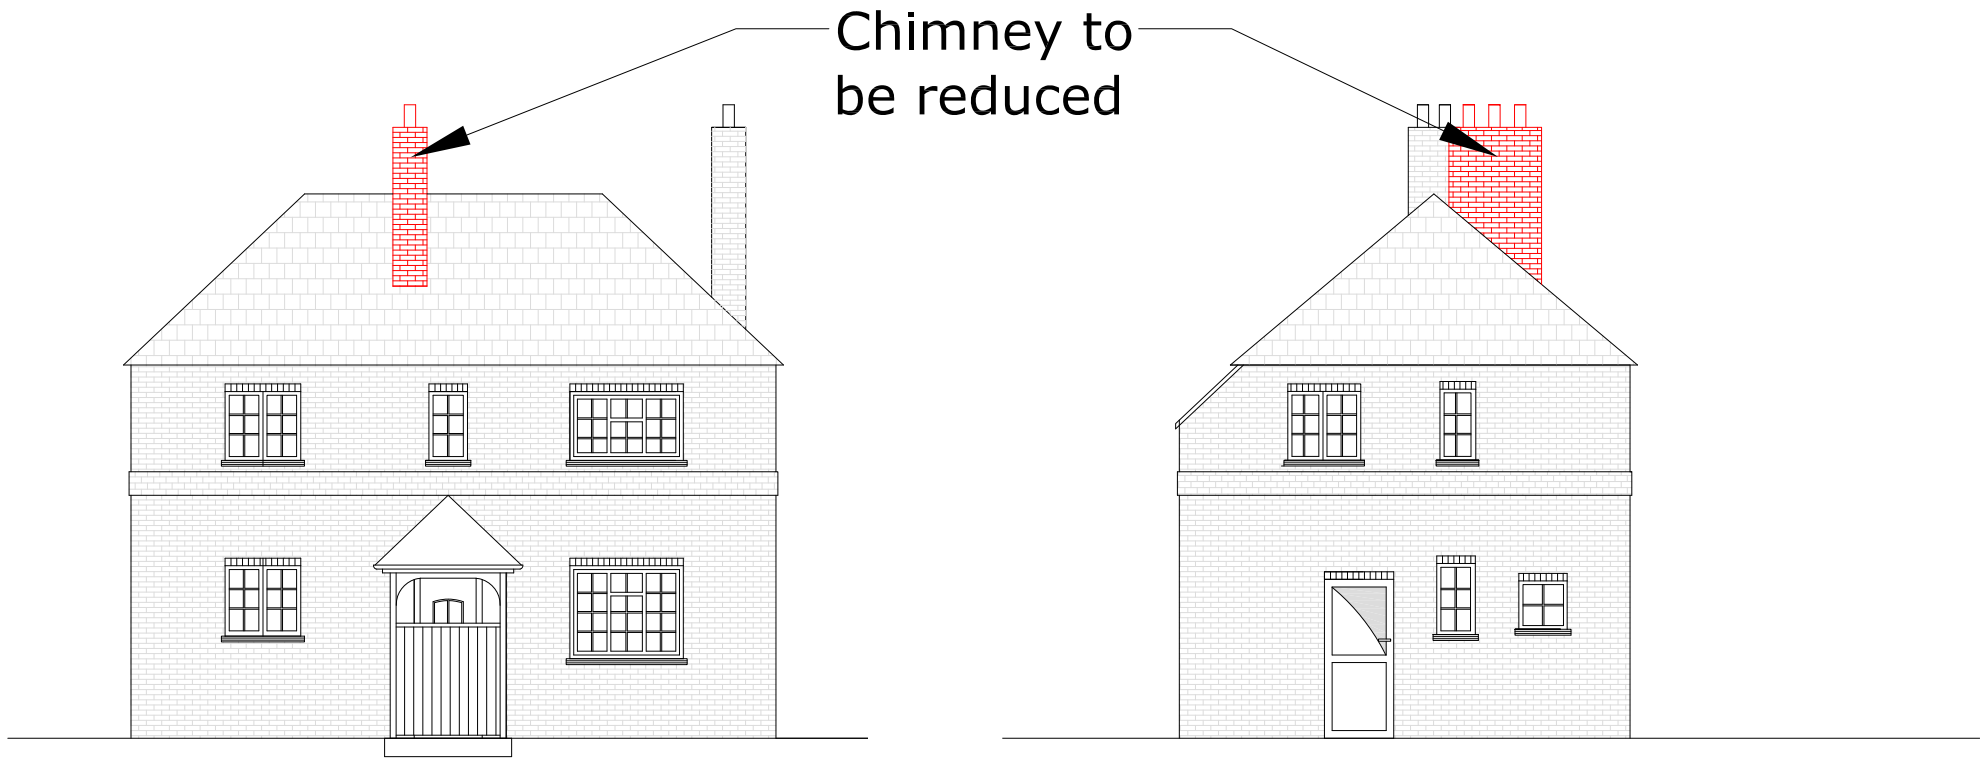

East Elevation

South Elevation

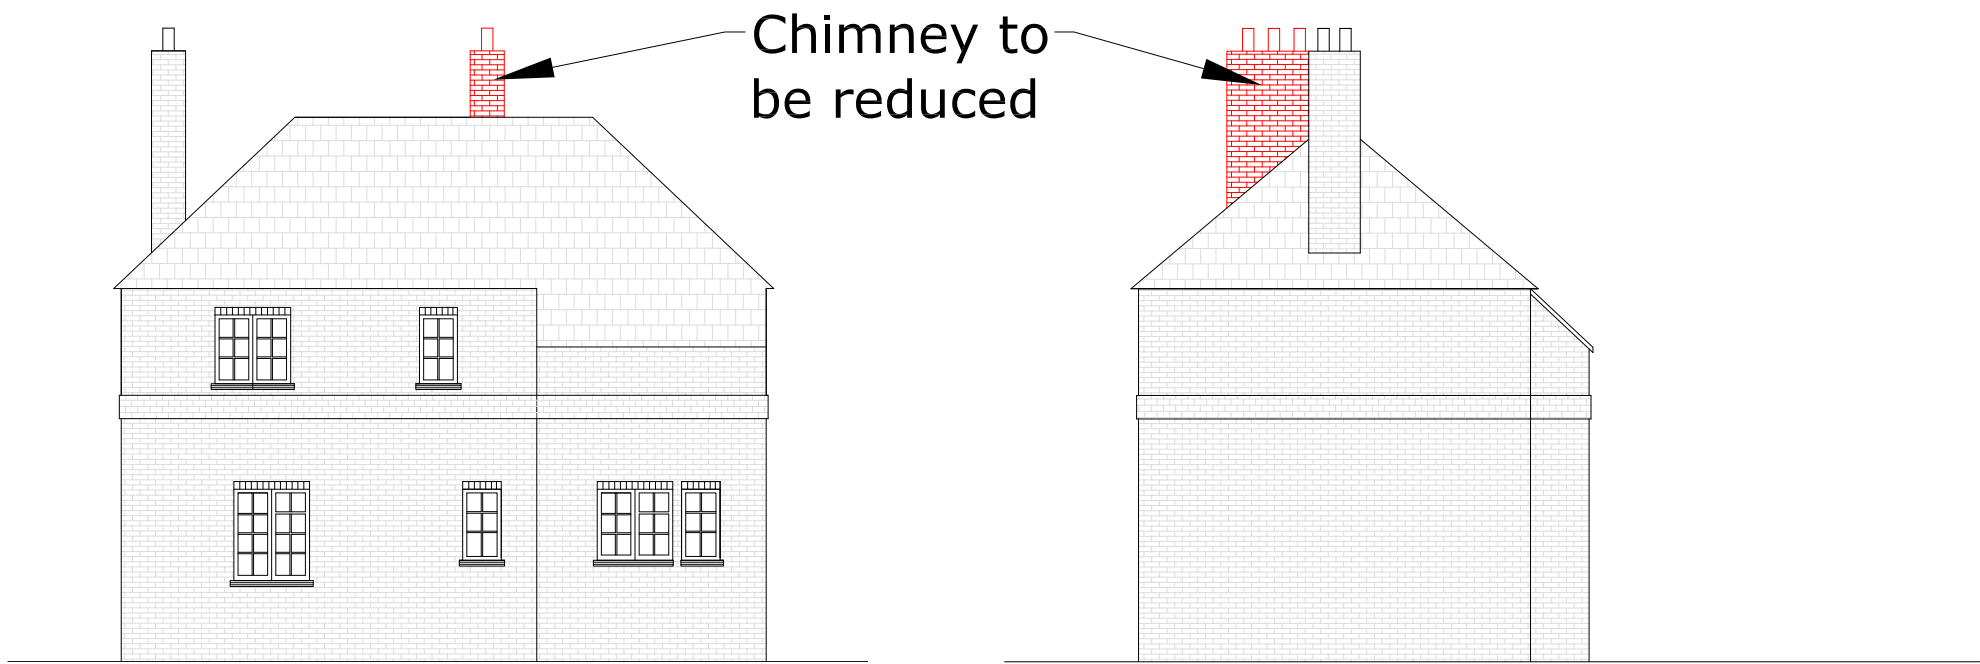

West Elevation

North Elevation

All dimensions to be checked on site before work commences.			
	Quick name	Property ref	DfES No.
	18 College Road, Ardingly, Haywards Heath, RH17 6TT		
	Roof Covering Replacement & Chimney Reduction		
Property Services, The Tannery Westgate, Chichester PO19 3RJ Tel. 01243 752290	Drawing number	Date 15/01/26	Maint. area 9
	CAD filename	Sheet 4/7	Scale 1:100@ A3