


Proposed Ground Floor Layout

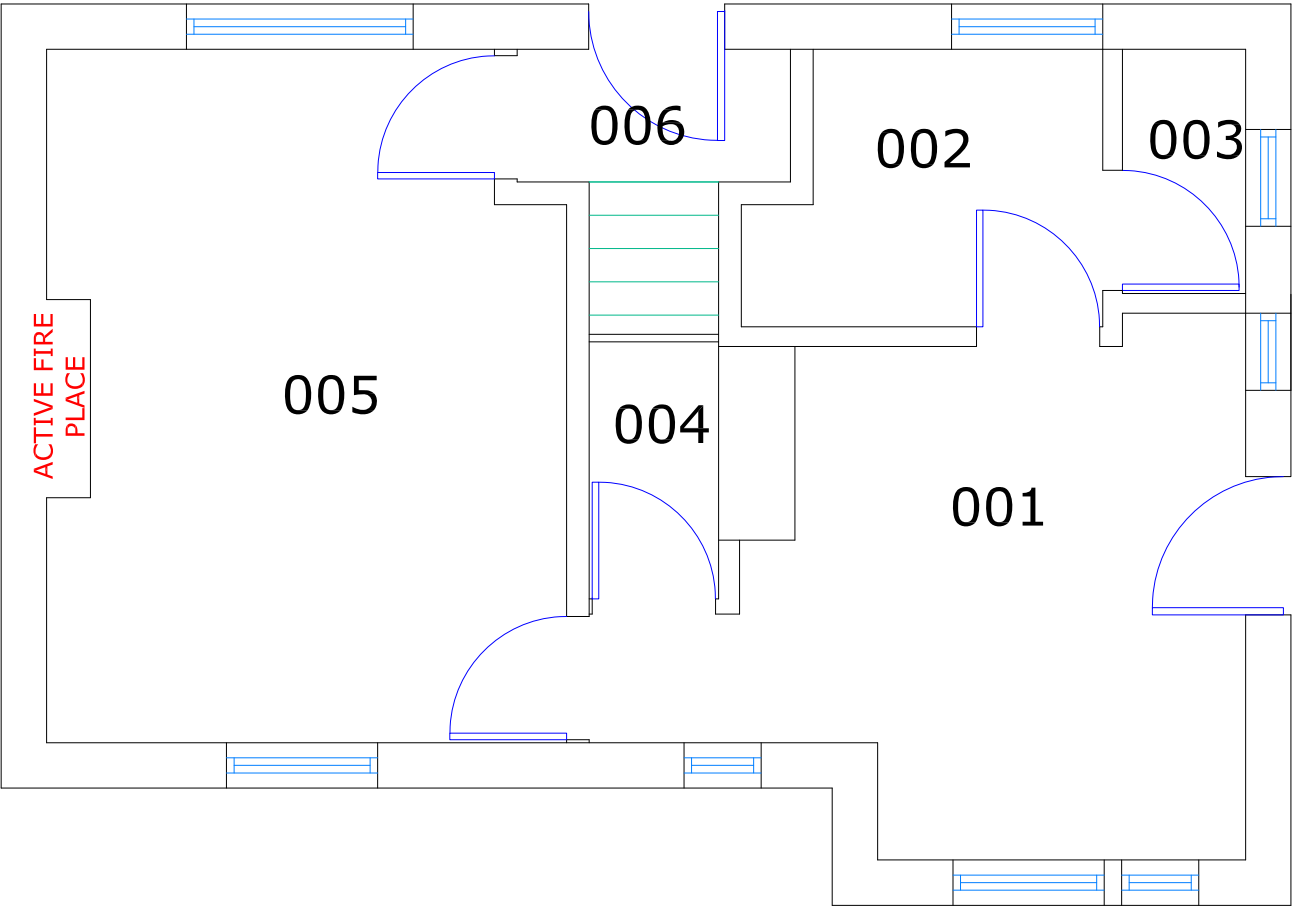


Existing Room Usages:

- 001 = Kitchen
- 002 = Bathroom
- 003 = WC
- 004 = Cup'd
- 005 = Lounge
- 006 = Lobby

NOTE: No Change internally

Proposed First Floor Layout

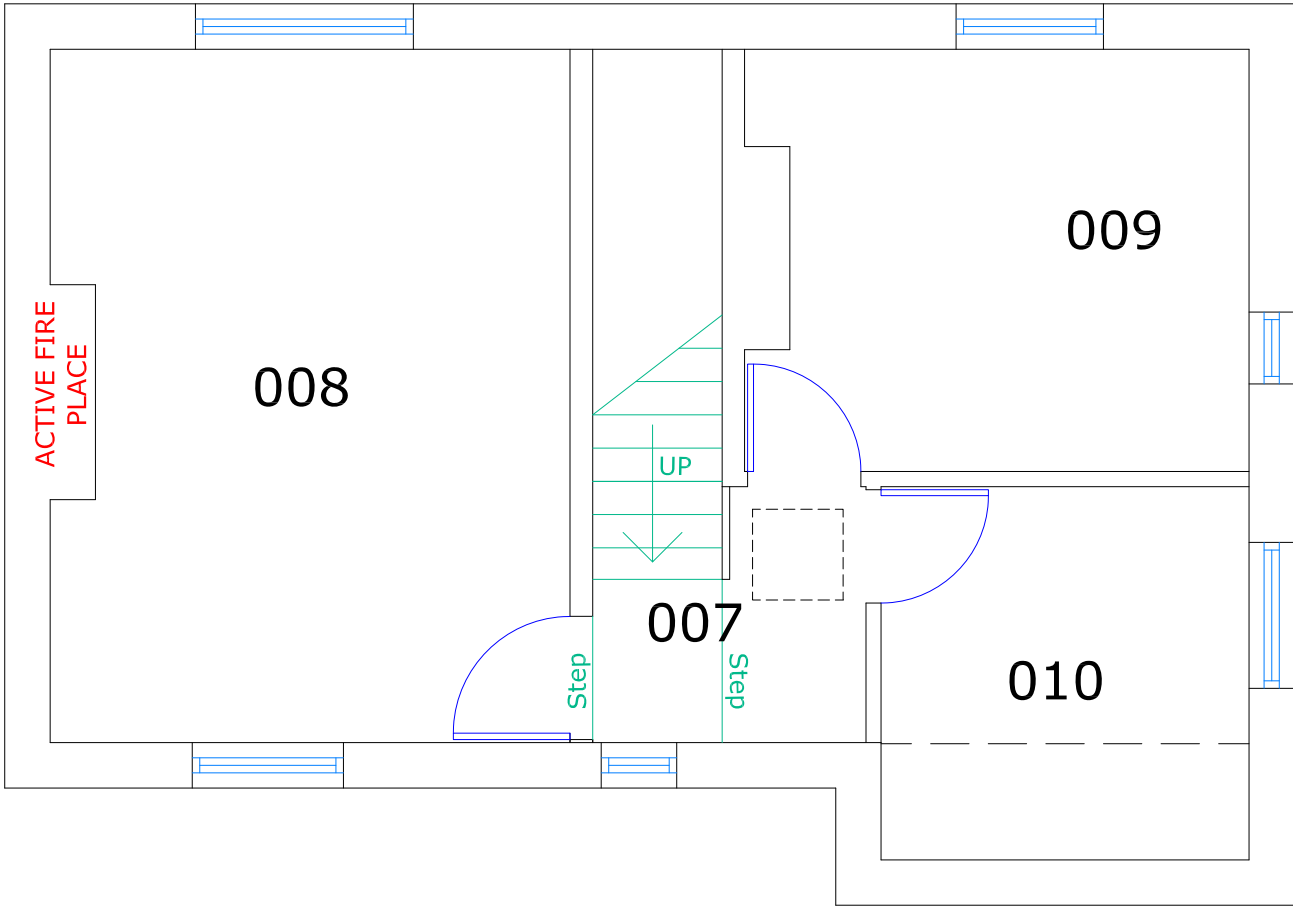

Existing Room Usages:

- 007 = Landing
- 008 = Bedroom 1
- 009 = Bedroom 2
- 010 = Bedroom 3

NOTE: No Change internally

PLAN 7-
Proposed GA
Floor Plans

All dimensions to be checked on site before work commences.				
	Quick name		Property ref	DfES No.
	18 College Road, Ardingly, Haywards Heath, RH17 6TT Roof Covering Replacement & Chimney Reduction			
	Property Services, The Tannery Westgate, Chichester PO19 3RJ Tel. 01243 752290			
Drawing number		Date	Maint. area	
CAD filename		Sheet 7/7	Ed/Rev REV C	Scale 1:50@ A3