

© This drawing is copyright and is not be reproduced or disclosed to third parties without hparchitectures prior permission.


Do not scale from this drawing, other than for Local Authority Planning purposes.

This drawing is to be read in conjunction with all relevant consultants, specialist manufacturers drawings and specifications.

Any discrepancies in dimensions or details on or between these drawings should be drawn to our attention.

All dimensions are in millimetres unless noted otherwise.


Any surveyed information incorporated within this drawing cannot be guaranteed as accurate unless confirmed by fixed dimension.

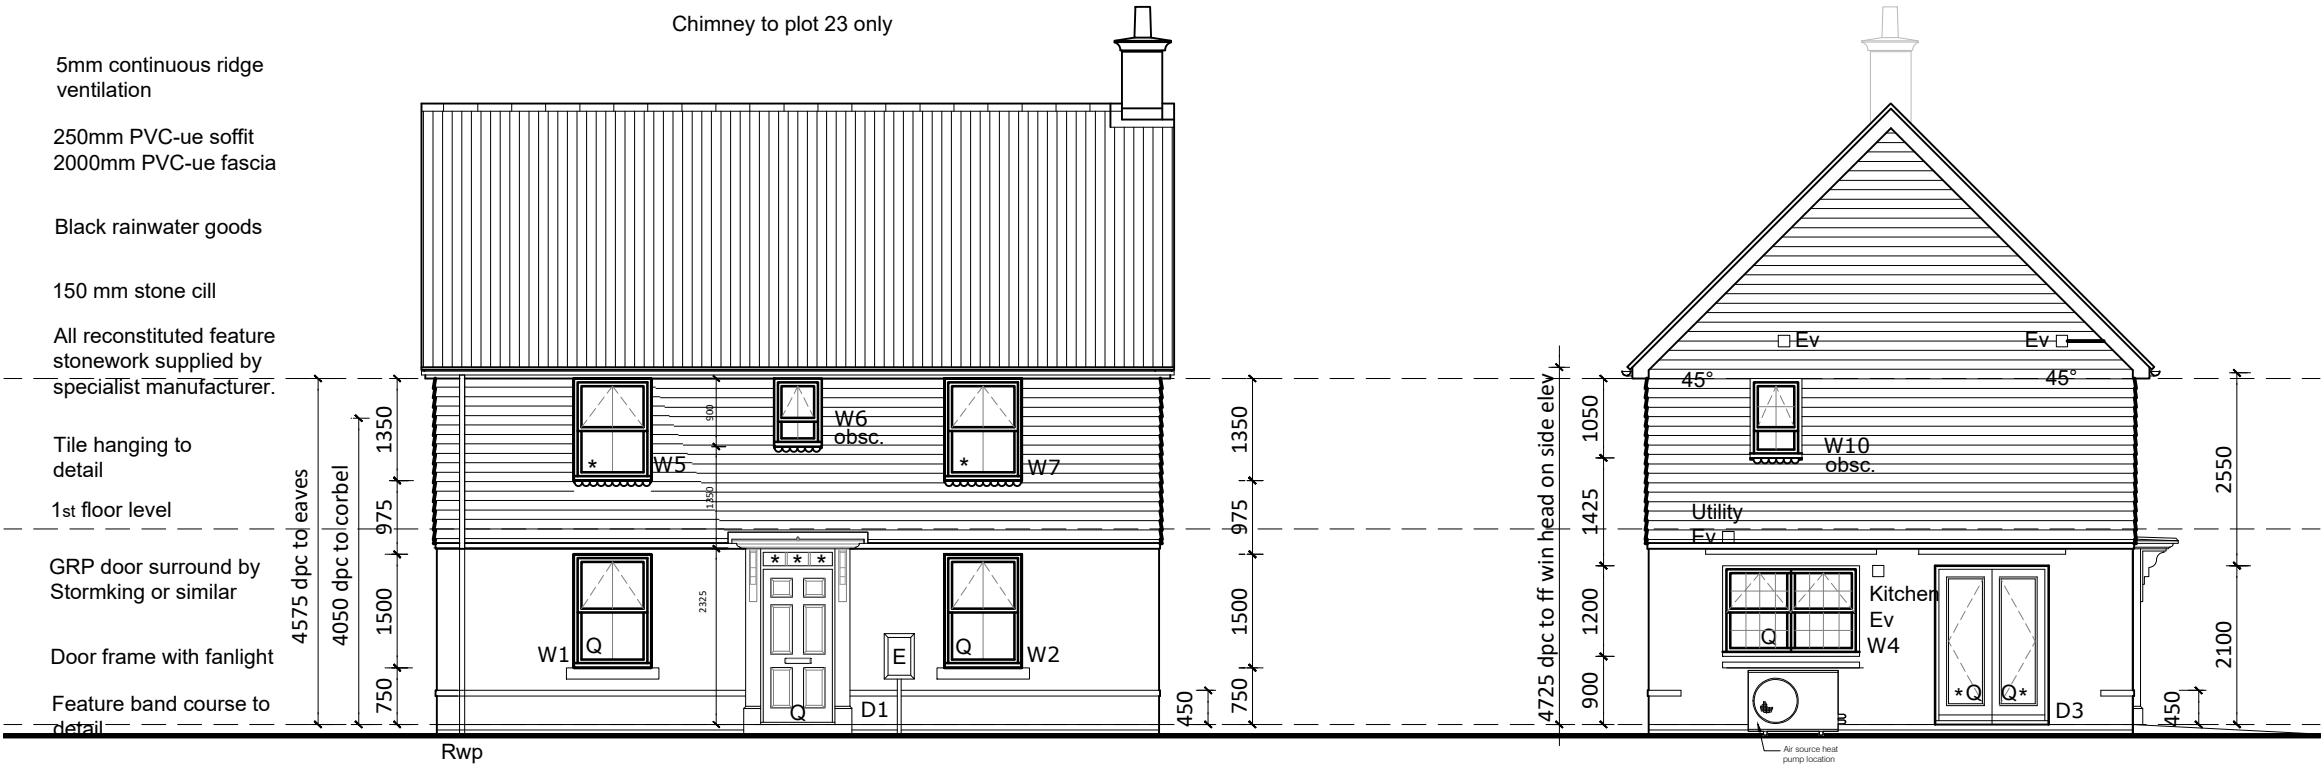

FRONT ELEVATION

SIDE ELEVATION

FOXGLOVE -
PLOTS AS: 9,21,24,39
PLOTS OPP: 25,27,44

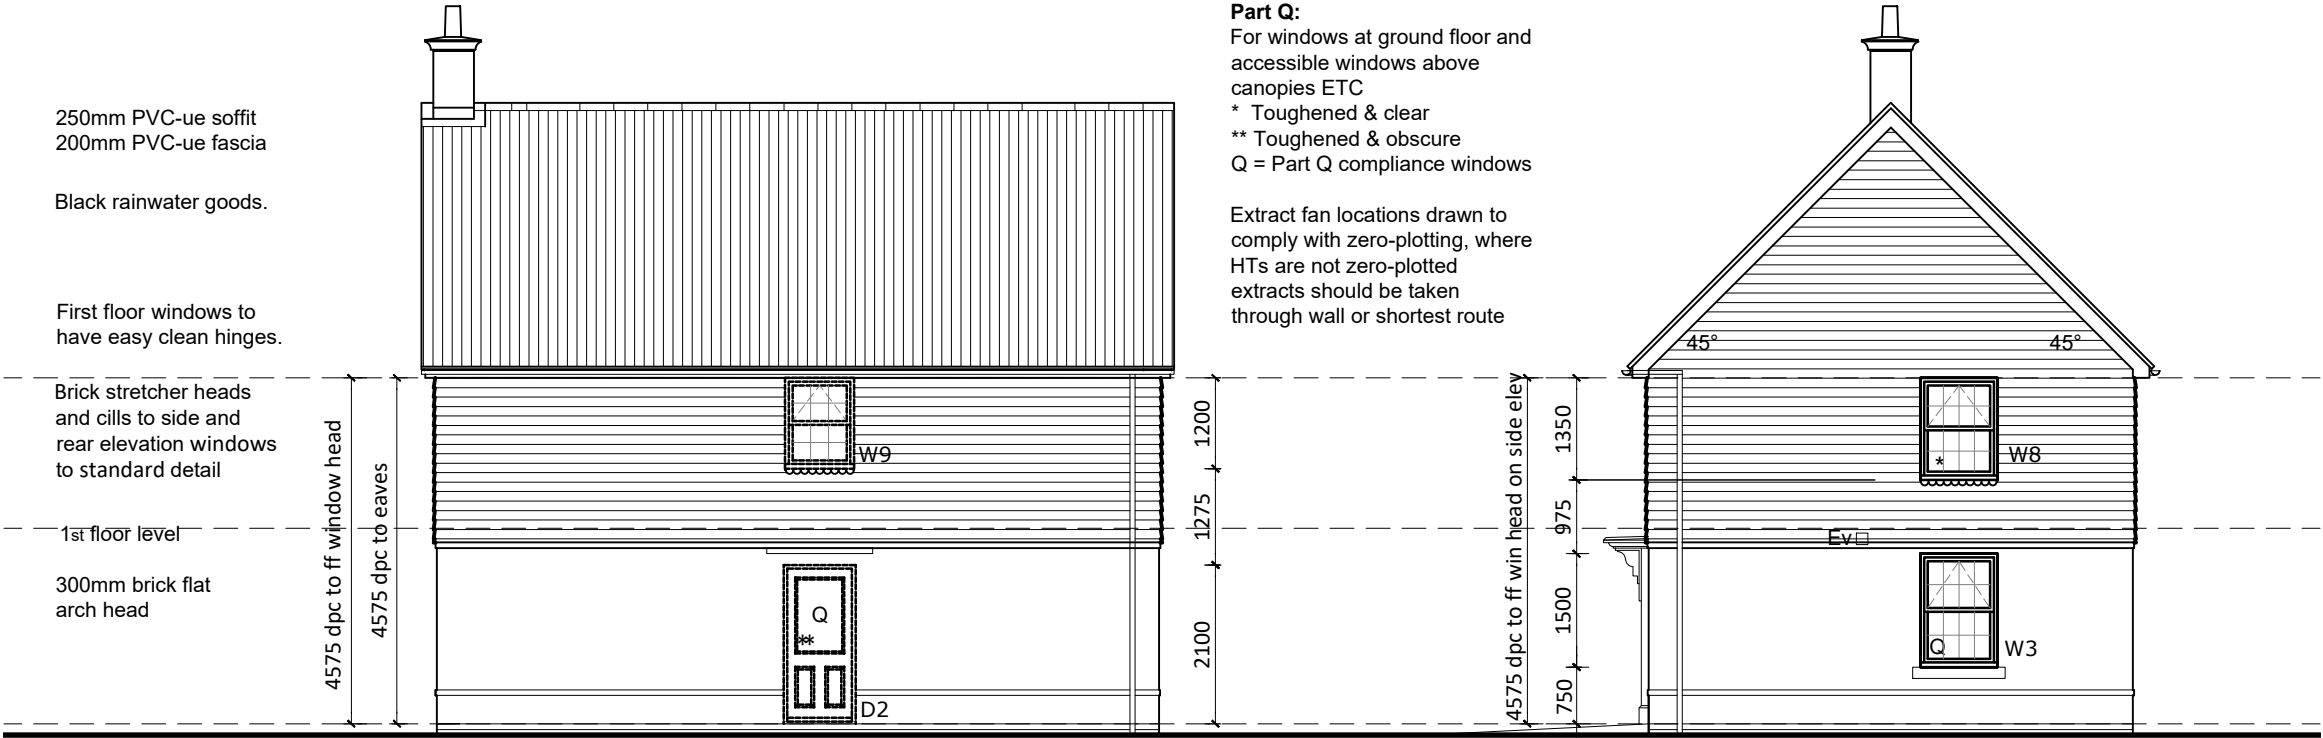

REAR ELEVATION

SIDE ELEVATION

Window deleted to plot 9 & 26
Door deleted to plot 9 & 26

FOXGLOVE - TILE HUNG FF
PLOTS AS: 9,23
PLOTS OPP: 26

Windows:
All upper floor windows to be provided with lockable window handles on non secure be design sites

Part Q:
For windows at ground floor and accessible windows above canopies ETC
* Toughened & clear
** Toughened & obscure
Q = Part Q compliance windows

Extract fan locations drawn to comply with zero-plotting, where HTs are not zero-plotted extracts should be taken through wall or shortest route

Rev	Date	Description	By
C3	12/6/26	PV DELETED	CD
C2	2/01/26	D2 & W9 NOTES ADDED. ASHP SHOWN	CD
C1	29/01/25	CONSTRUCTION ISSUE	CD
T1	20/12/24	TENDER ISSUE	CD
T0	28.07.23	TENDER ISSUE	RJF

CONSTRUCTION



hparchitecture.co.uk / 01344 752 271
Manhattan House, 140 High Street, Crowthorne, Berkshire RG45 7AY



Project
CRAWLEY DOWN ROAD - FELBRIDGE
PHASE 1 - DAVID WILSON HOMES

Drawing
FOXGLOVE - ELEVATIONS - TILE

Scale	Date	Drawn By	Checked By
1:100@A3	25/06/2025	RJF	CD

Project No.	Drawing No.	Revision
H7490	N341_G7-ZZ-DR-AR-000205	C3