

© this drawing and the building works depicted are the copyright of not be reproduced or amended except by written permission. no liability will be accepted for amendments made by other persons.

all dimensions to be checked on site and architect notified of any discrepancies prior to commencement.
do not scale.

any and all elements relating to the fire safety of the building will require separate confirmation and approval by a fully accredited fire engineering consultant who has to be appointed by the Client.

012345678

scale 1:100metres


notes:

For further information on the materials, refer to the SK003_04 Materials Plan



Front Elevation

Side Elevation

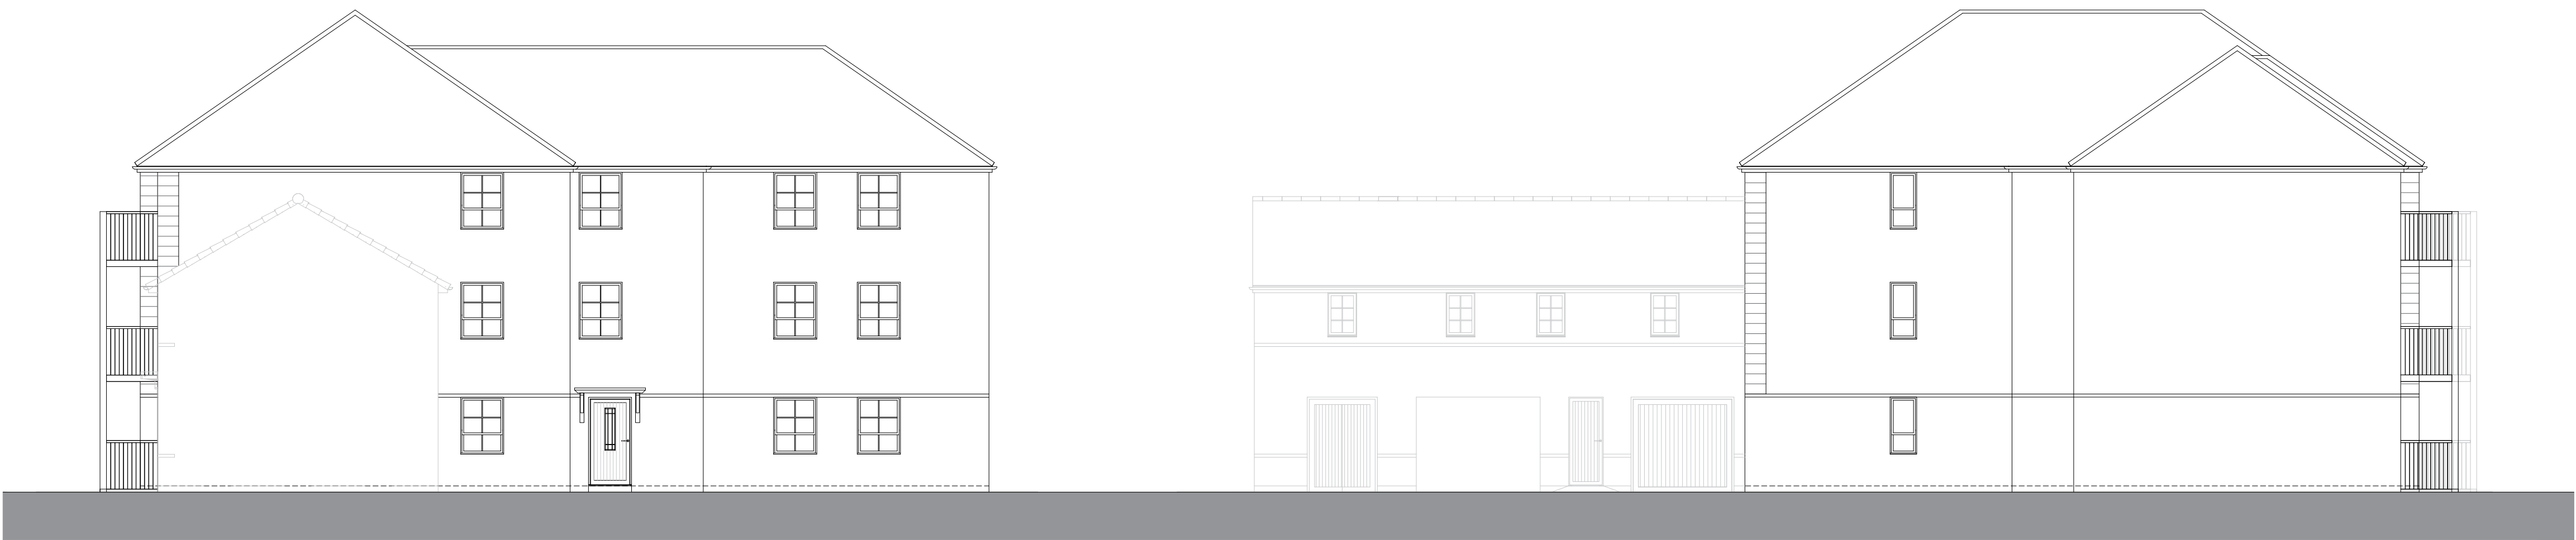

Rear Elevation

Side Elevation

A	19.12.25	Materials shown on elevations	AT	AT
rev:	date:	comment(s):	name:	check:



ARCHITECTS.

URBAN DESIGNERS.

PROJECT MANAGERS.

LANDSCAPE ARCHITECTS.

WE ARE IDP.

status:	PLANNING	RIBA Stage:	3
client:	Barratt Redrow		
job:	Hurst Farm		
title:	Block C Elevations		
drawn:	TJ	date:	29.11.25
checked:	DZ	scale @ a1:	1:100

HXXXX-IDP-ZZ-XX-DR-UD-203206-P02-Block C Elevations

IDP GROUP 27 SPON STREET COVENTRY CV1 3BA
T: +44 (0)24 7652 7600 E:info@idpgroup.com
www.weareidp.com