


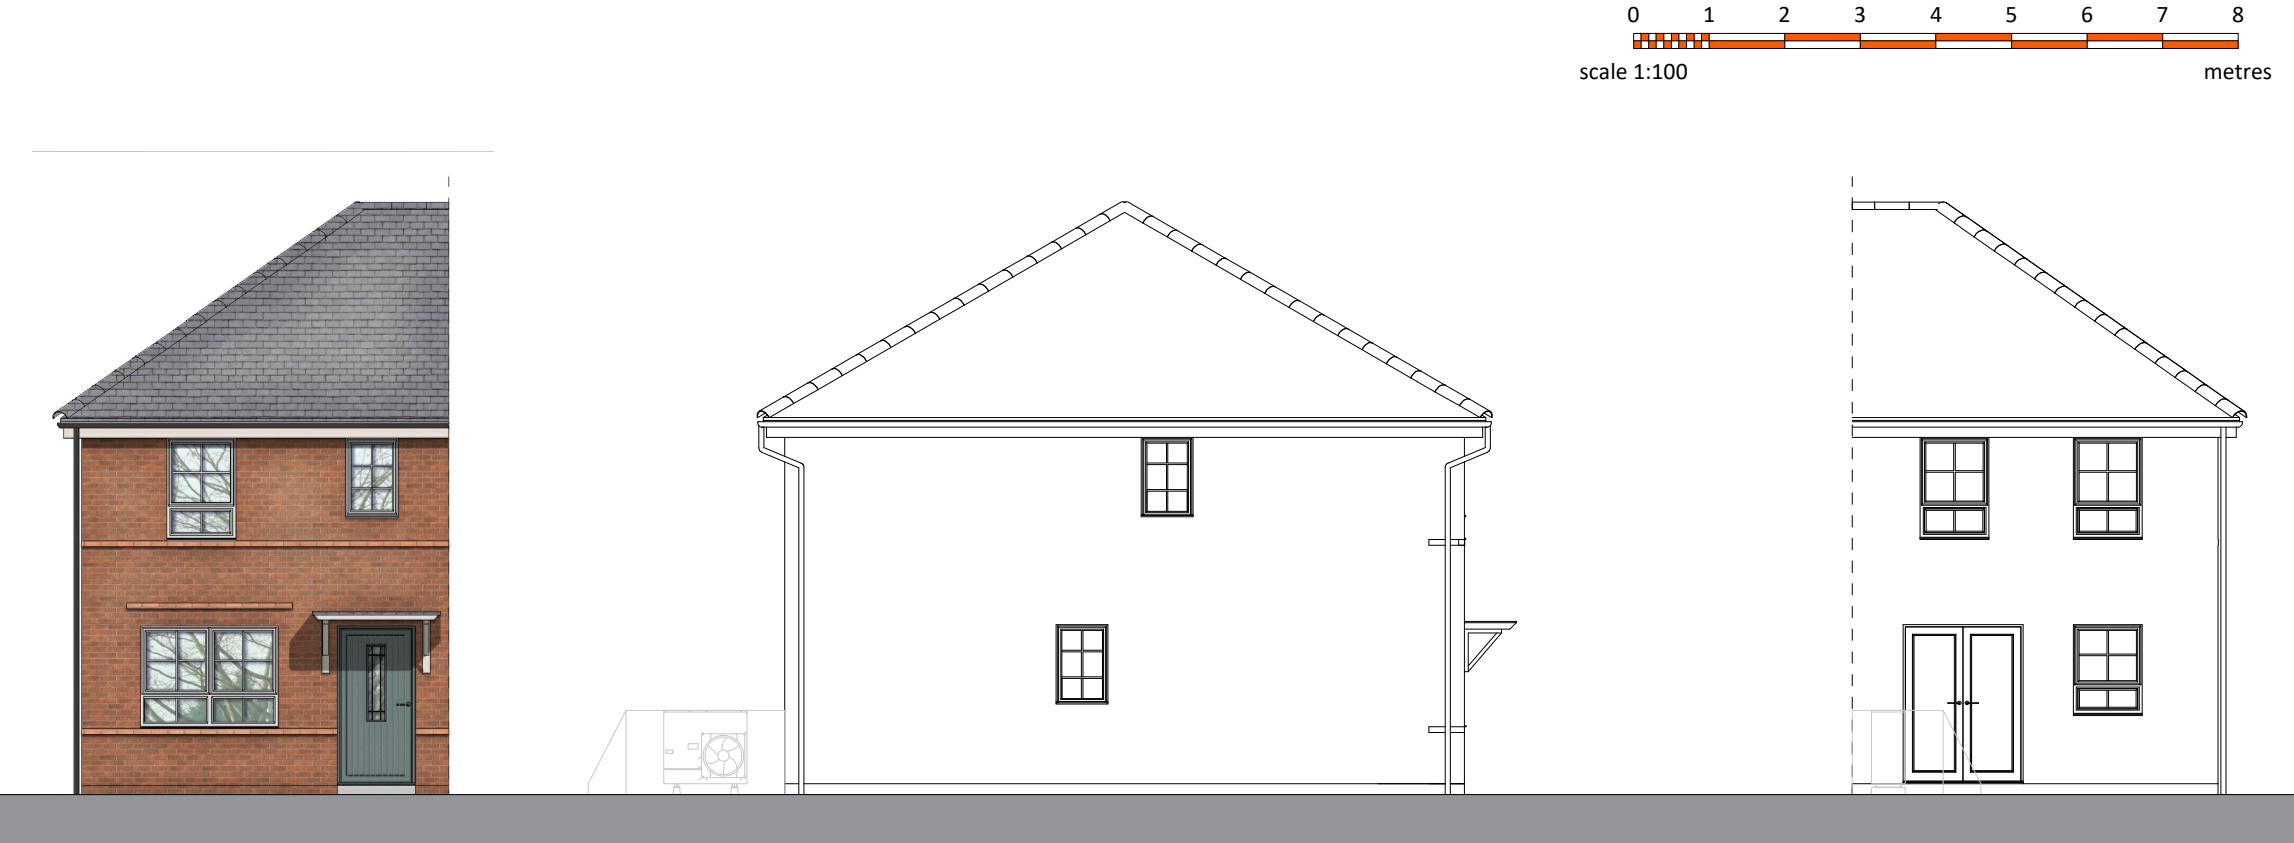

Front Elevation

Side Elevation

Rear Elevation


© this drawing and the building works depicted are the copyright of idp. and may not be reproduced or amended except by written permission. no liability will be accepted for amendments made by other persons.

all dimensions to be checked on site and architect notified of any discrepancies prior to commencement. do not scale.


any and all elements relating to the fire safety of the building will require separate confirmation and approval by a fully accredited fire engineering consultant who has to be appointed by the Client.

PLOT NUMBER	PLOT NAME	PLOT POSITION	PLOT HANDLING
85	Kew	END TERRACE	As
86	Kew	MID TERRACE	Opp
87	Kew	END TERRACE	Opp
108	Kew	SEMI DETACHED	As
135	Kew	END TERRACE	As
136	Kew	MID TERRACE	Opp
137	Kew	END TERRACE	Opp
143	Kew	SEMI DETACHED	Opp
144	Kew	SEMI DETACHED	As
224	Kew	END TERRACE	Opp
225	Kew	MID TERRACE	Opp
226	Kew	END TERRACE	As
232	Kew	END TERRACE	Opp
233	Kew	MID TERRACE	Opp
234	Kew	END TERRACE	As
239	Kew	SEMI DETACHED	Opp
240	Kew	SEMI DETACHED	As
242	Kew	SEMI DETACHED	Opp
243	Kew	SEMI DETACHED	As
254	Kew	CORNER PLOT	Opp
255	Kew	SEMI DETACHED	As
288	Kew	END TERRACE	Opp
289	Kew	MID TERRACE	Opp
290	Kew	END TERRACE	As
295	Kew	END TERRACE	Opp
296	Kew	MID TERRACE	Opp
297	Kew	END TERRACE	As

* Additional Windows on corner plots only

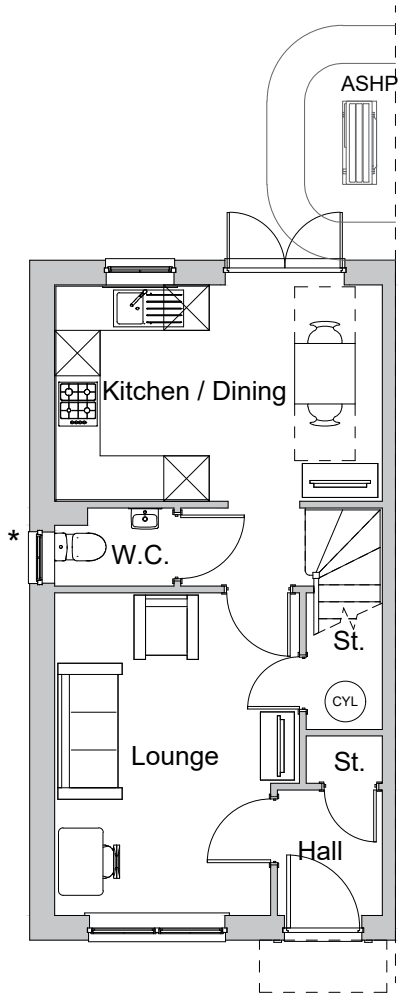

Ground Floor Plan

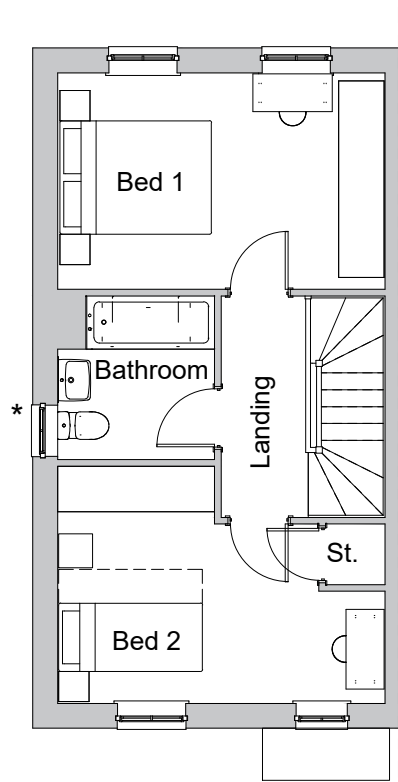

First Floor Plan

A 19.12.25 Updated to suit layout changes AT KL
rev: date: comment(s): name: check:



ARCHITECTS.
URBAN DESIGNERS.
PROJECT MANAGERS.
LANDSCAPE ARCHITECTS.
WE ARE IDP.

status: **PLANNING** RIBA Stage: 3

client: **Barratt Redrow**

job: **Hurst Farm**

title: **Kew**

drawn: **TJ** date: **28.11.25**

checked: **DZ** scale @ a3: **1:100**

HXXXX-IDP-ZZ-ZZ-DR-UD-203107-P02-Kew Plans and Elevations

IDP GROUP 27 SPON STREET COVENTRY CV1 3BA

T: +44 (0)24 7652 7600 E:info@idpgroup.com

www.weareidp.com