



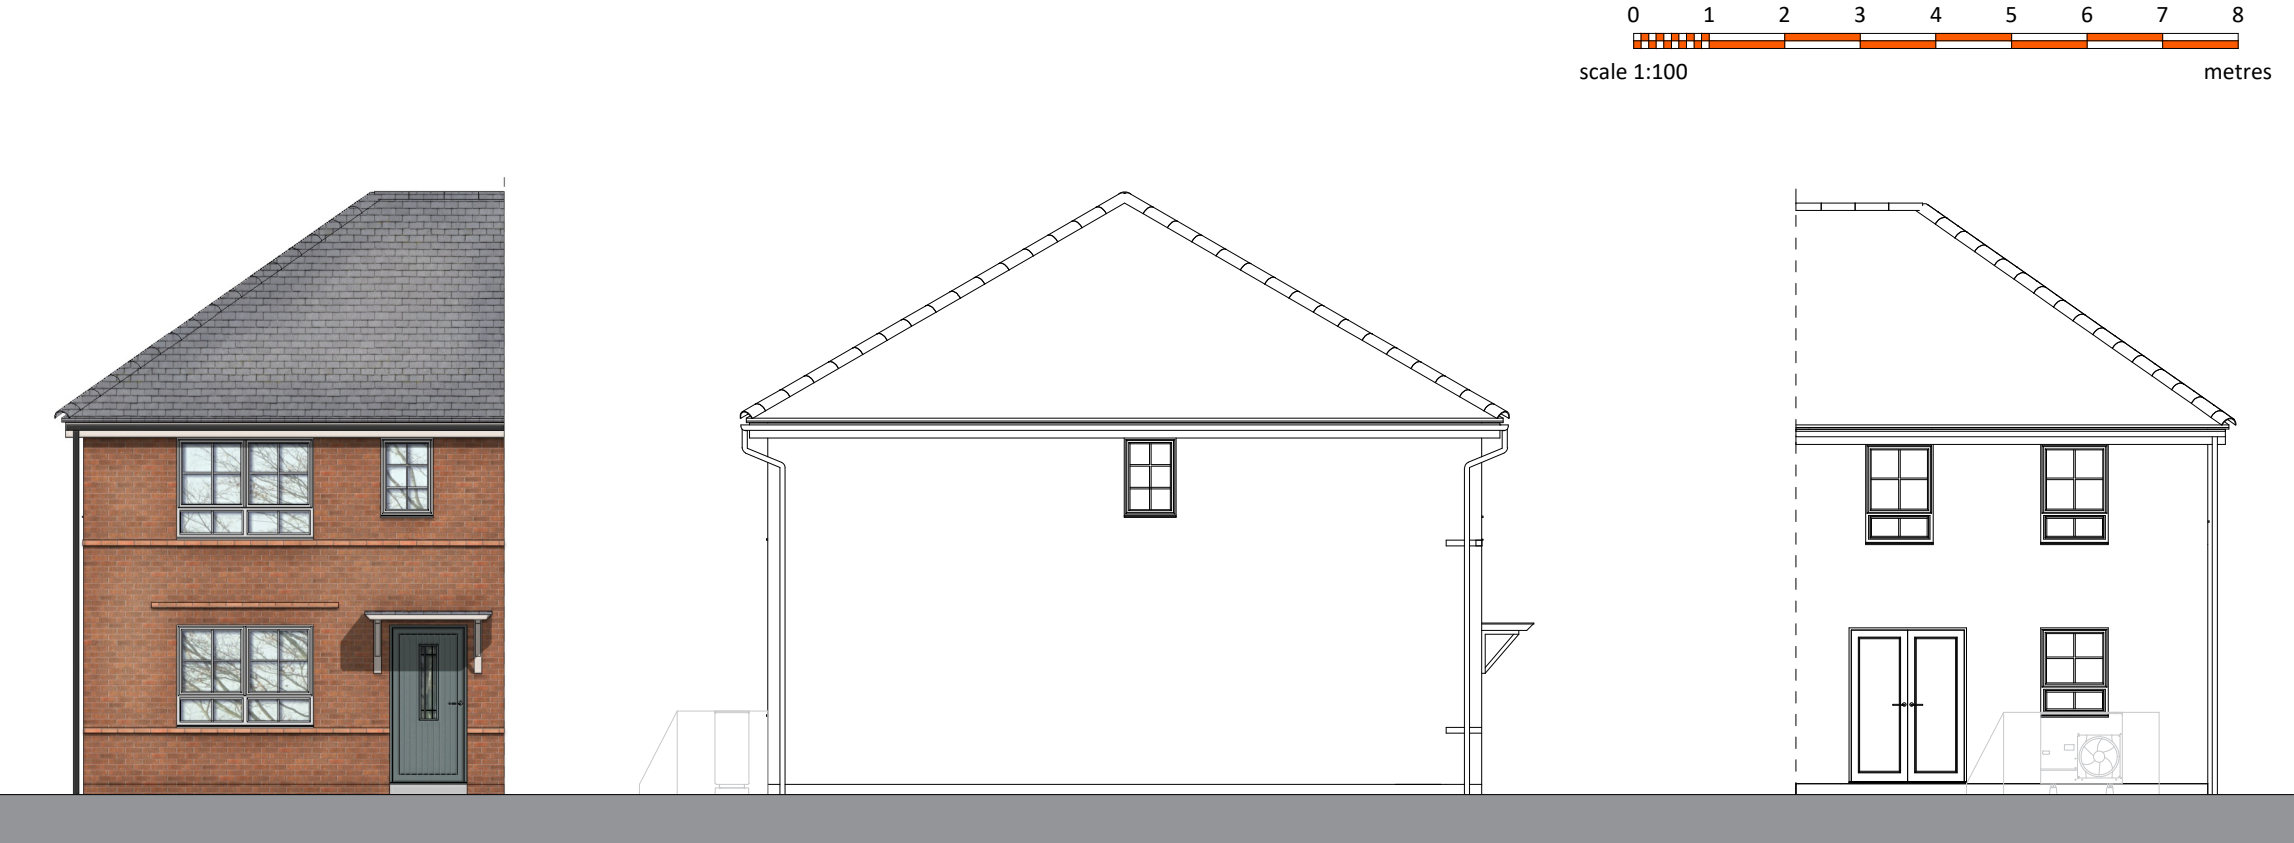


Front Elevation

Side Elevation

Rear Elevation

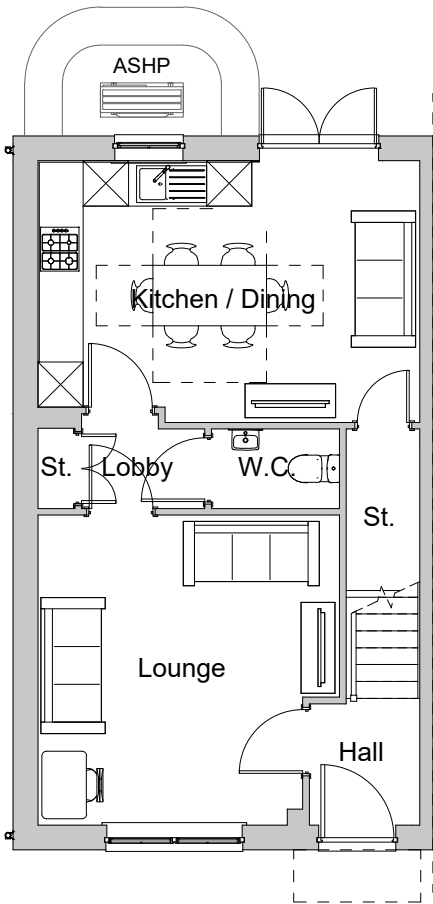

Ground Floor Plan

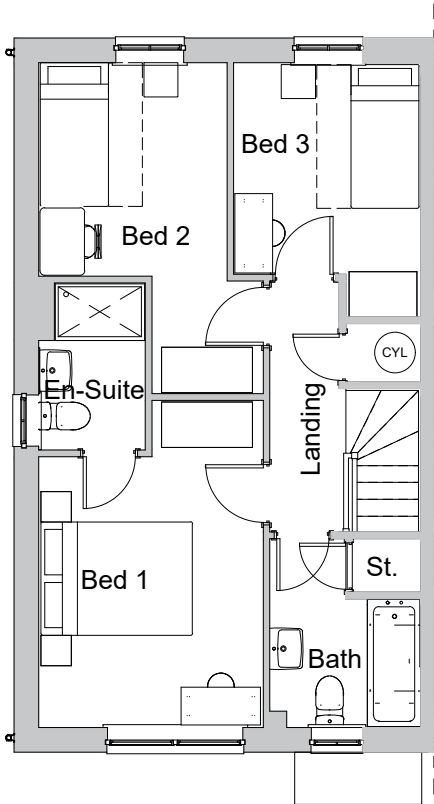

First Floor Plan

© this drawing and the building works depicted are the copyright of idp. and may not be reproduced or amended except by written permission. no liability will be accepted for amendments made by other persons.

all dimensions to be checked on site and architect notified of any discrepancies prior to commencement.  
do not scale.

any and all elements relating to the fire safety of the building will require separate confirmation and approval by a fully accredited fire engineering consultant who has to be appointed by the Client.

| 102 | Mewstone | SEMI DETACHED | As  |
|-----|----------|---------------|-----|
| 103 | Mewstone | SEMI DETACHED | Opp |
| 199 | Mewstone | SEMI DETACHED | As  |
| 200 | Mewstone | SEMI DETACHED | Opp |
| 210 | Mewstone | SEMI DETACHED | As  |
| 211 | Mewstone | SEMI DETACHED | Opp |
| 269 | Mewstone | SEMI DETACHED | Opp |
| 270 | Mewstone | SEMI DETACHED | As  |

A 19.12.25 Updated to suit layout changes AT KL  
rev: date: comment(s): name: check:



ARCHITECTS.  
URBAN DESIGNERS.  
PROJECT MANAGERS.  
LANDSCAPE ARCHITECTS.  
WE ARE IDP.

status: **PLANNING** RIBA Stage: 3

client: **Barratt Redrow**

job: **Hurst Farm**

title: **Mewstone**

drawn: **TJ** date: **28.11.25**

checked: **DZ** scale @ a3: **1:100**

HXXXX-IDP-ZZ-ZZ-DR-UD-203109-P02-Mewstone Plans and Elevations

IDP GROUP 27 SPON STREET COVENTRY CV1 3BA  
T: +44 (0)24 7652 7600 E:info@idpgroup.com  
[www.weareidp.com](http://www.weareidp.com)