



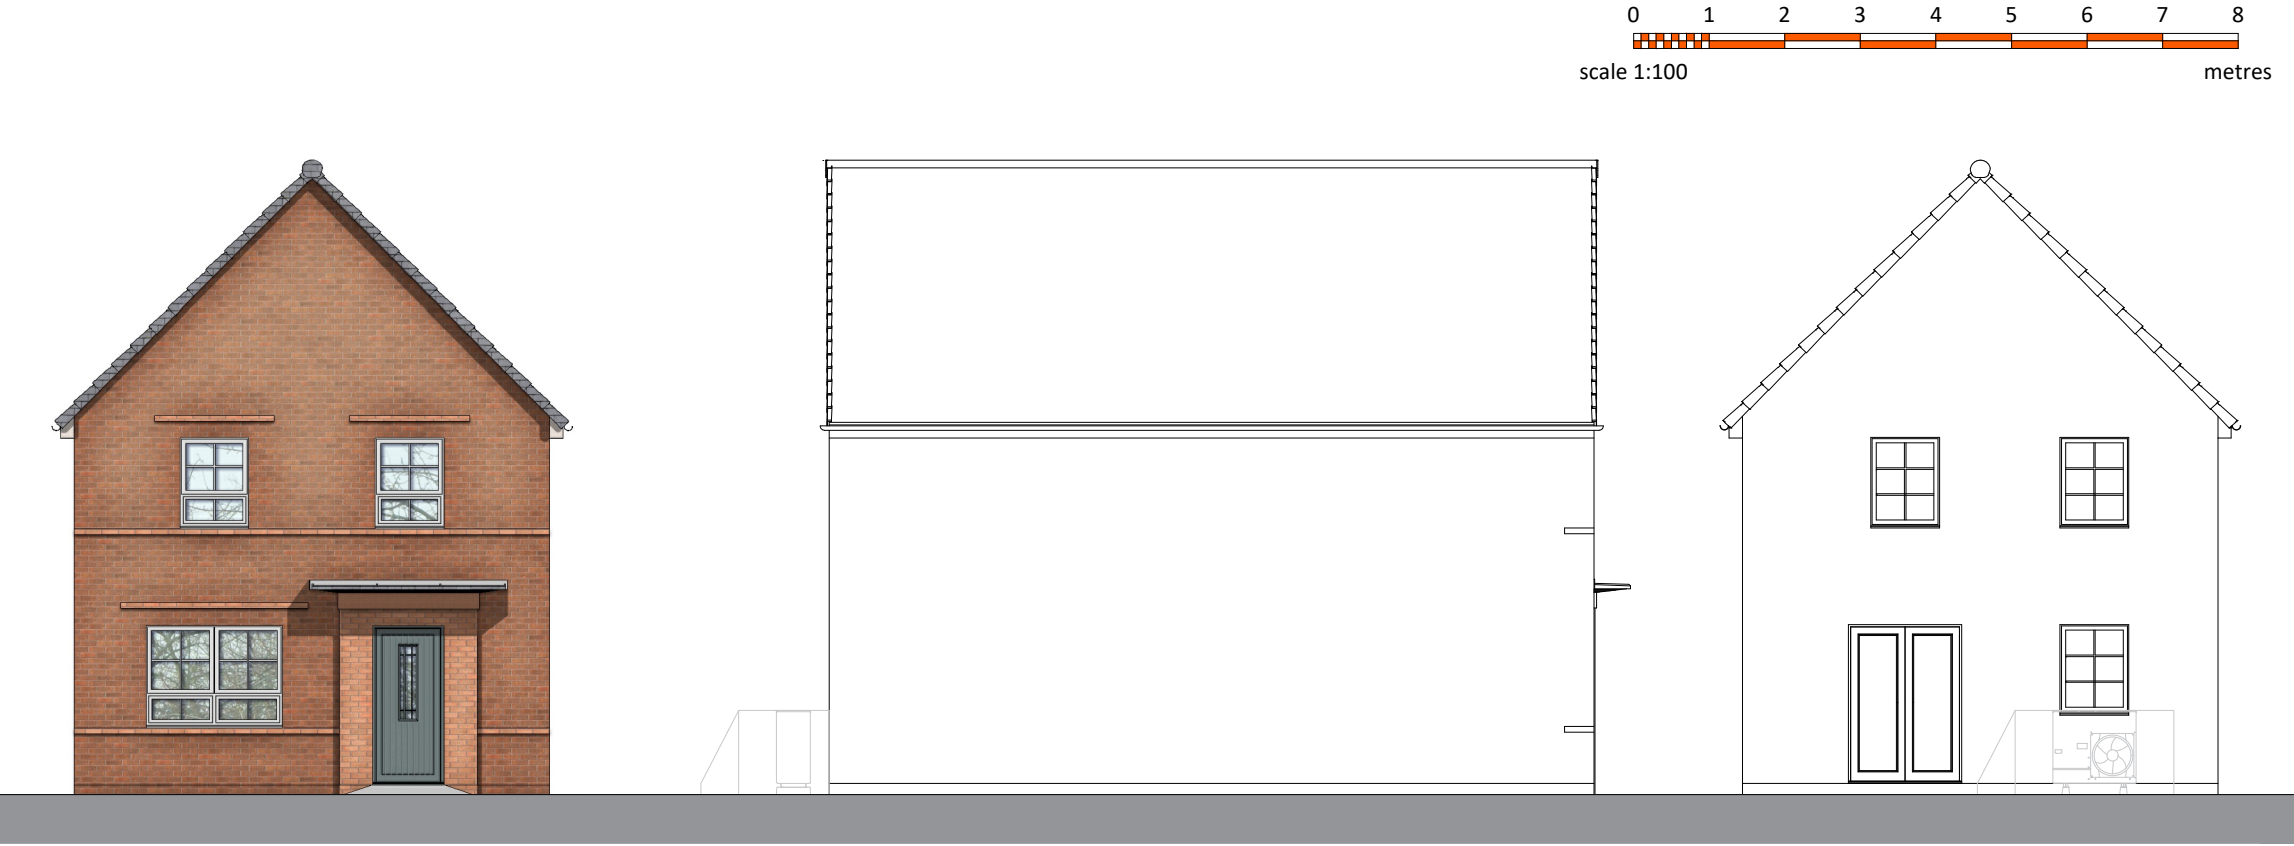


Front Elevation

Side Elevation


Rear Elevation

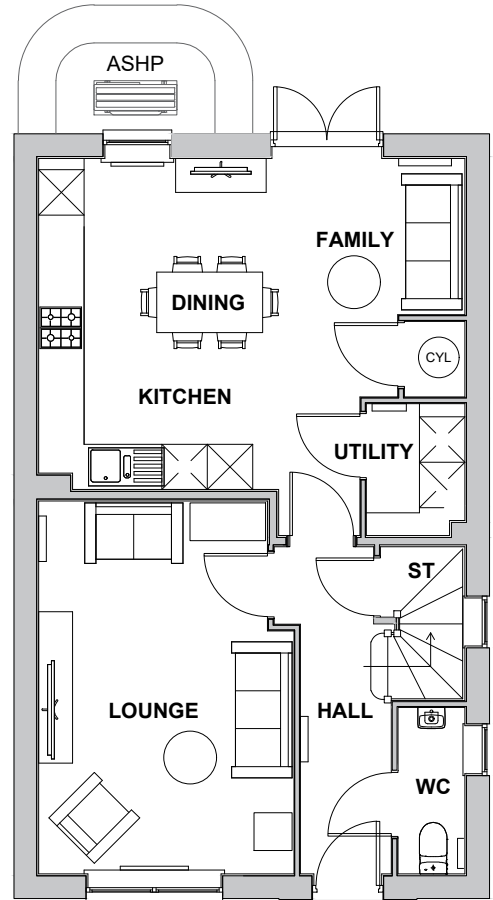

Ground Floor Plan

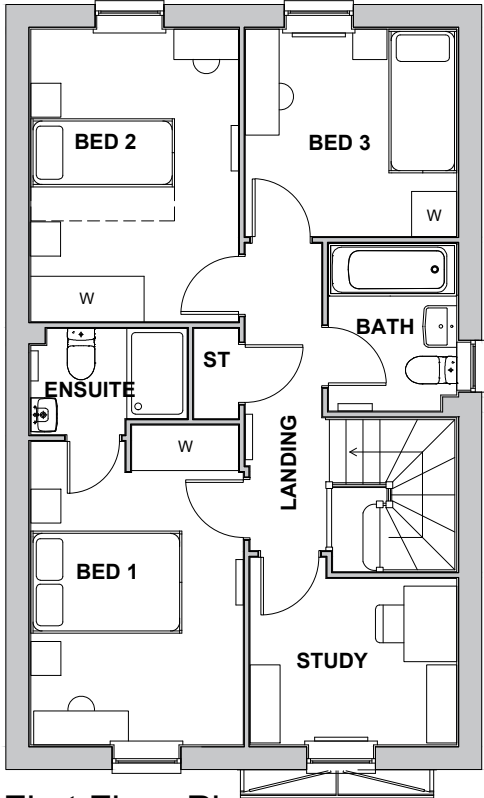

First Floor Plan

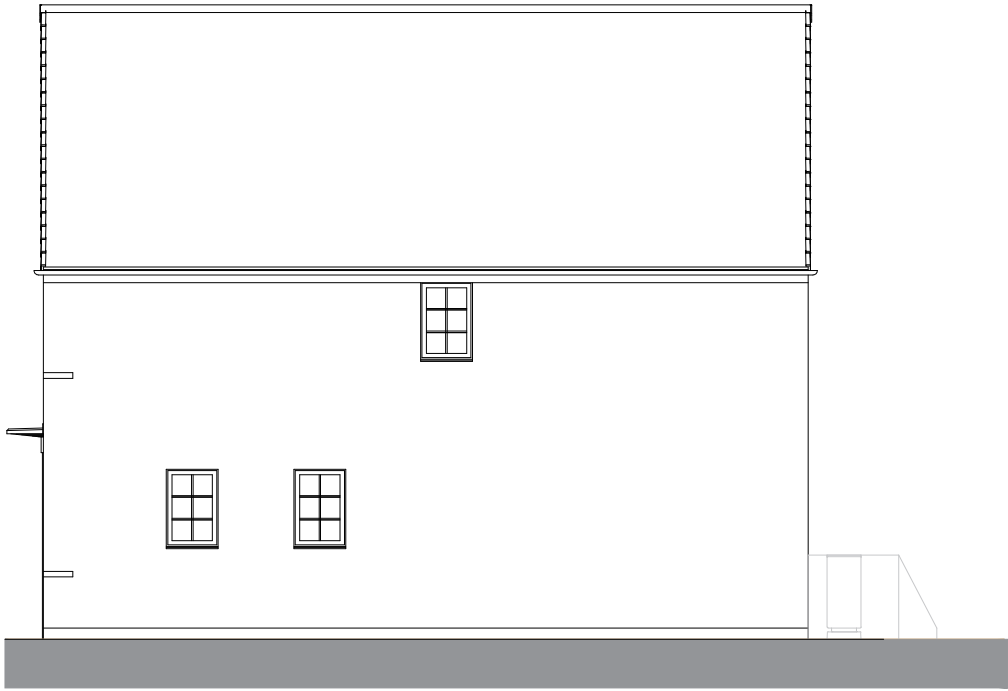

Side Elevation

© this drawing and the building works depicted are the copyright of idp. and may not be reproduced or amended except by written permission. no liability will be accepted for amendments made by other persons.

all dimensions to be checked on site and architect notified of any discrepancies prior to commencement.
do not scale.

any and all elements relating to the fire safety of the building will require separate confirmation and approval by a fully accredited fire engineering consultant who has to be appointed by the Client.

PLOT NUMBER	PLOT NAME	PLOT POSITION	PLOT HANDLING
83	Charnwood	DETACHED	As
91	Charnwood	DETACHED	Opp
94	Charnwood	DETACHED	Opp
97	Charnwood	DETACHED	As
98	Charnwood	DETACHED	As
130	Charnwood	DETACHED	Opp
202	Charnwood	DETACHED	Opp
207	Charnwood	DETACHED	As
213	Charnwood	DETACHED	Opp
268	Charnwood	DETACHED	Opp

A 19.12.25 Updated to suit layout changes AT KL
rev: date: comment(s): name: check:



ARCHITECTS.
URBAN DESIGNERS.
PROJECT MANAGERS.
LANDSCAPE ARCHITECTS.
WE ARE IDP.

status: **PLANNING**

RIBA Stage: 3

client: **Barratt Redrow**

job: **Hurst Farm**

title: **Charnwood**

drawn: **TJ**

date: **28.11.25**

checked: **DZ**

scale @ a3: **1:100**