


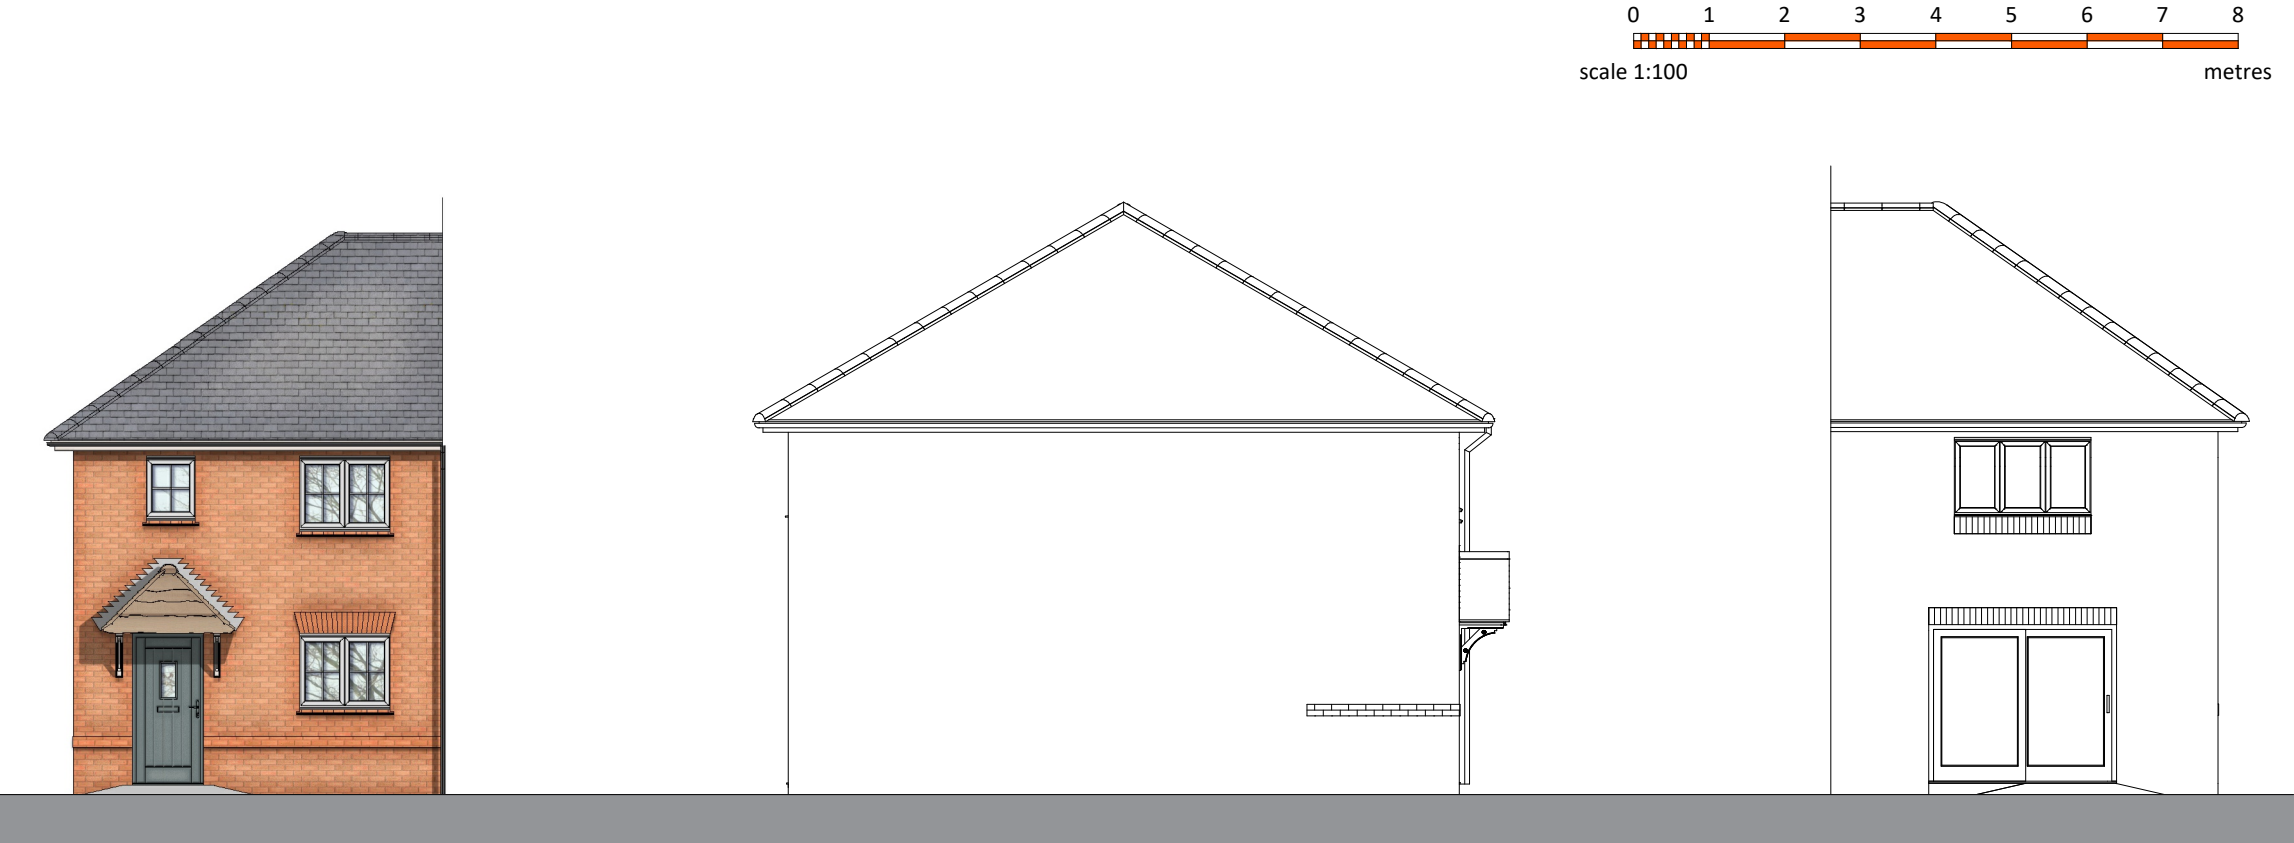

Front Elevation

Side Elevation


Rear Elevation

© this drawing and the building works depicted are the copyright of idp and may not be reproduced or amended except by written permission. no liability will be accepted for amendments made by other persons.


all dimensions to be checked on site and architect notified of any discrepancies prior to commencement.
do not scale.

any and all elements relating to the fire safety of the building will require separate confirmation and approval by a fully accredited fire engineering consultant who has to be appointed by the Client.

PLOT NUMBER	PLOT NAME	PLOT POSITION	PLOT HANDLING
34	Tavy	END TERRACE	Opp
35	Tavy	MID TERRACE	Opp
42	Tavy	END TERRACE	Opp
43	Tavy	MID TERRACE	Opp
48	Tavy	MID TERRACE	Opp
49	Tavy	END TERRACE	Opp
316	Tavy	END TERRACE	Opp
317	Tavy	MID TERRACE	Opp
318	Tavy	END TERRACE	As

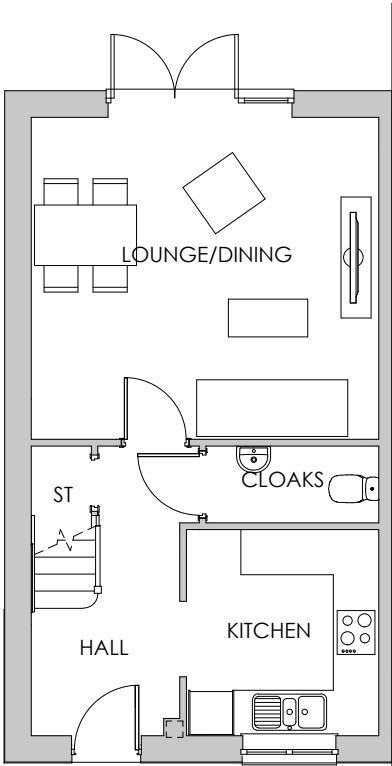

Ground Floor Plan

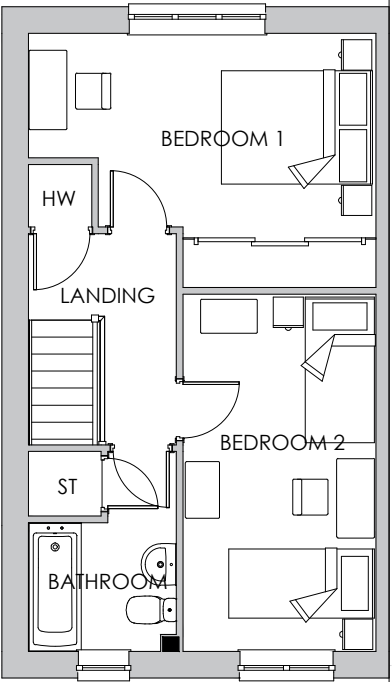

First Floor Plan

A	19.12.25	Updated to suit layout changes	AT	KL
rev:	date:	comment(s):	name:	check:



ARCHITECTS.
URBAN DESIGNERS.
PROJECT MANAGERS.
LANDSCAPE ARCHITECTS.
WE ARE IDP.

status:	PLANNING	RIBA Stage:	3
client:	Barratt Redrow		
job:	Hurst Farm		
title:	Tavy V1		
drawn:	TJ	date:	28.11.25
checked:	DZ	scale @ a3:	1:100