


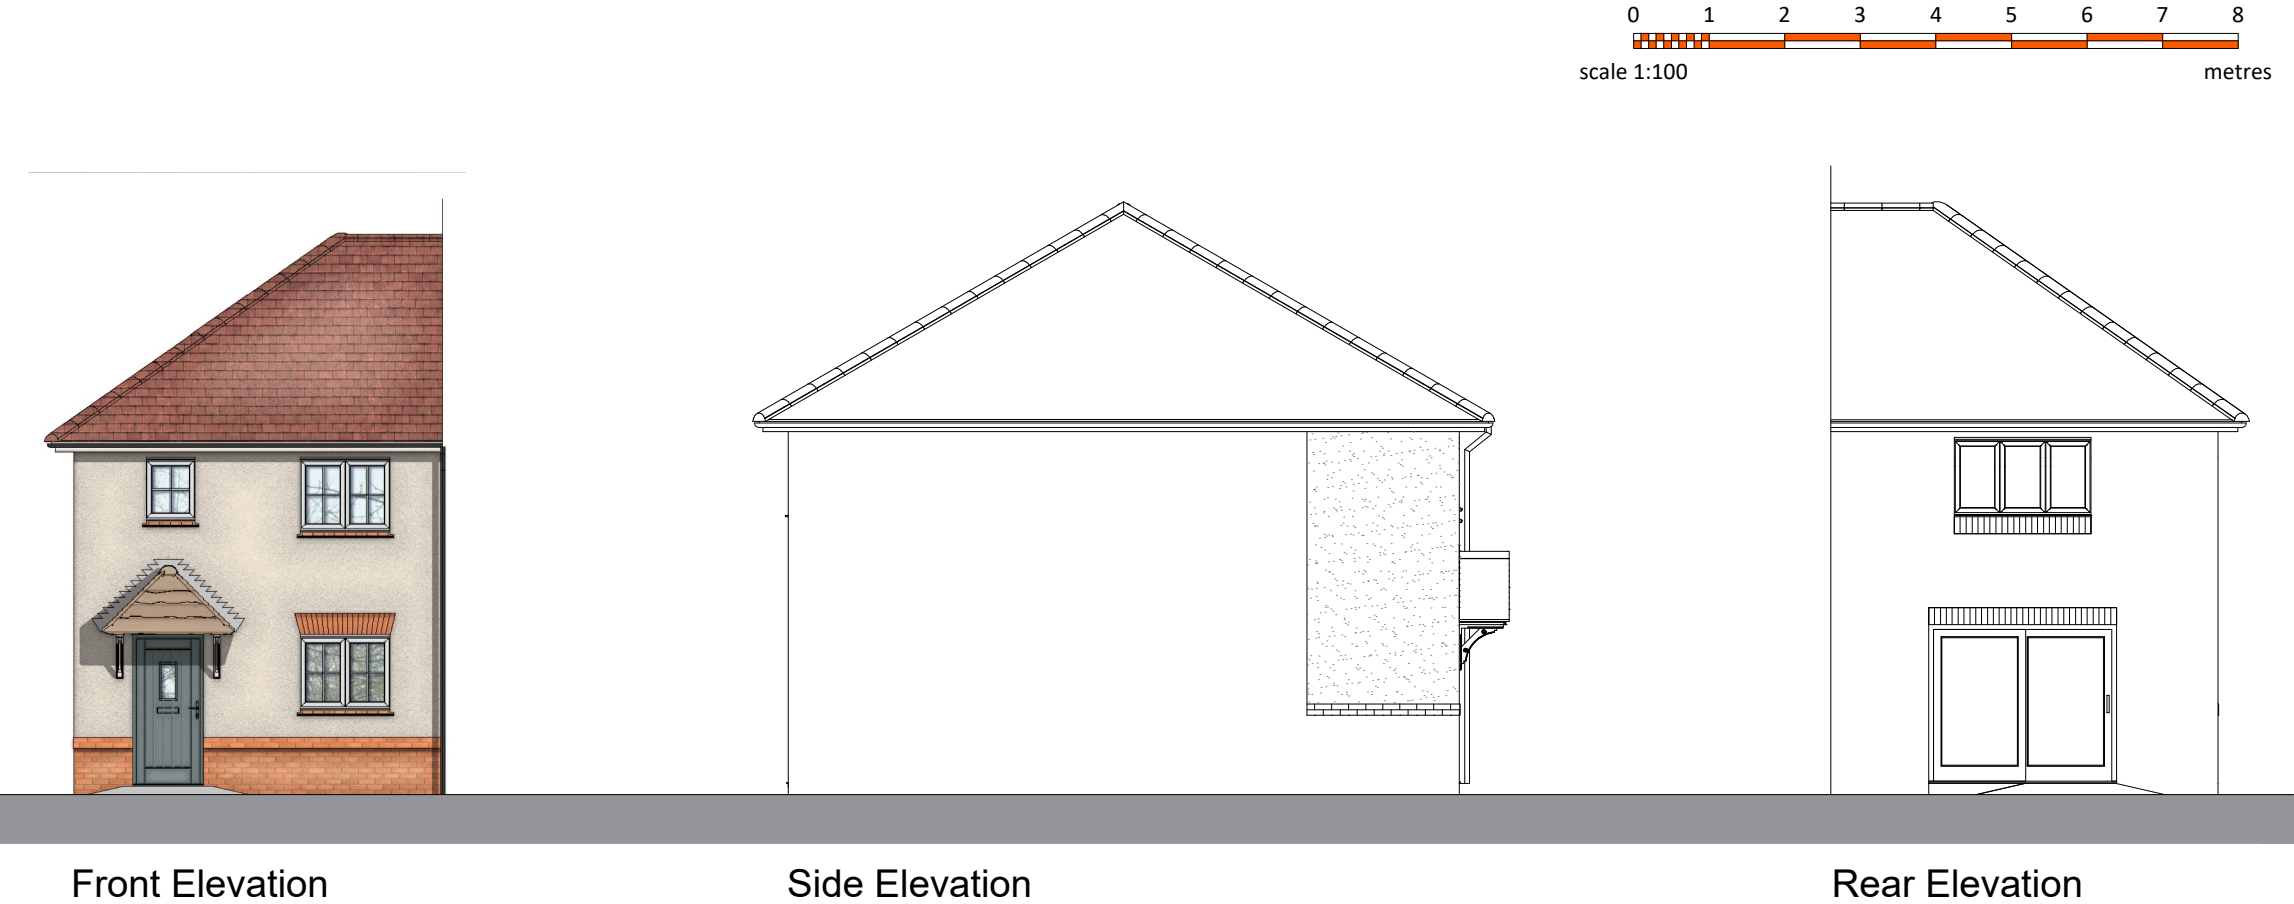


© this drawing and the building works depicted are the copyright of idp. and may not be reproduced or amended except by written permission. no liability will be accepted for amendments made by other persons.

all dimensions to be checked on site and architect notified of any discrepancies prior to commencement.
do not scale.


any and all elements relating to the fire safety of the building will require separate confirmation and approval by a fully accredited fire engineering consultant who has to be appointed by the Client.

 Chalk Render or other as approved

Plot Number	Plot Name	Plot Position	Plot Handing
313	Tavy	MID TERRACE	Opp
314	Tavy	MID TERRACE	Opp
315	Tavy	END TERRACE	As

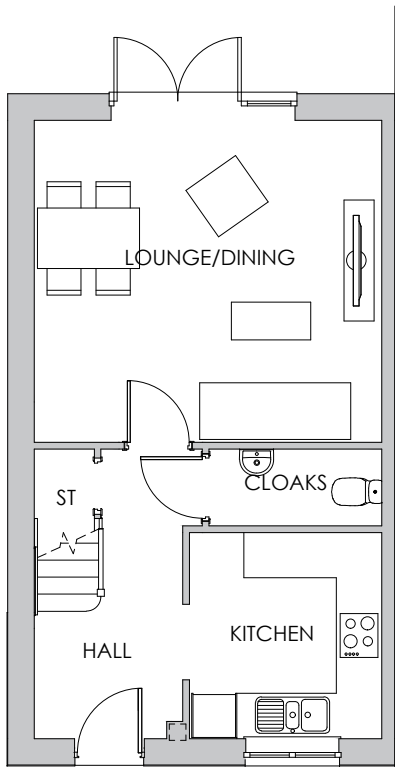

Ground Floor Plan

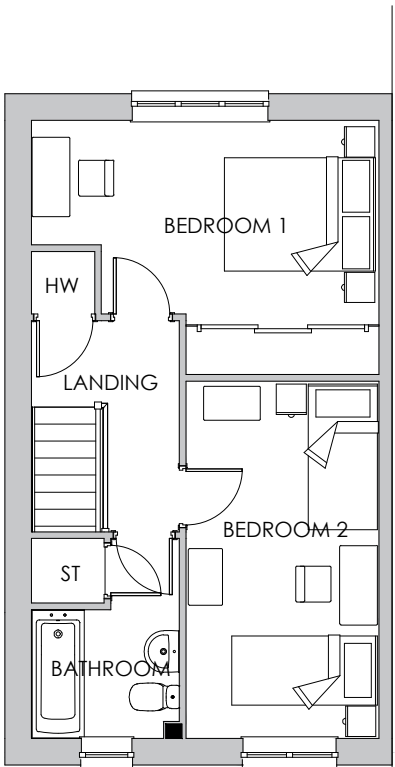

First Floor Plan

A	19.12.25	Updated to suit layout changes	AT	KL
rev:	date:	comment(s):	name:	check:



ARCHITECTS.
URBAN DESIGNERS.
PROJECT MANAGERS.
LANDSCAPE ARCHITECTS.
WE ARE IDP.

status:	PLANNING	RIBA Stage:	3
client:	Barratt Redrow		
job:	Hurst Farm		
title:	Tavy V2		
drawn:	TJ	date:	28.11.25
checked:	DZ	scale @ a3:	1:100

HXXXX-IDP-ZZ-ZZ-DR-UD-203186-P02-Tavy Plans and Elevations V2

IDP GROUP 27 SPON STREET COVENTRY CV1 3BA
T: +44 (0)24 7652 7600 E:info@idpgroup.com
www.weareidp.com