





Second Floor Plan

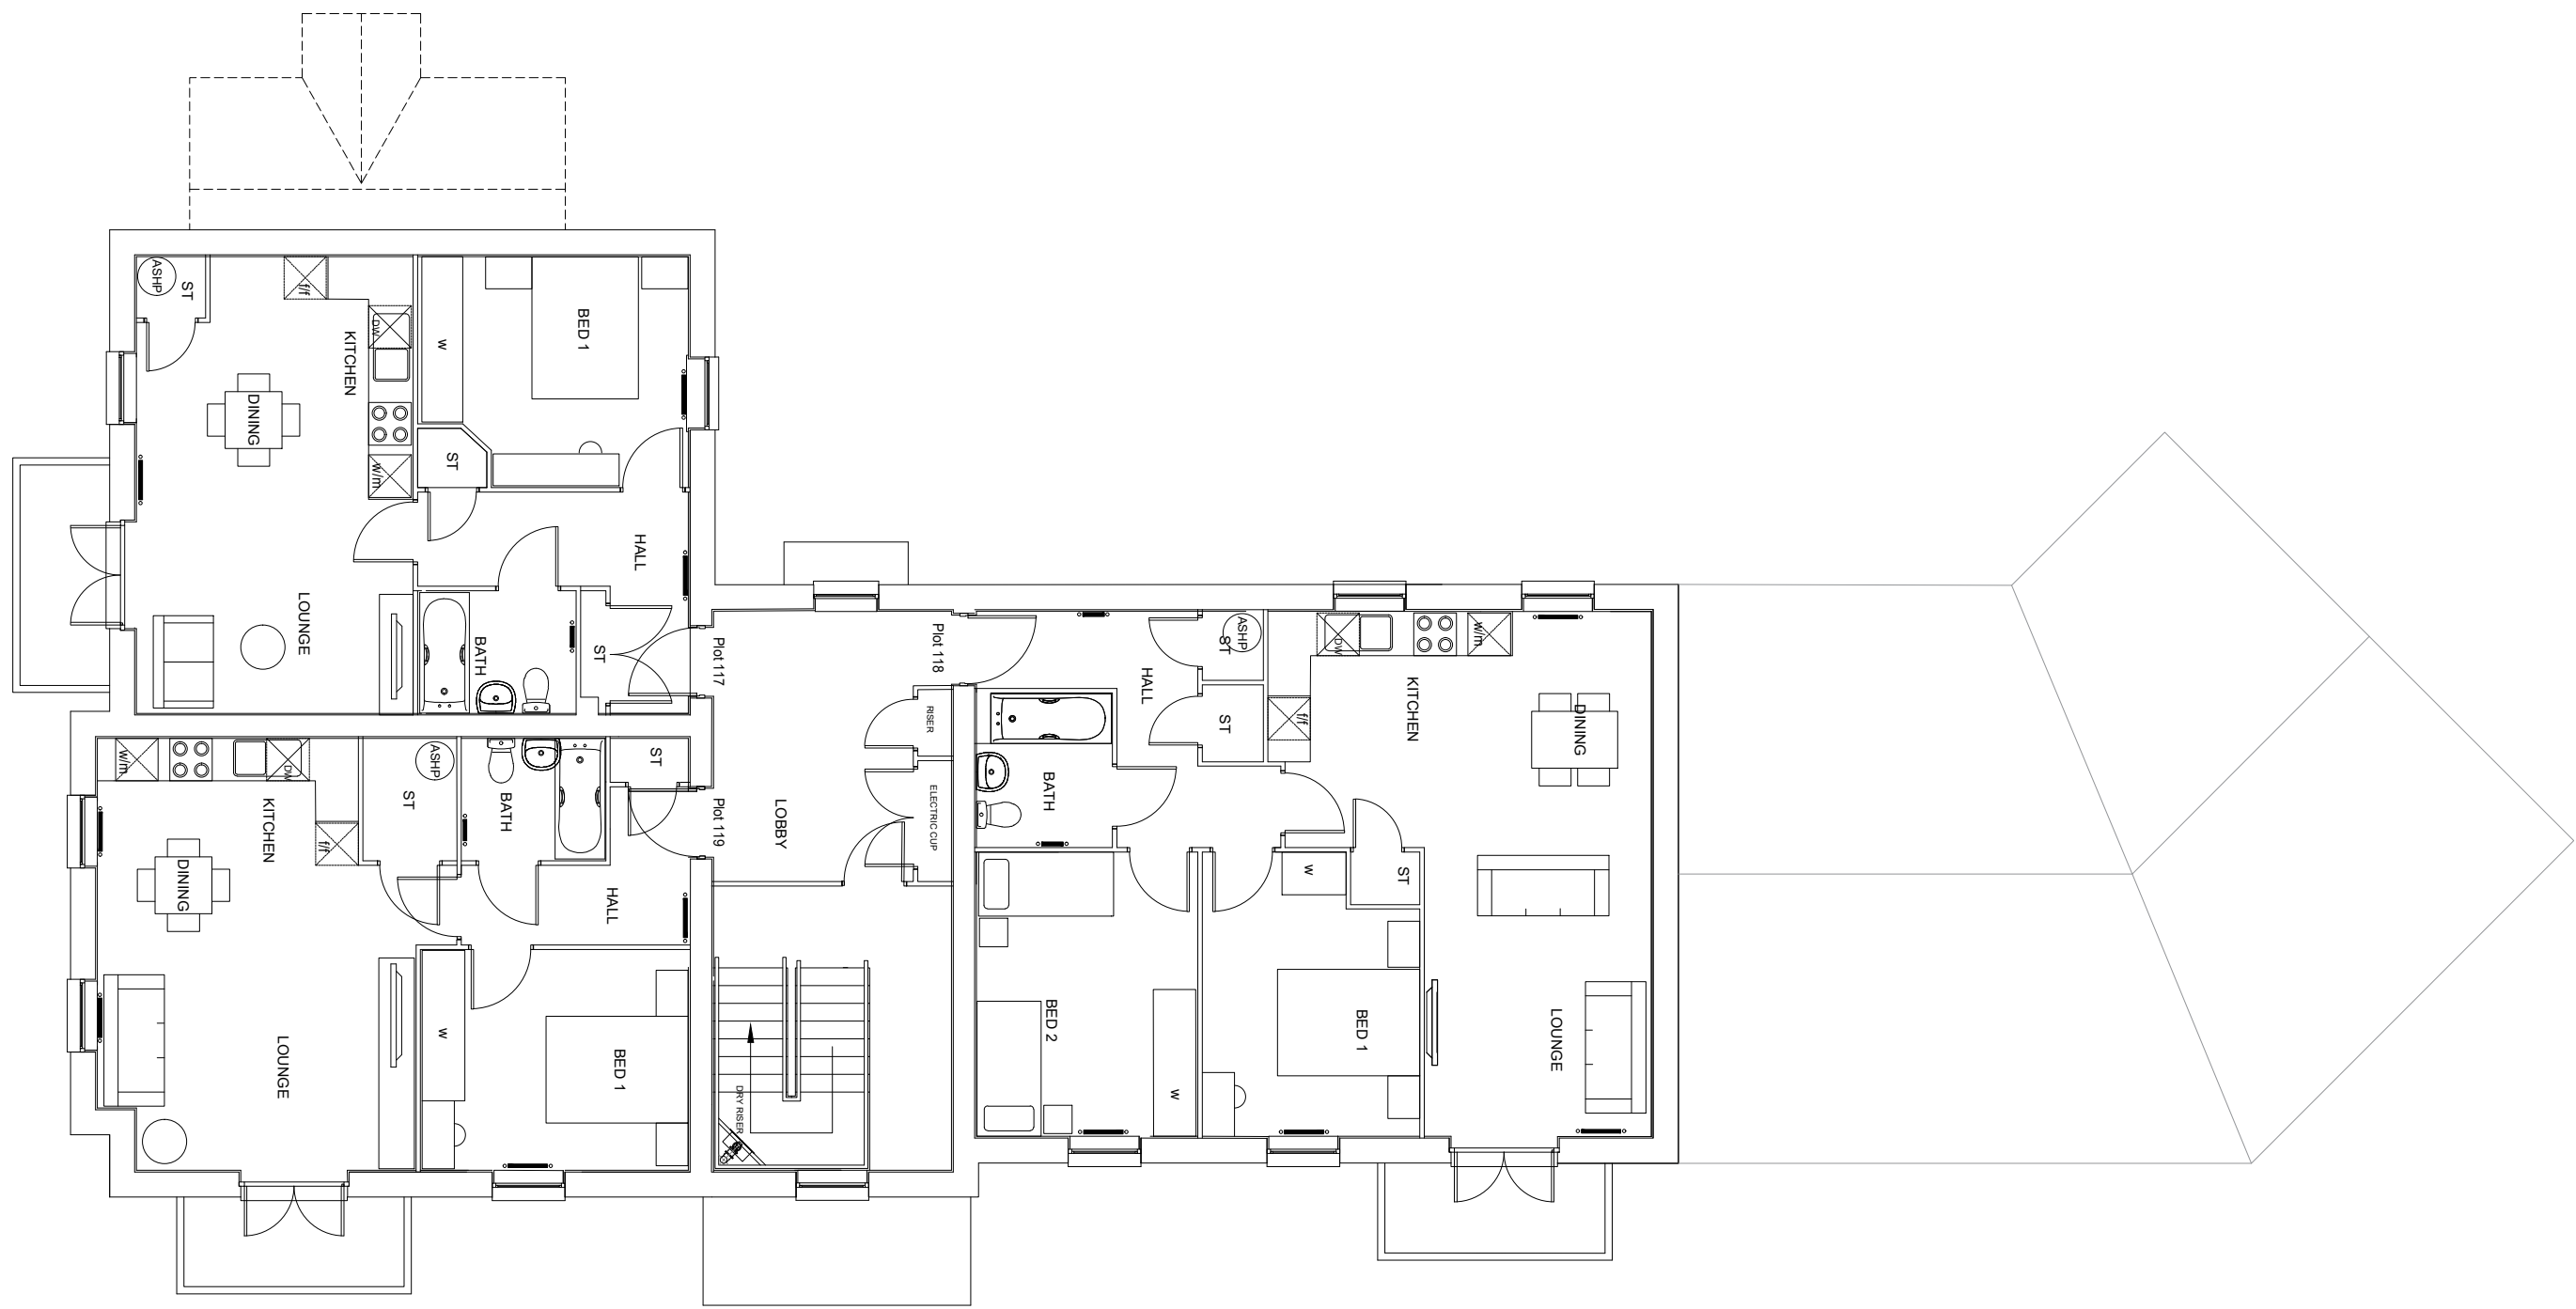

First Floor Plan

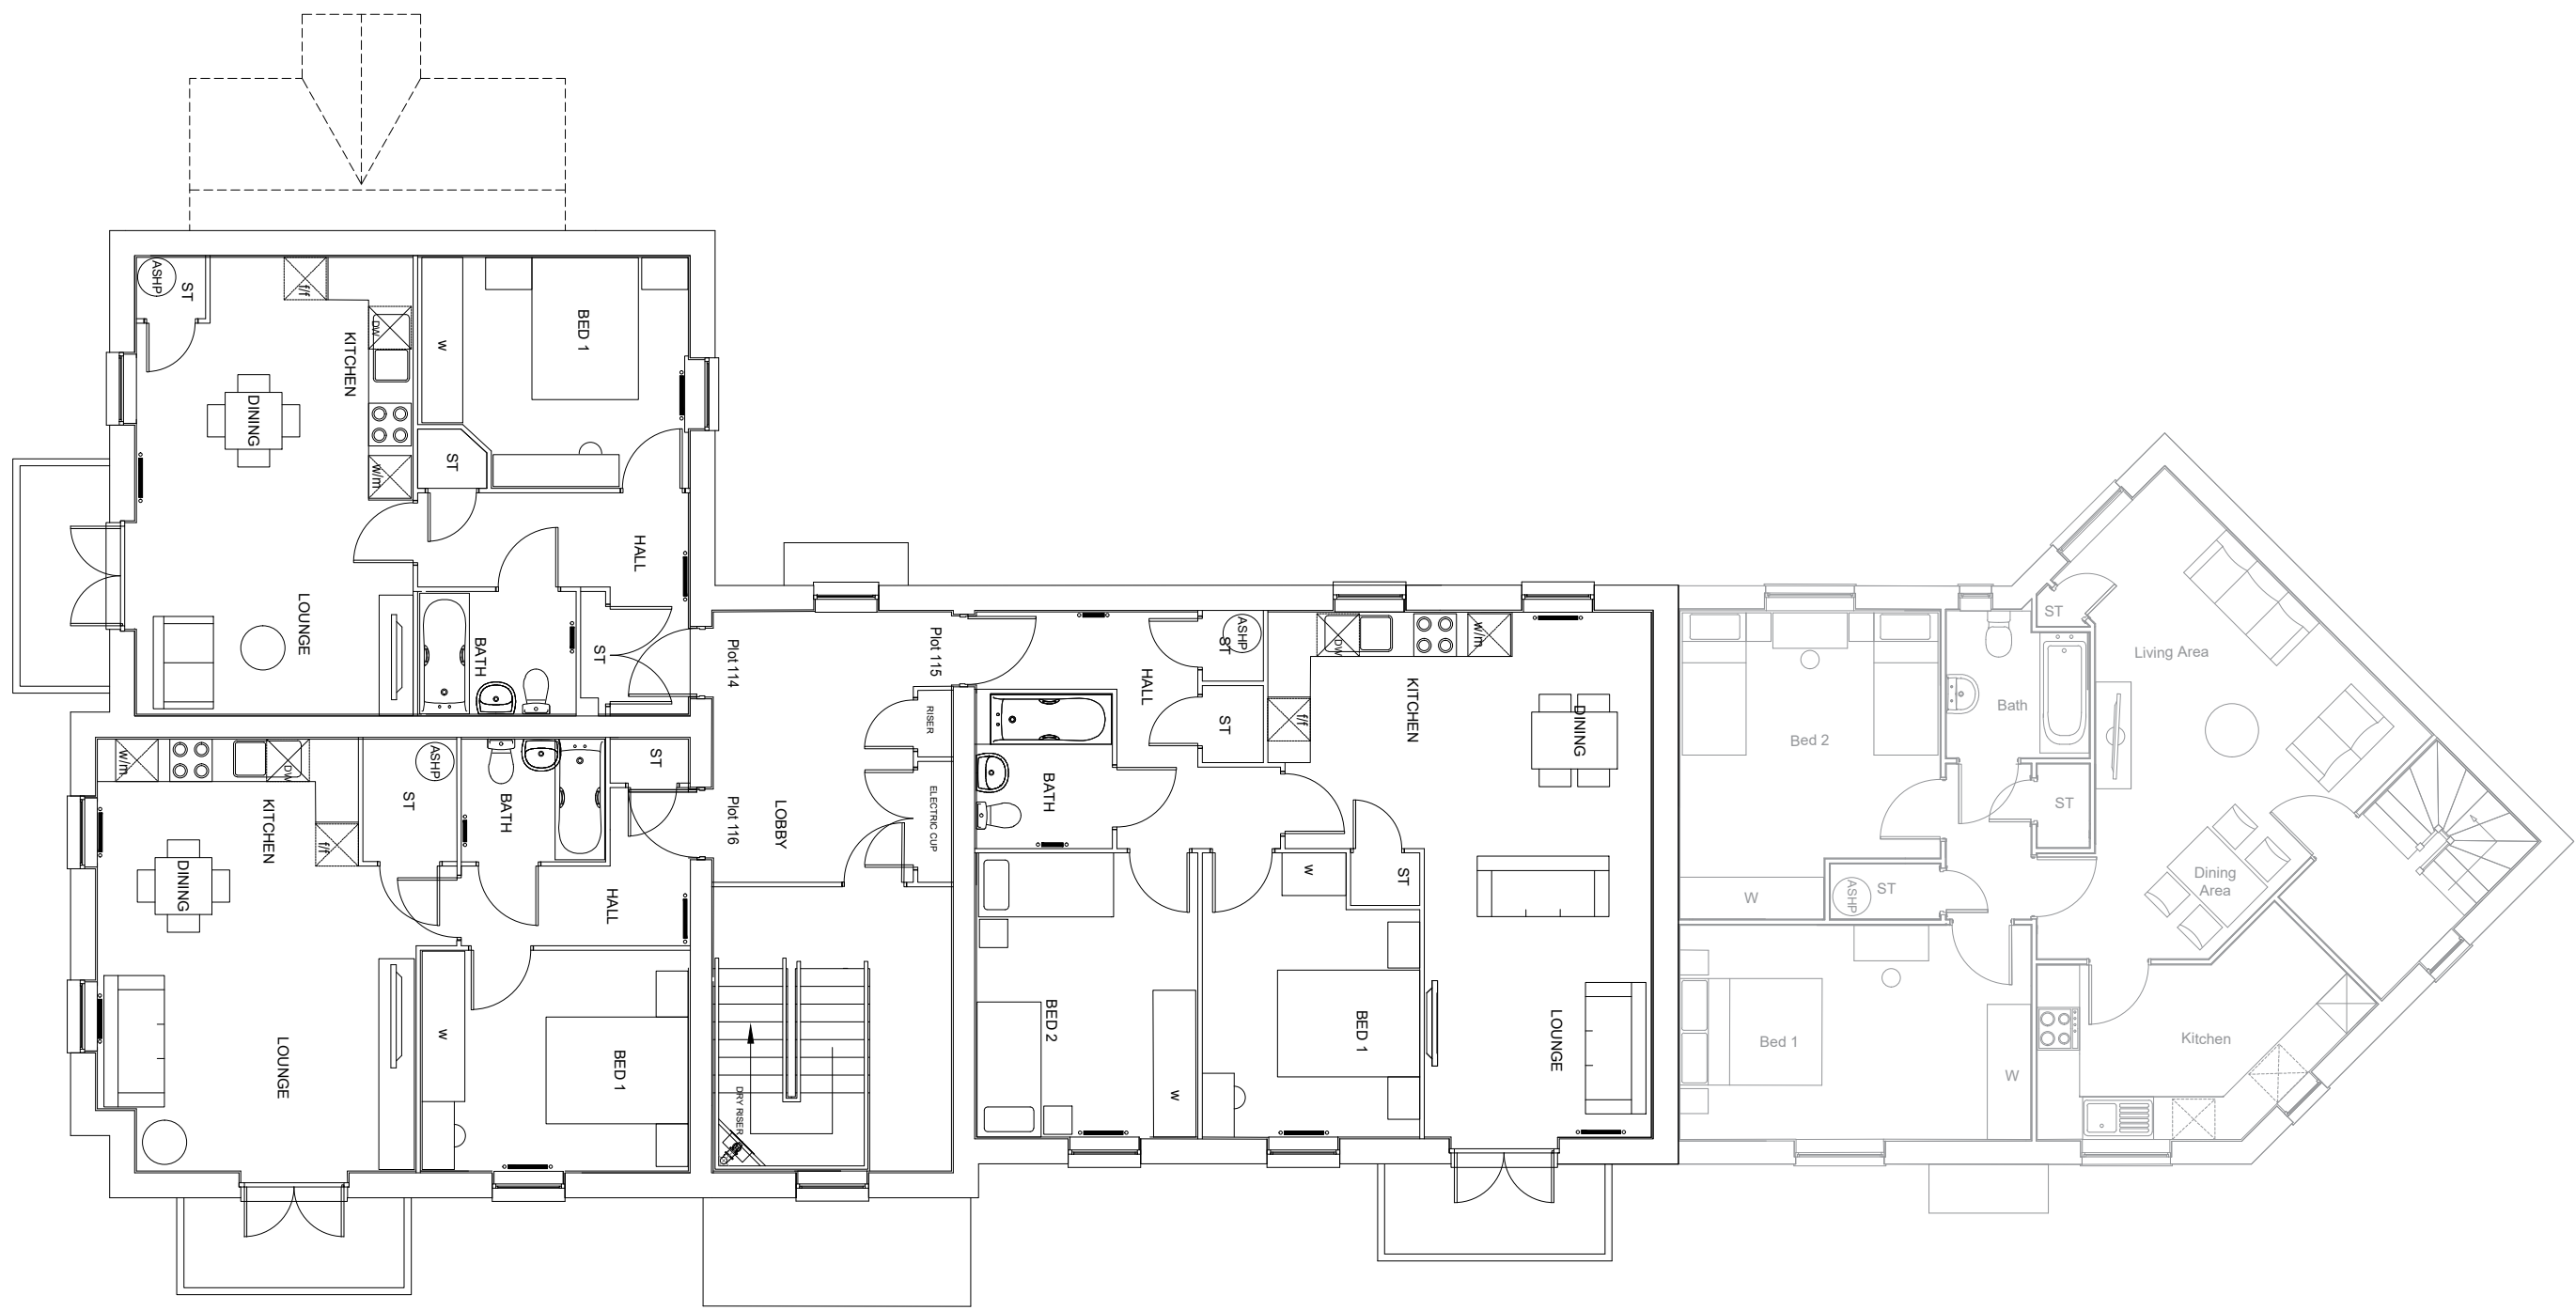


Ground Floor Plan

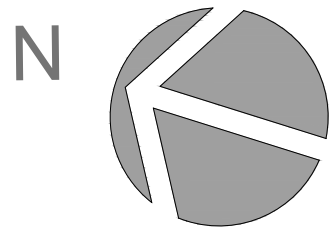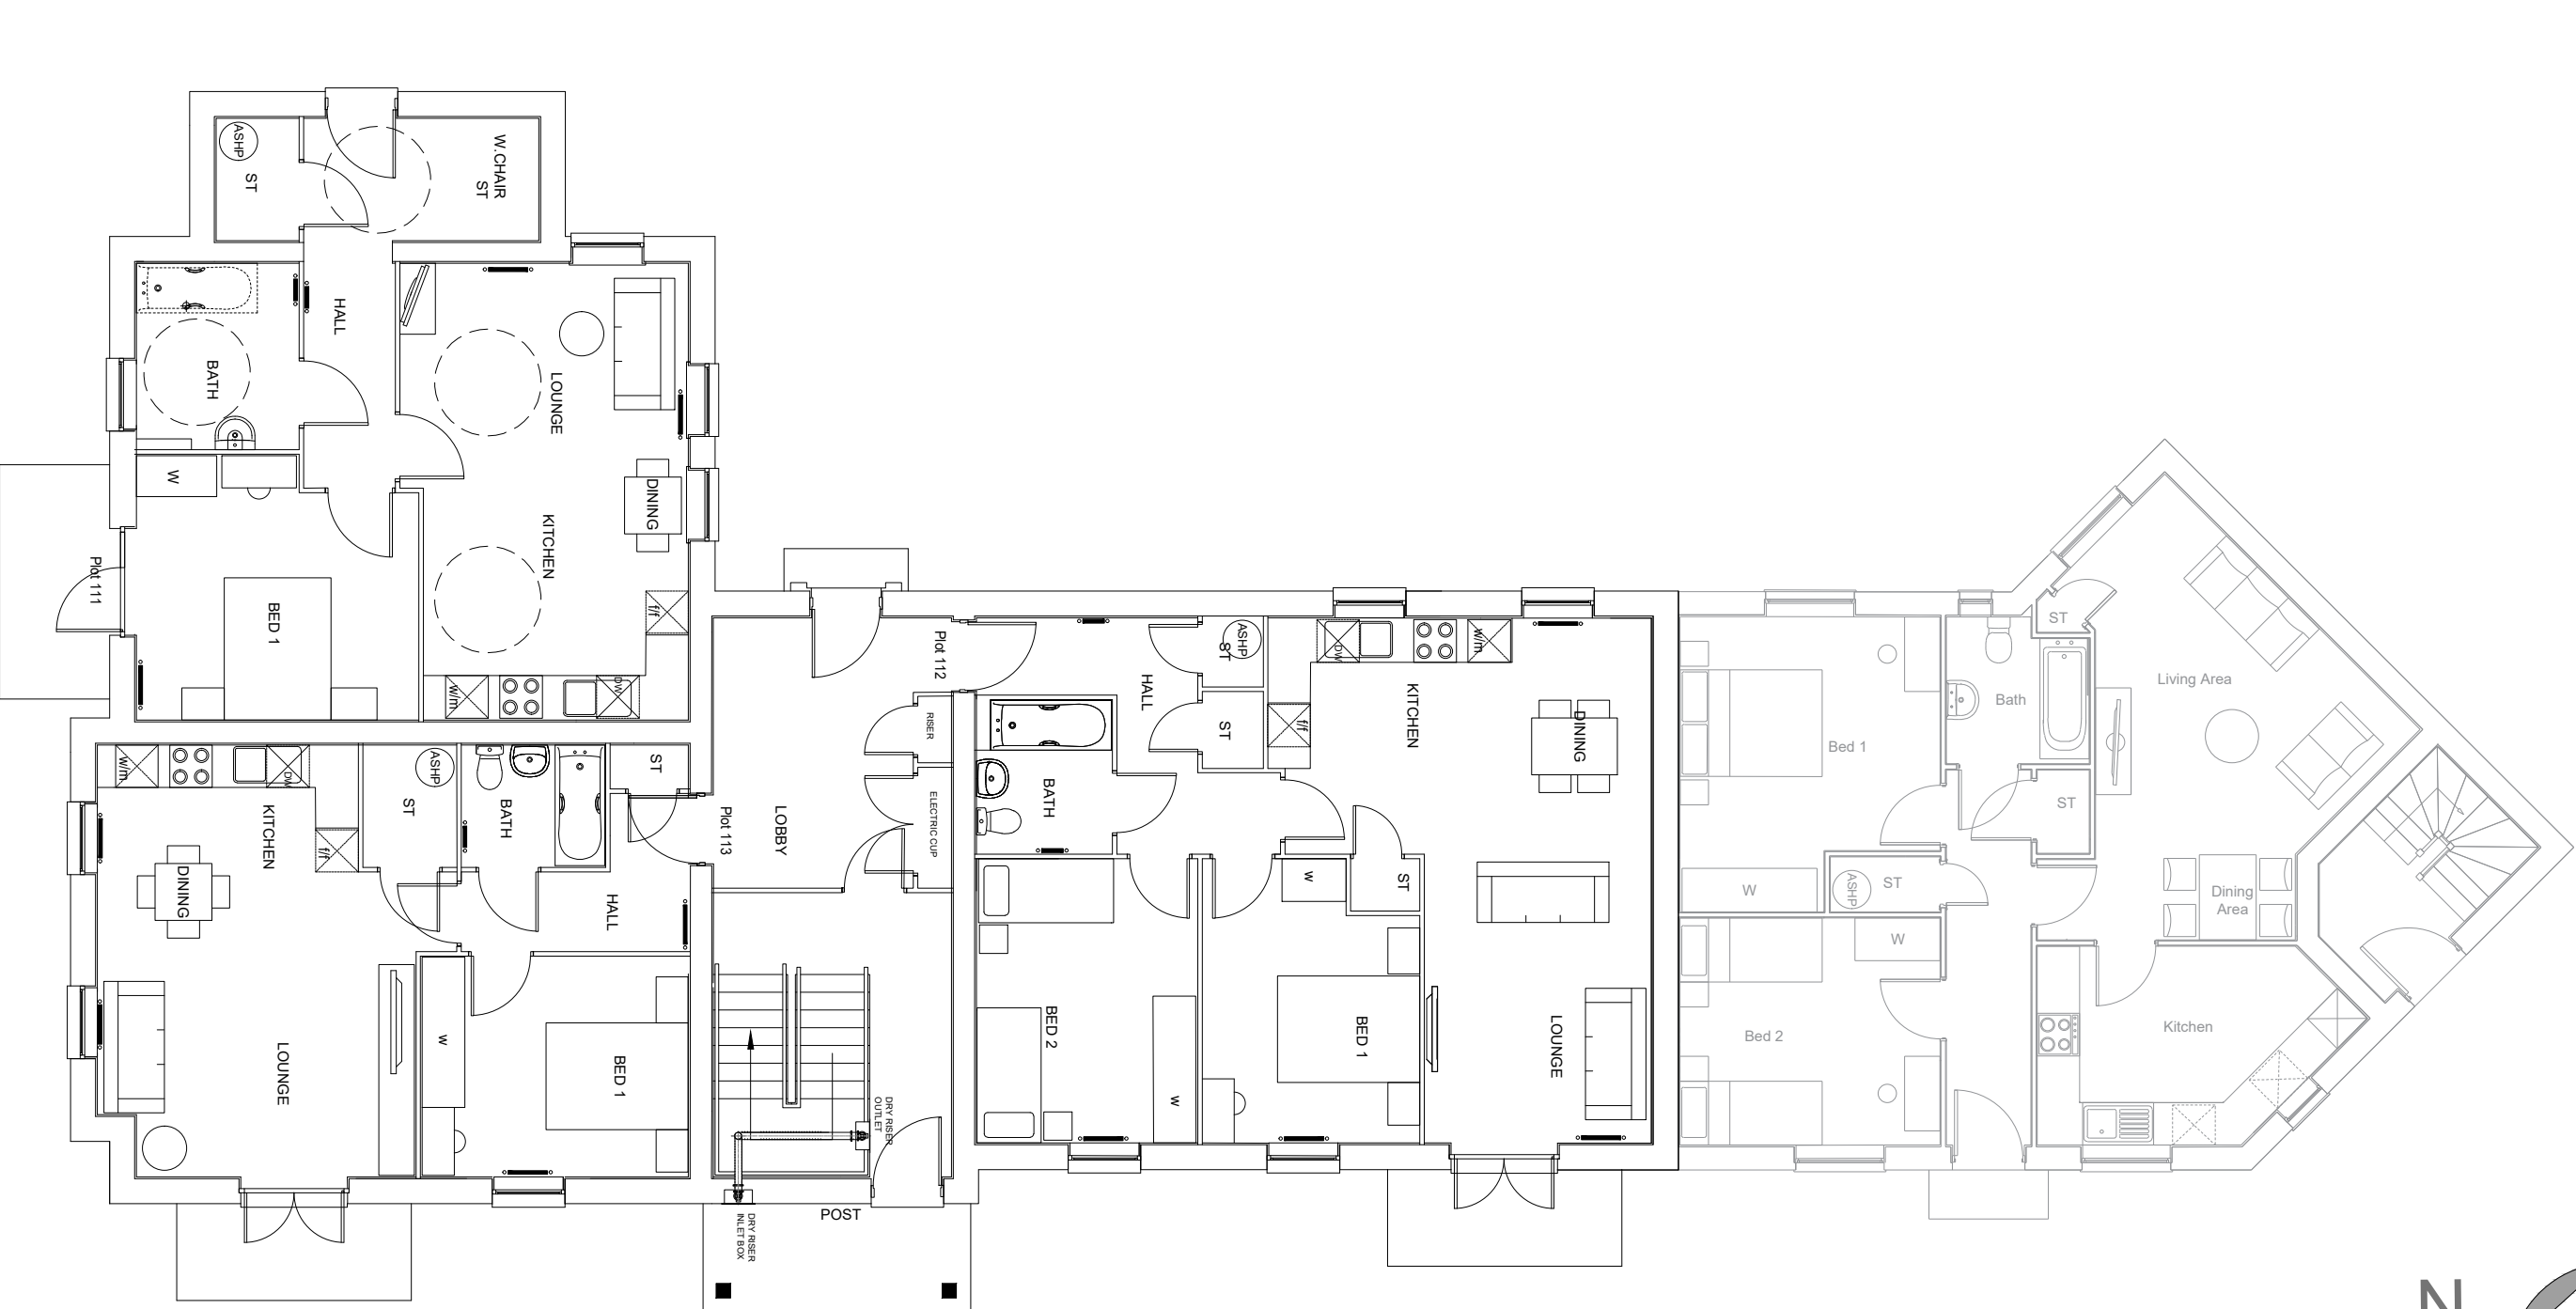


© this drawing and the building works depicted are the copyright of not be reproduced or amended except by written permission. no liability will be accepted for amendments made by other persons.

all dimensions to be checked on site and architect notified of any discrepancies prior to commencement. do not scale.

any and all elements relating to the fire safety of the building will require separate confirmation and approval by a fully accredited fire engineering consultant who has to be appointed by the Client.

 

Roof Plan

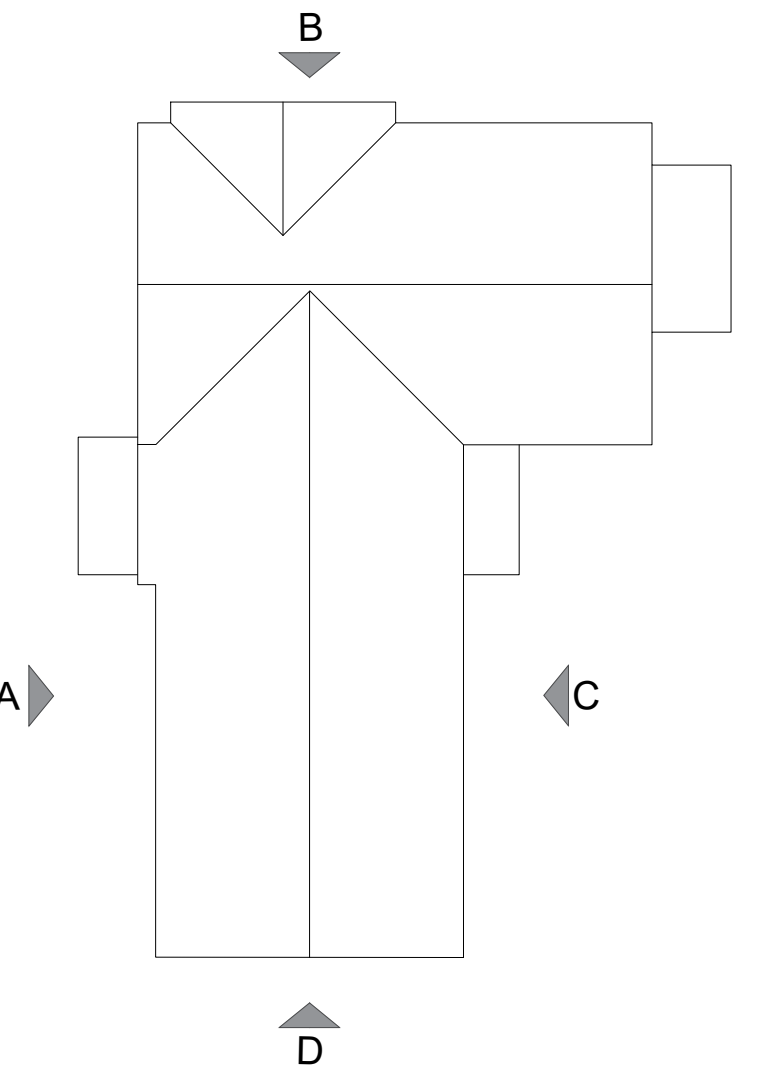

notes:

A	19.12.25	Wheelchair turning circles shown on Plot 111	AT	AT
rev:	date:	comment(s):	name:	check:



ARCHITECTS.
URBAN DESIGNERS.
PROJECT MANAGERS.
LANDSCAPE ARCHITECTS.
WE ARE IDP.

status: **PLANNING** RIBA Stage: **3**

client: **Barratt Redrow**

job: **Hurst Farm**

title: **Block E Plans**

drawn: **TJ** date: **29.11.25**

checked: **DZ** scale @ a1: **1:100**

HXXX-IDP-ZZ-ZZ-DR-UD-203209-P02-Block E Plans

IDP GROUP 27 SPON STREET COVENTRY CV1 3BA
T: +44 (0)24 7652 7600 E:info@idpgroup.com

www.weareidp.com