


Entrance Gates - Plans



Entrance Gates - Front Elevation

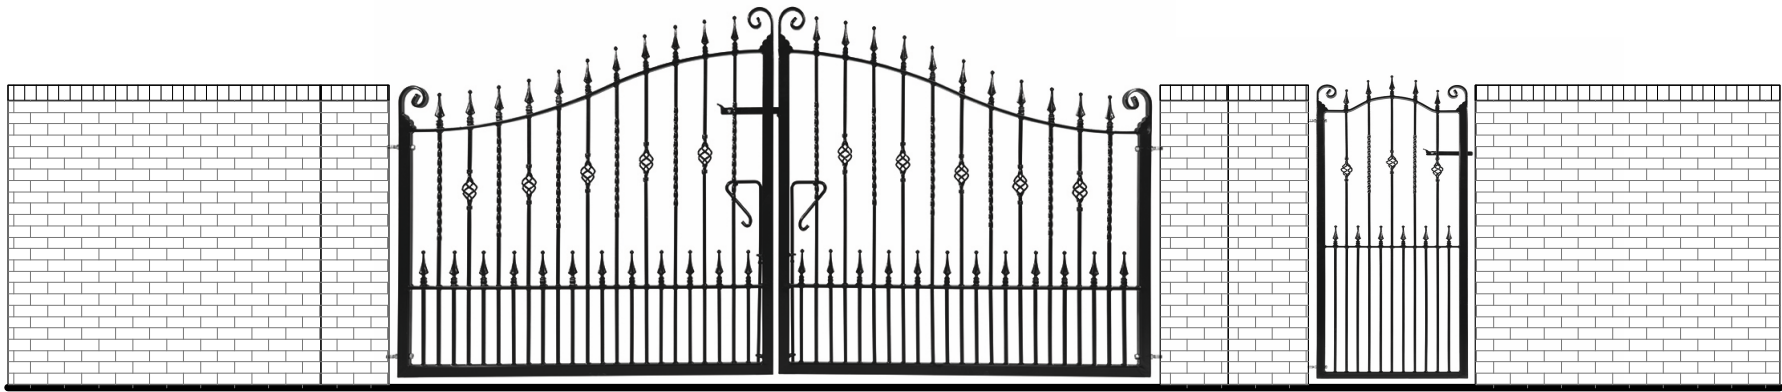

© Copyright CKA Architectural Ltd.
Drawing must not be copied or reproduced without
permission from CKA Architectural.
All dimensions to be checked on site.

Key

- Grass
- Grass - Private gardens
- Planting Beds
- Permeable resin bound paving driveway or similar
- Manholes or similar permeable paving set to height prior permeable Porosity Driv
- Manholes or similar permeable paving set to street level
- 1.8m high close board fencing
- 2.0m high brick wall
- 1.8m lapped panel fencing
- Existing establish hedging
- Proposed trees

Landscaping info:
Trees should be planted at "Root Collar Level" of supplied stock (ideally to be 50% wider than container only).
Trees should be planted with 20% top soil and 50% organic matter.

109.7m

B2028 TURNERS HILL ROAD


Chelsea Cottage

Garage

Thorne House

The Lodge

Proposed Site Layout

 

Revisions	
- 17/04/2025	First issue
A 27/05/2025	Updated
B 01/12/2025	Landscape + gates



Client
J W Stratton Ltd

Project address
Stetton Works
Turners Hill Road, Crawley Down
West Sussex RH10 4HQ

Project description
New dwellings

Drawing title
Proposed Site Layout

Scale 1:200 & 50 @ A1

Job N°	Drawing N°	Revision
3448	04	B