


NOTES

- DO NOT SCALE OFF THIS DRAWING EXCEPT FOR PLANNING PURPOSES
- CHECK ALL DIMENSIONS ON SITE BEFORE ANY WORK IS COMMENCED
- ALL GOODS MATERIALS AND WORKMANSHIP MUST CONFORM WITH CURRENT Building Regs/Planning-NMA, BRITISH STANDARDS AND CODES OF PRACTICE
- COPYRIGHT OF THIS DRAWING IS RETAINED BY THE ARCHITECT AND IT MUST NOT BE REPRODUCED WITHOUT WRITTEN CONSENT

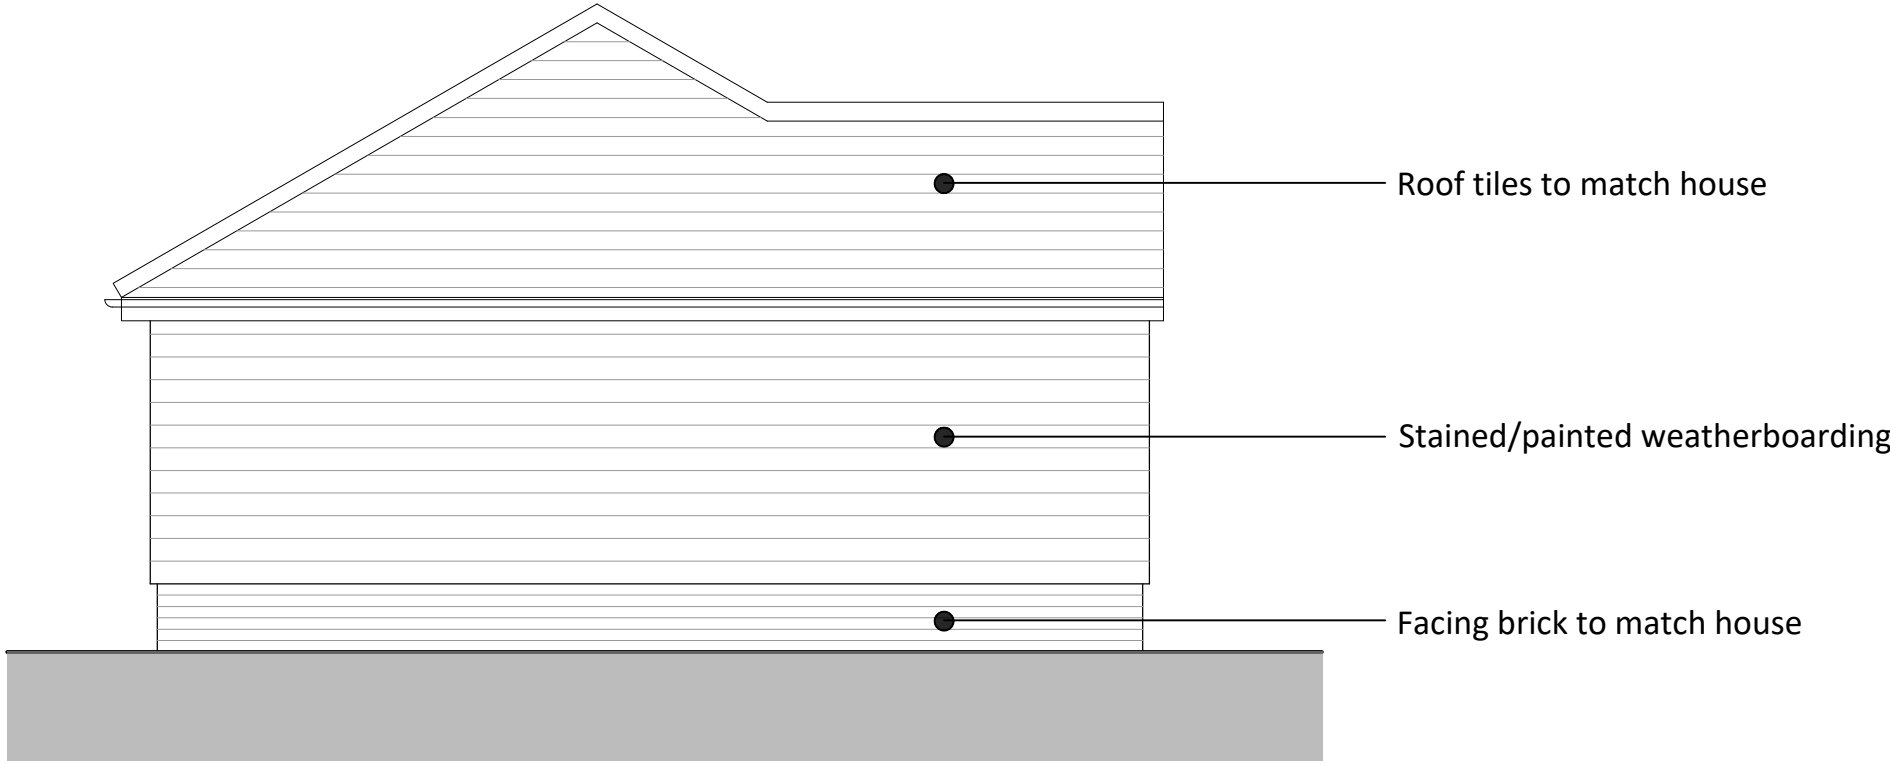


EAST ELEVATION




SOUTH ELEVATION




NORTH ELEVATION

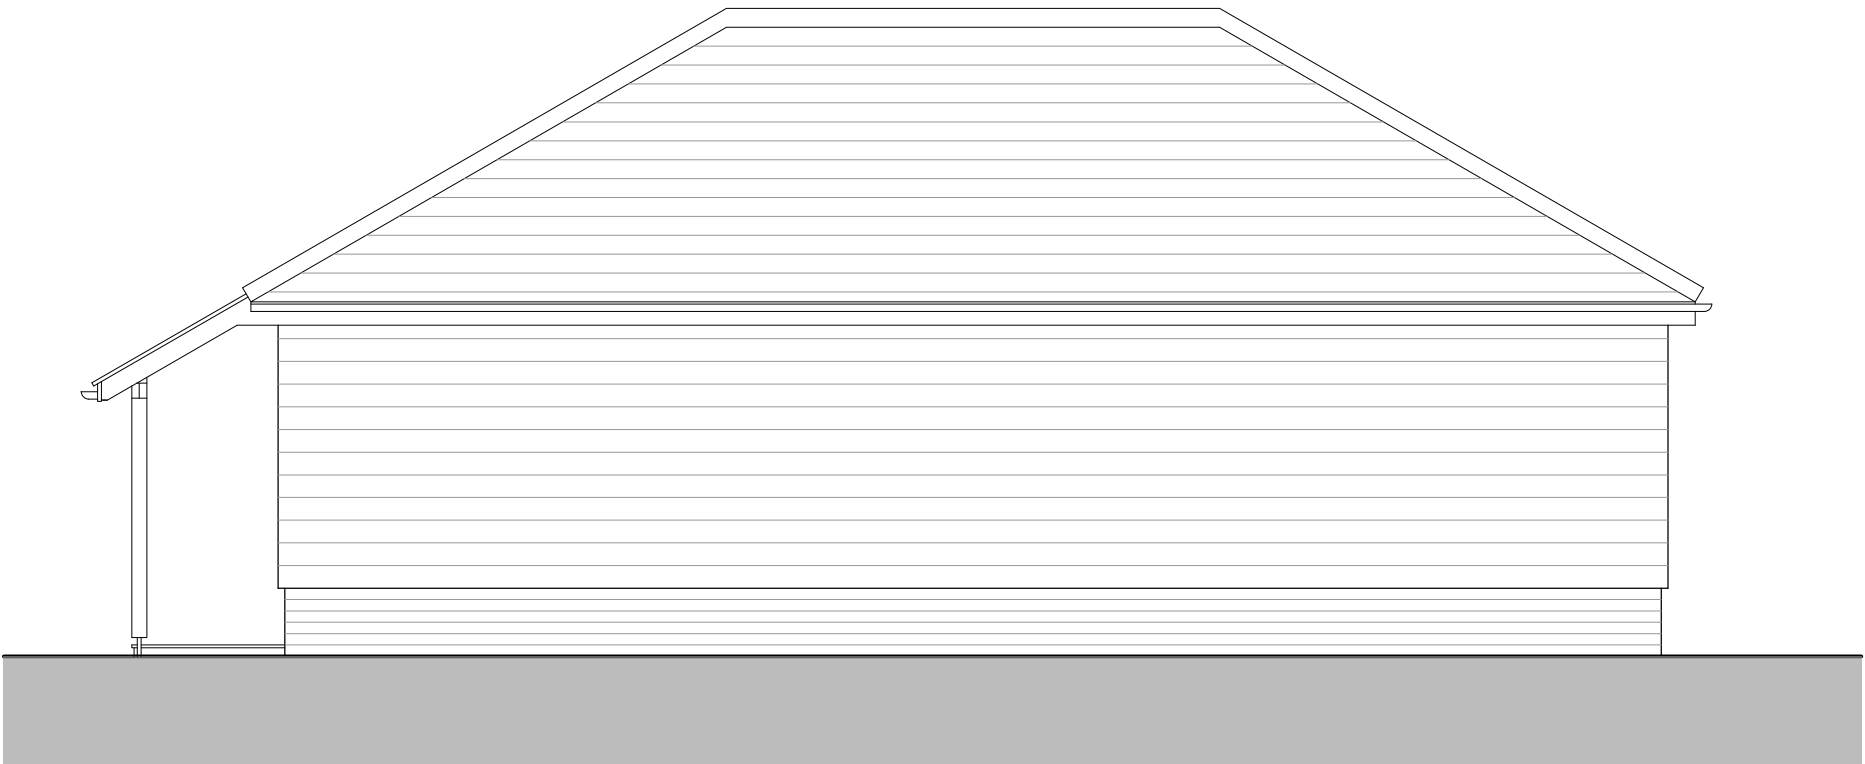



WEST ELEVATION

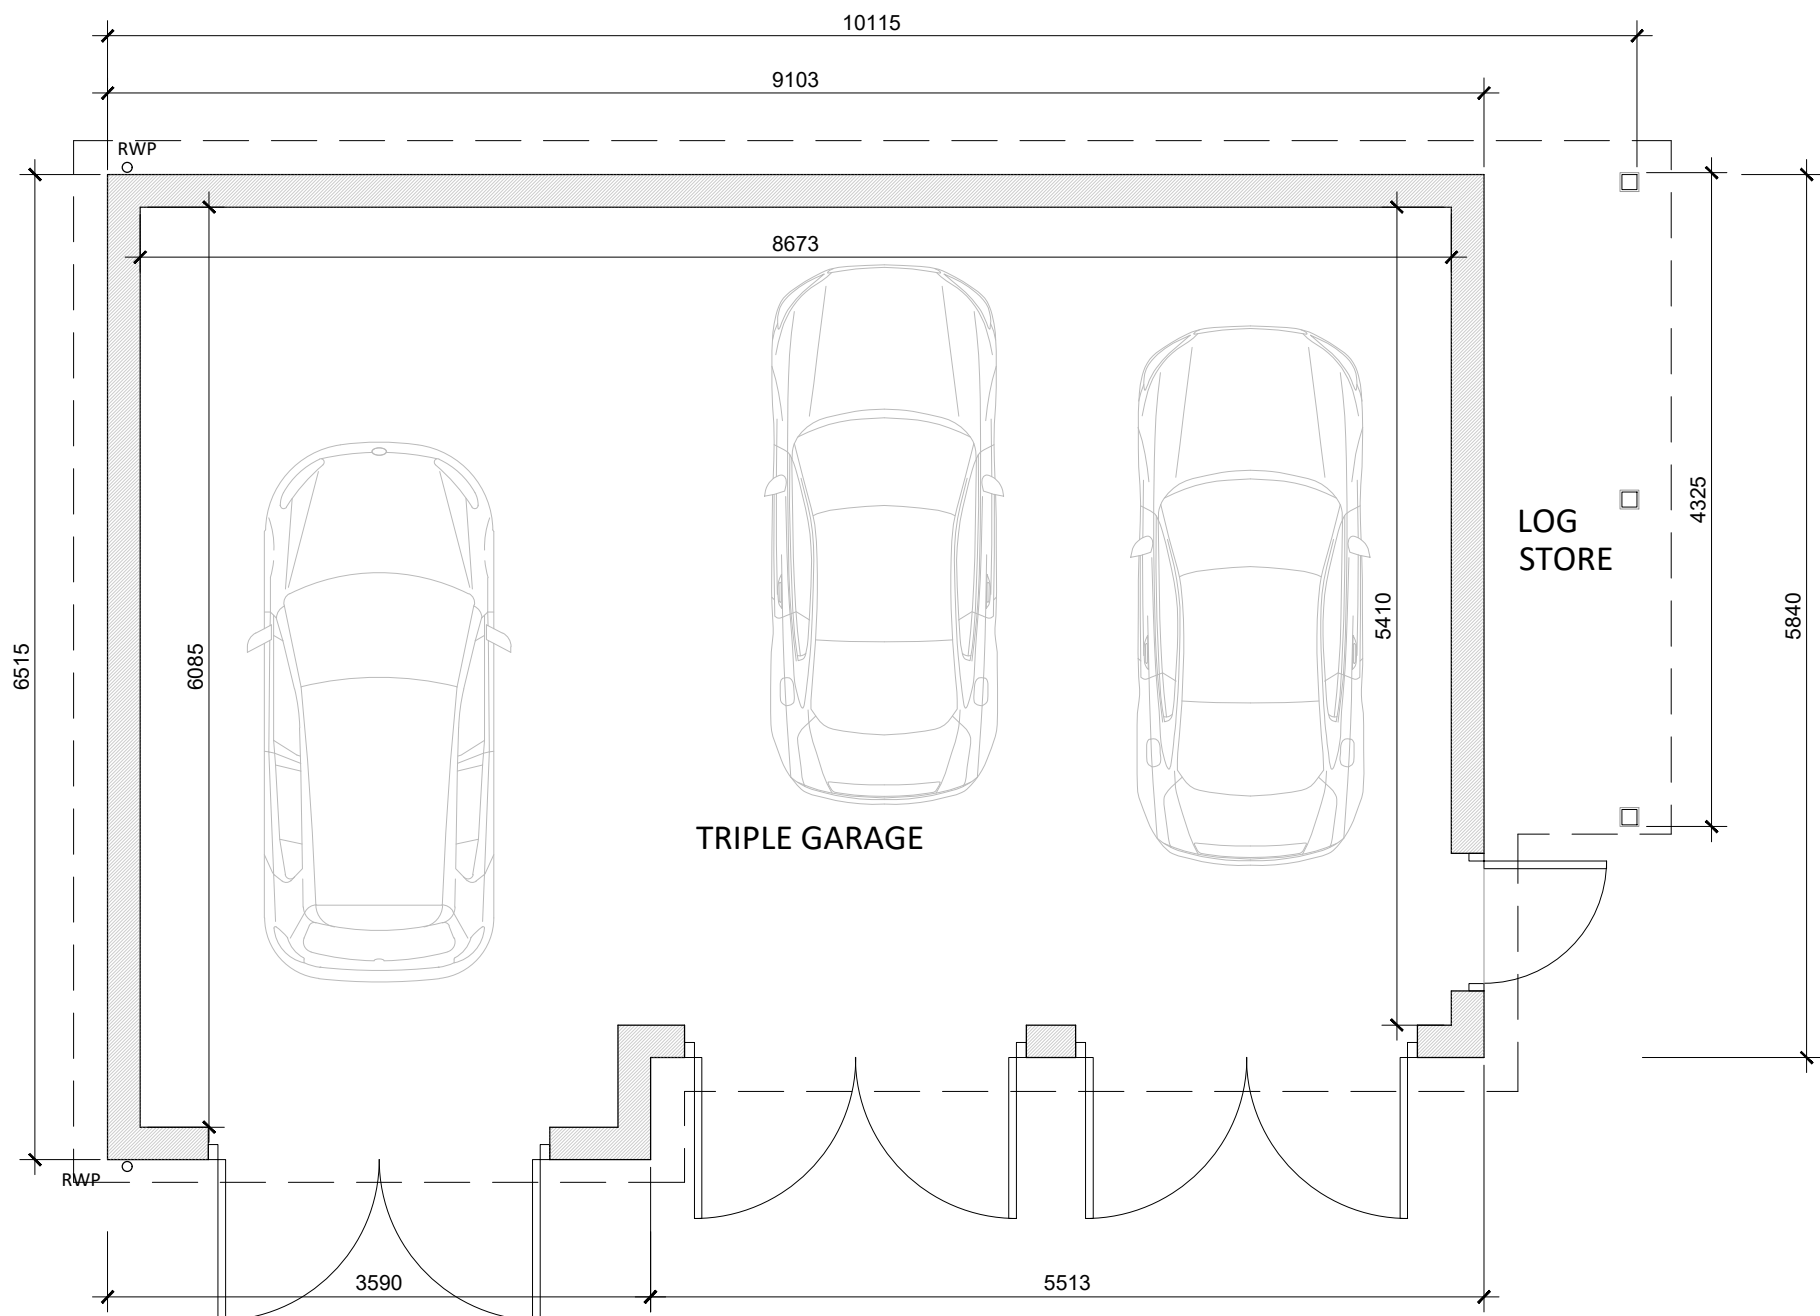

GROUND FLOOR PLAN

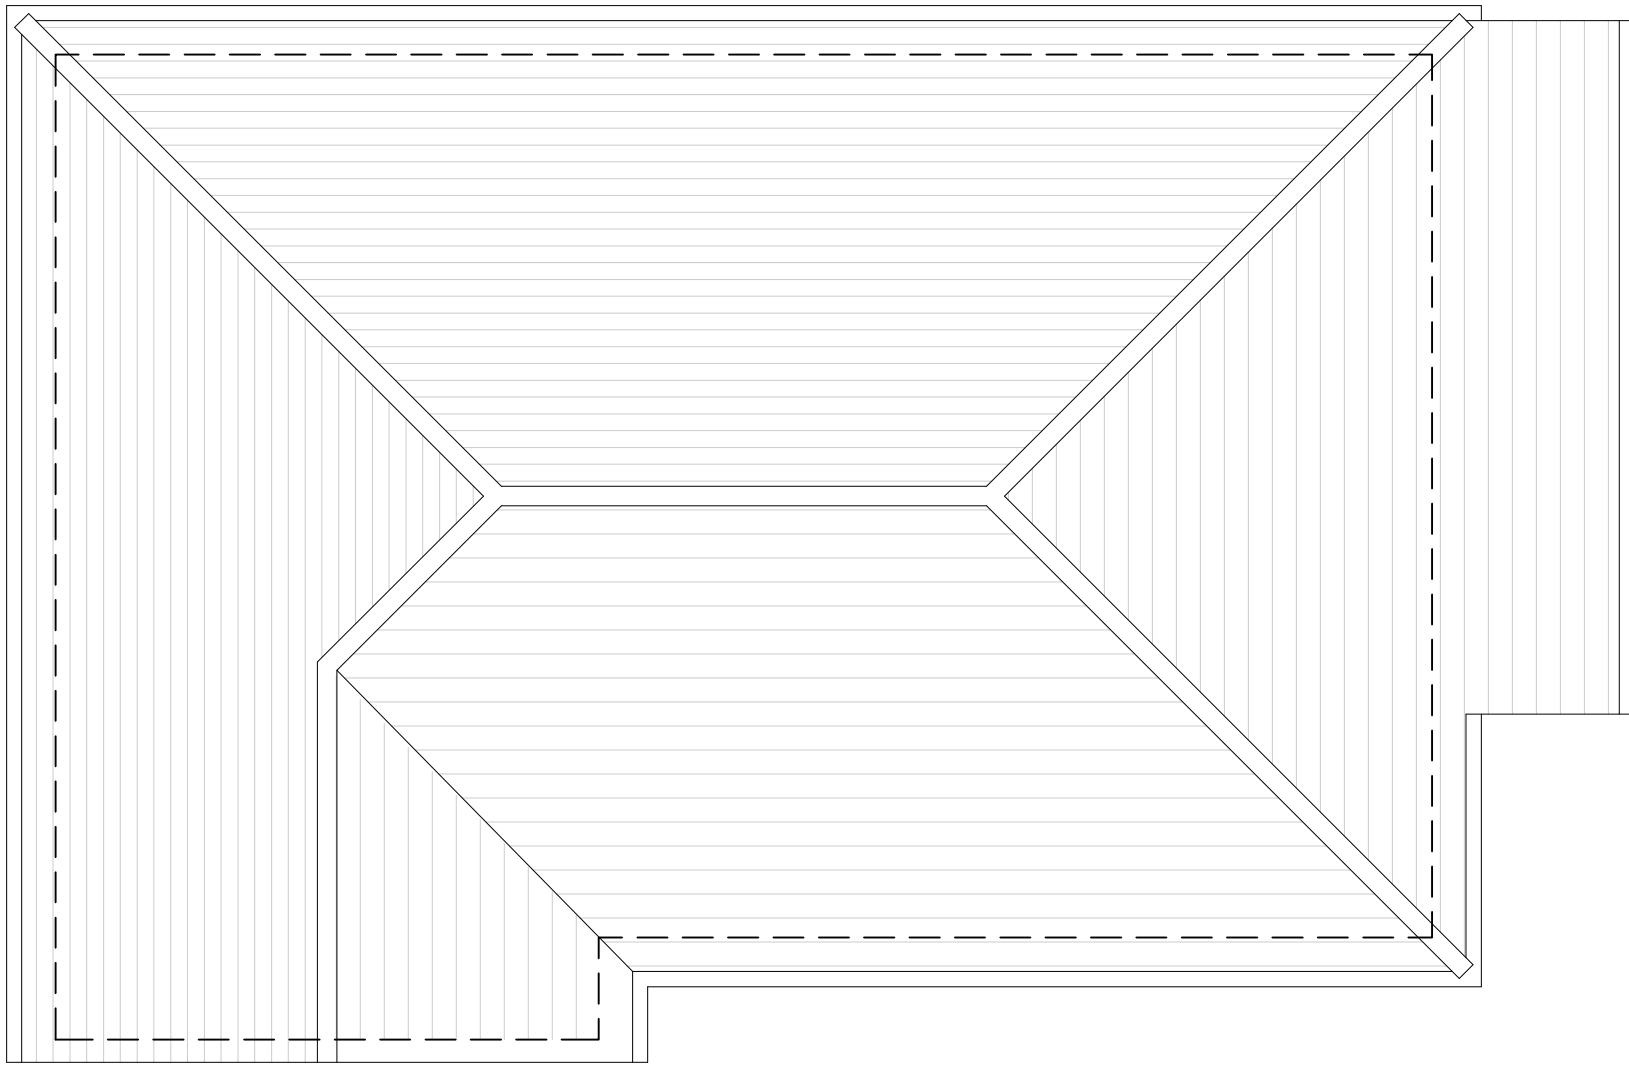

ROOF PLAN

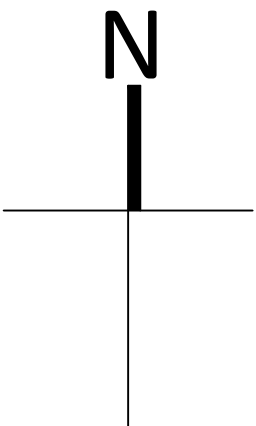 

REV	DATE	BY	AMENDMENT
folkes architects 1 01903 89829 info@folkesarchitects.co.uk The Old Forge 6 Church Street Storrington West Sussex BN15 4LA			
CLIENT Ms L Bibby			
JOB TITLE Gatehouse Farm Gatehouse Lane Hassocks West Sussex BN6 9LE			
DRAWING TITLE Proposed Plans and Elevations			
PROJECT STAGE Planning			
DRAWING STATUS Planning NOT FOR CONSTRUCTION USE UNLESS STATED AS 'CONSTRUCTION'			
DATE March 2026	SCALE 1:50@A1	DRAWN BY GW CHECKED BY BH	
JOB NO. 26025	DRAWING NO. 2.02	REVISION -	