




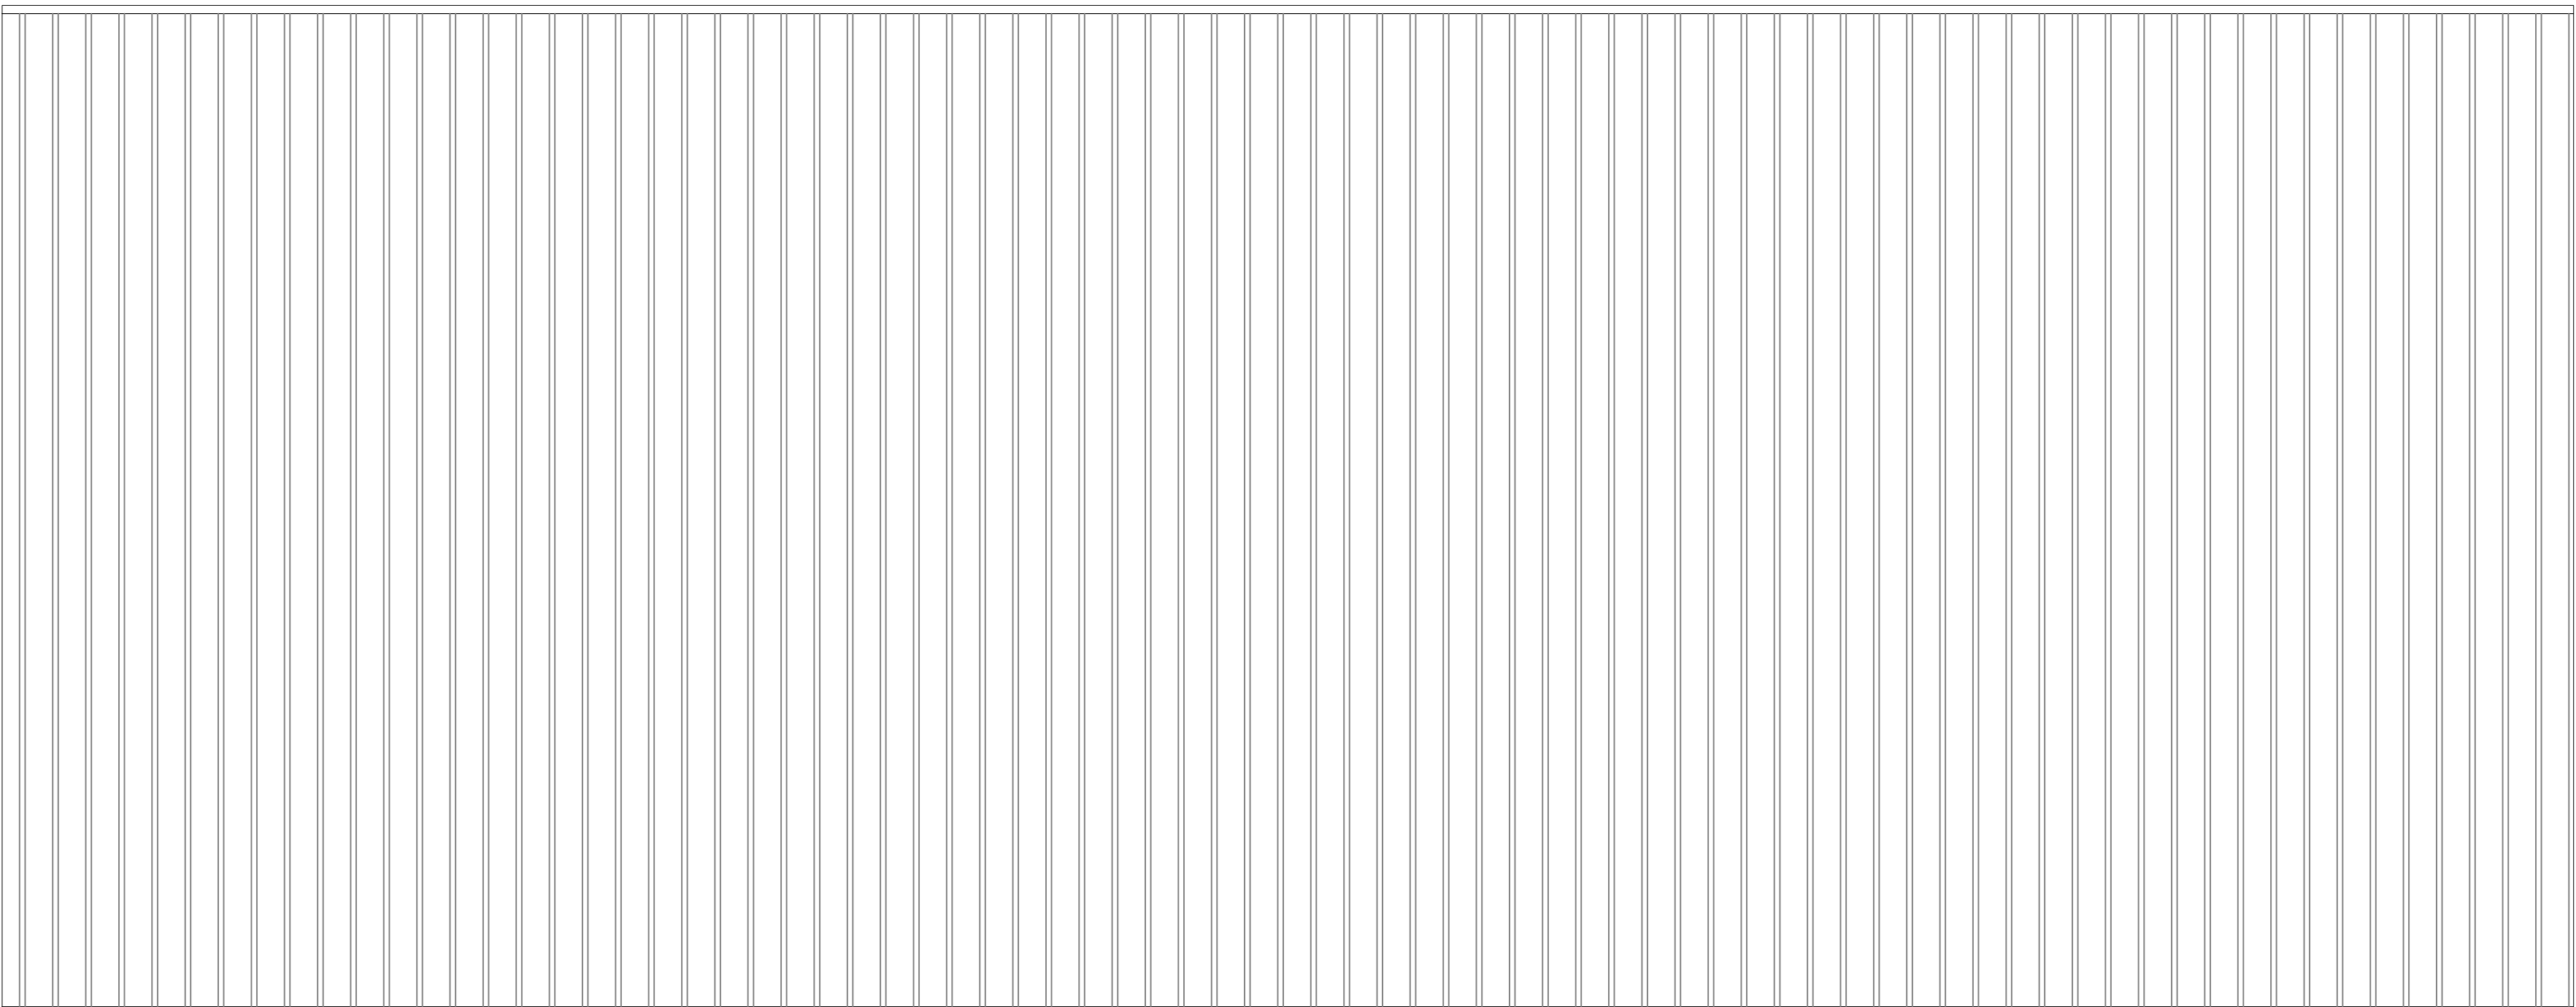

Commercial unit Roof Plan 1:100

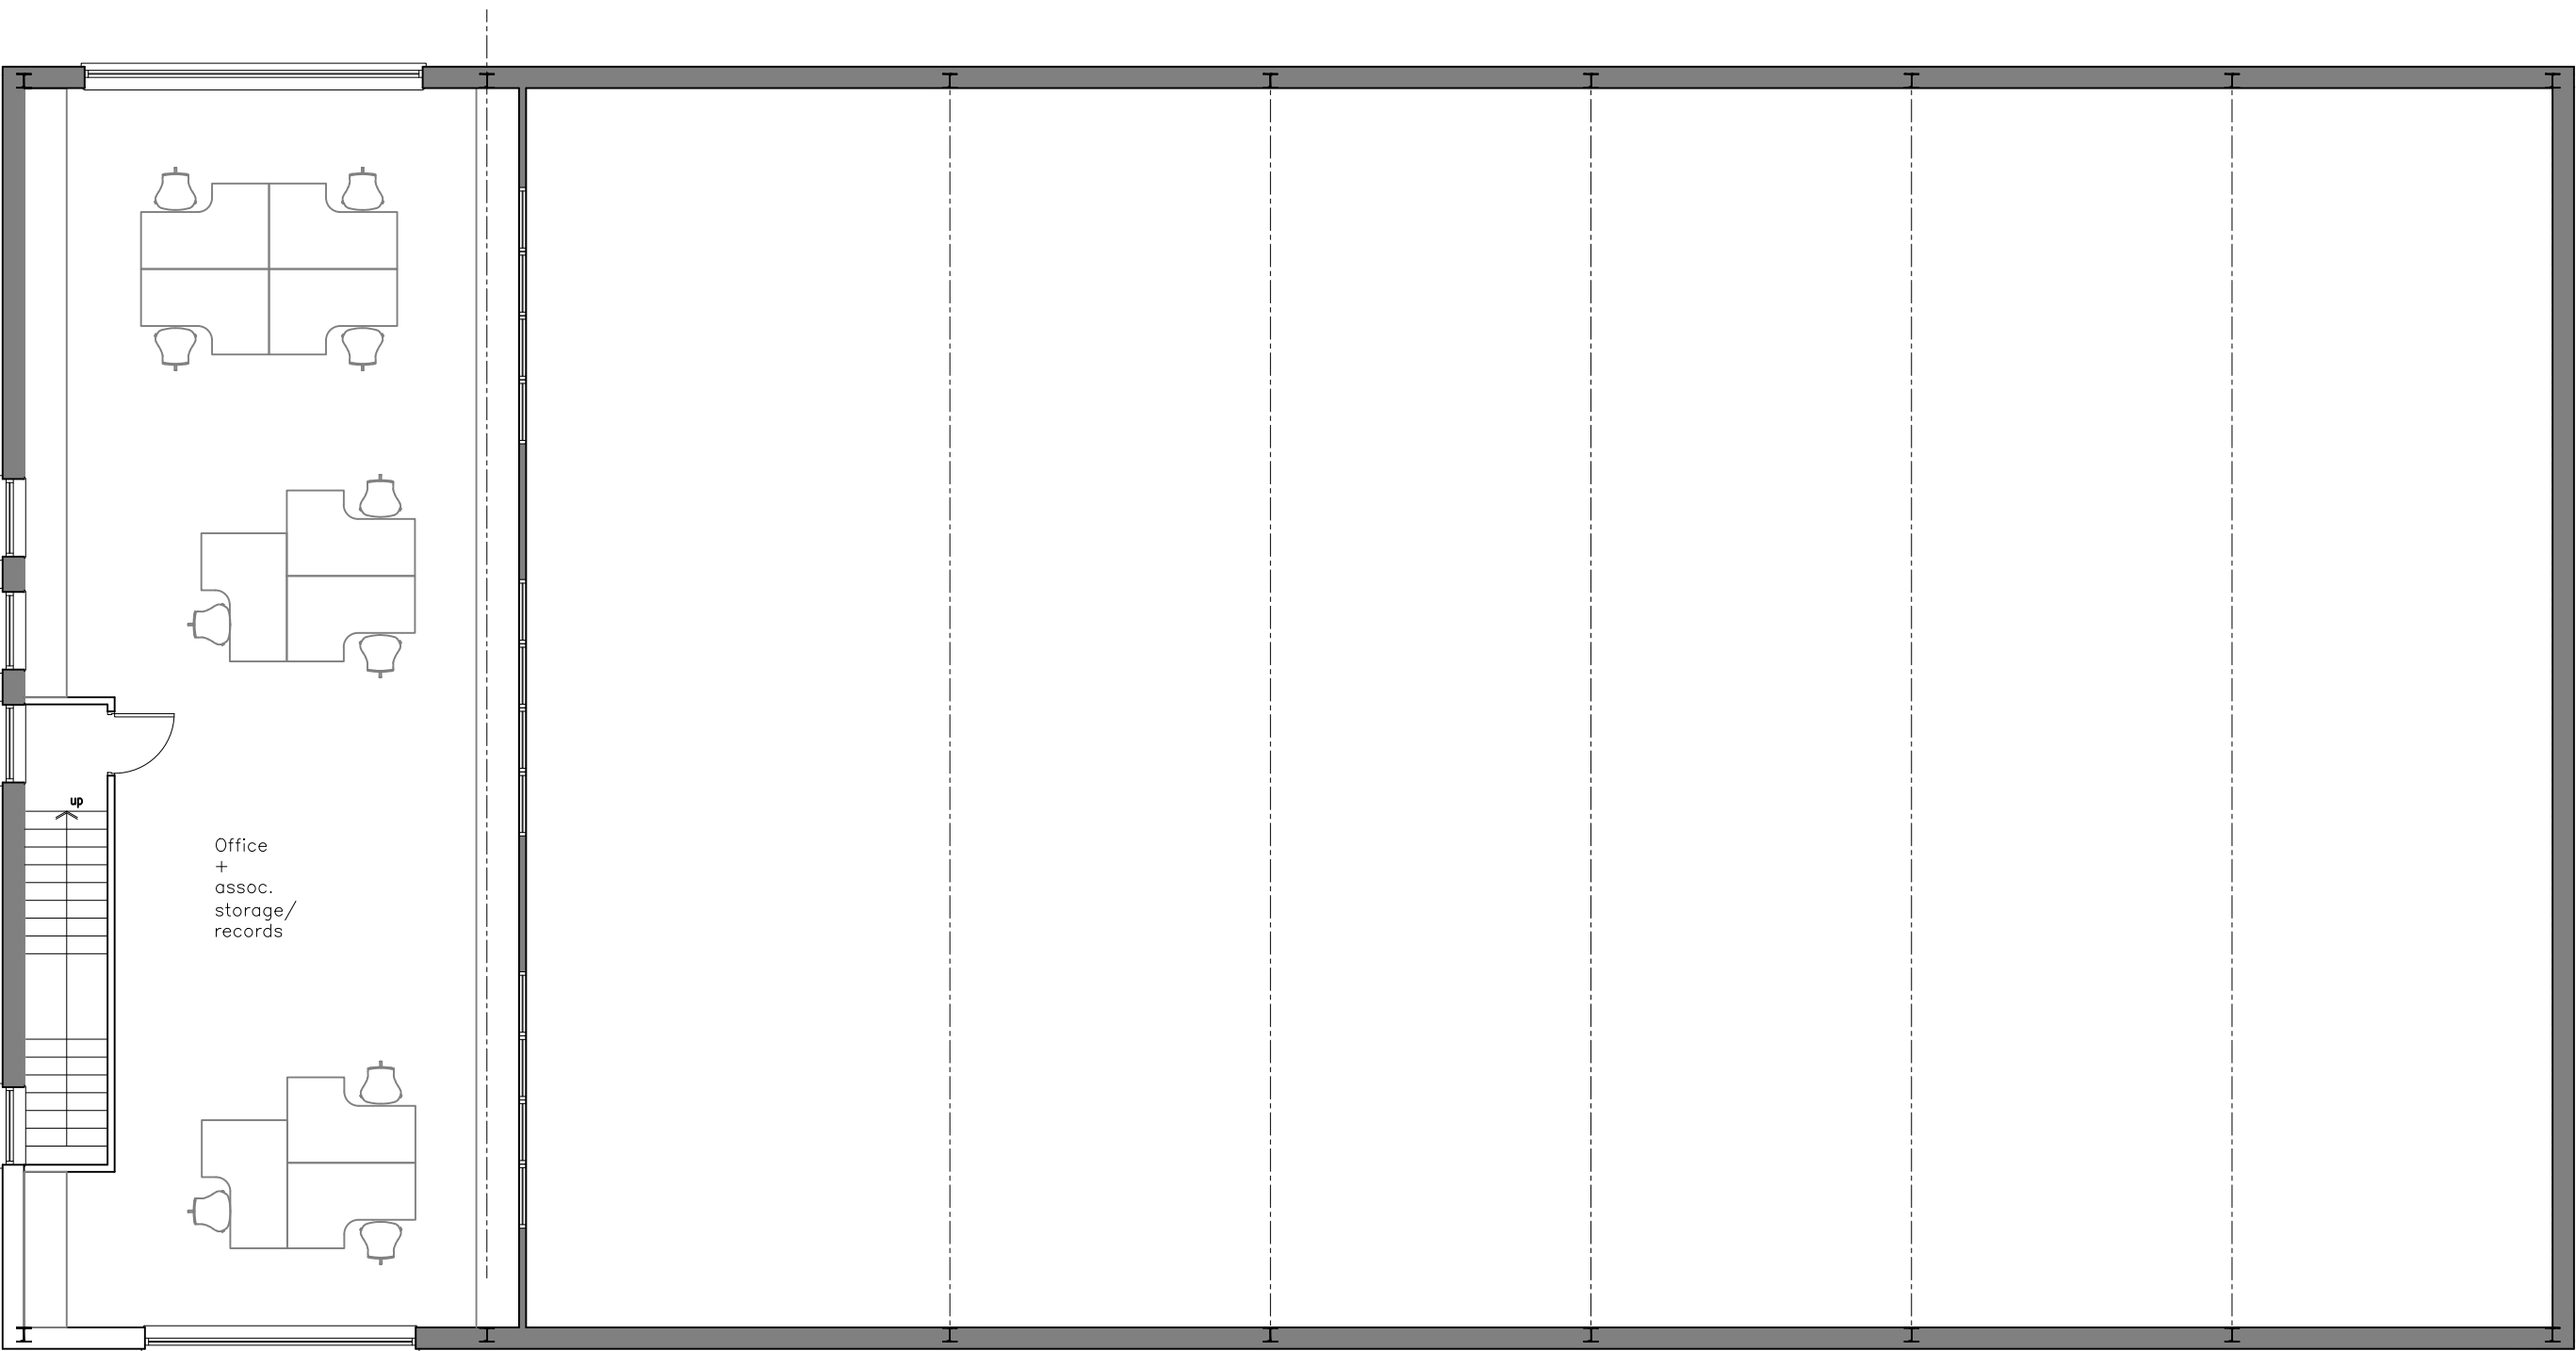

First/Mezzanine Floor Plan 1:100

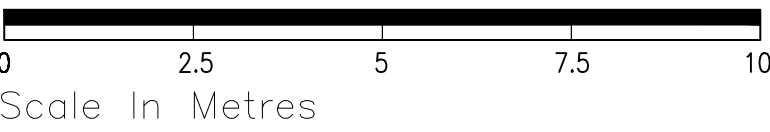

B	12.3.26	site address changed to suit Planning Officer's suggestion
	22.1.26	amendments to title page
A	22.1.26	comment
rev.	date	comment
amendments		
k aarchitects		
client		
Mr & Mrs W. Robbins		
job		
Land North of Wishing Wells Farm Shop to mixed commerical use		
drawing number		
304.PL.03/B		
drawing title		
Proposed Commercial unit		
First floor layout and roof plan		
date	scale/original sheet size	RIBA work stage
Jan.'26	1:100	3
Do not scale off drawing. Check all dimensions on site before all work is commenced. All good materials workmanship to conform with current building regulations BS5 and COPS. © Copyright K A Architects Ltd.		
k a architects limited 57 Fernland Road Hoyland Heath West Sussex BN16 1PJ		
telephone 07712 649 562 email k a.architects@gmail.com www.k aarchitect.co.uk		
Company No. 6336521 Registered Office 57 Fernland Road Hoyland Heath BN16 1PJ		