
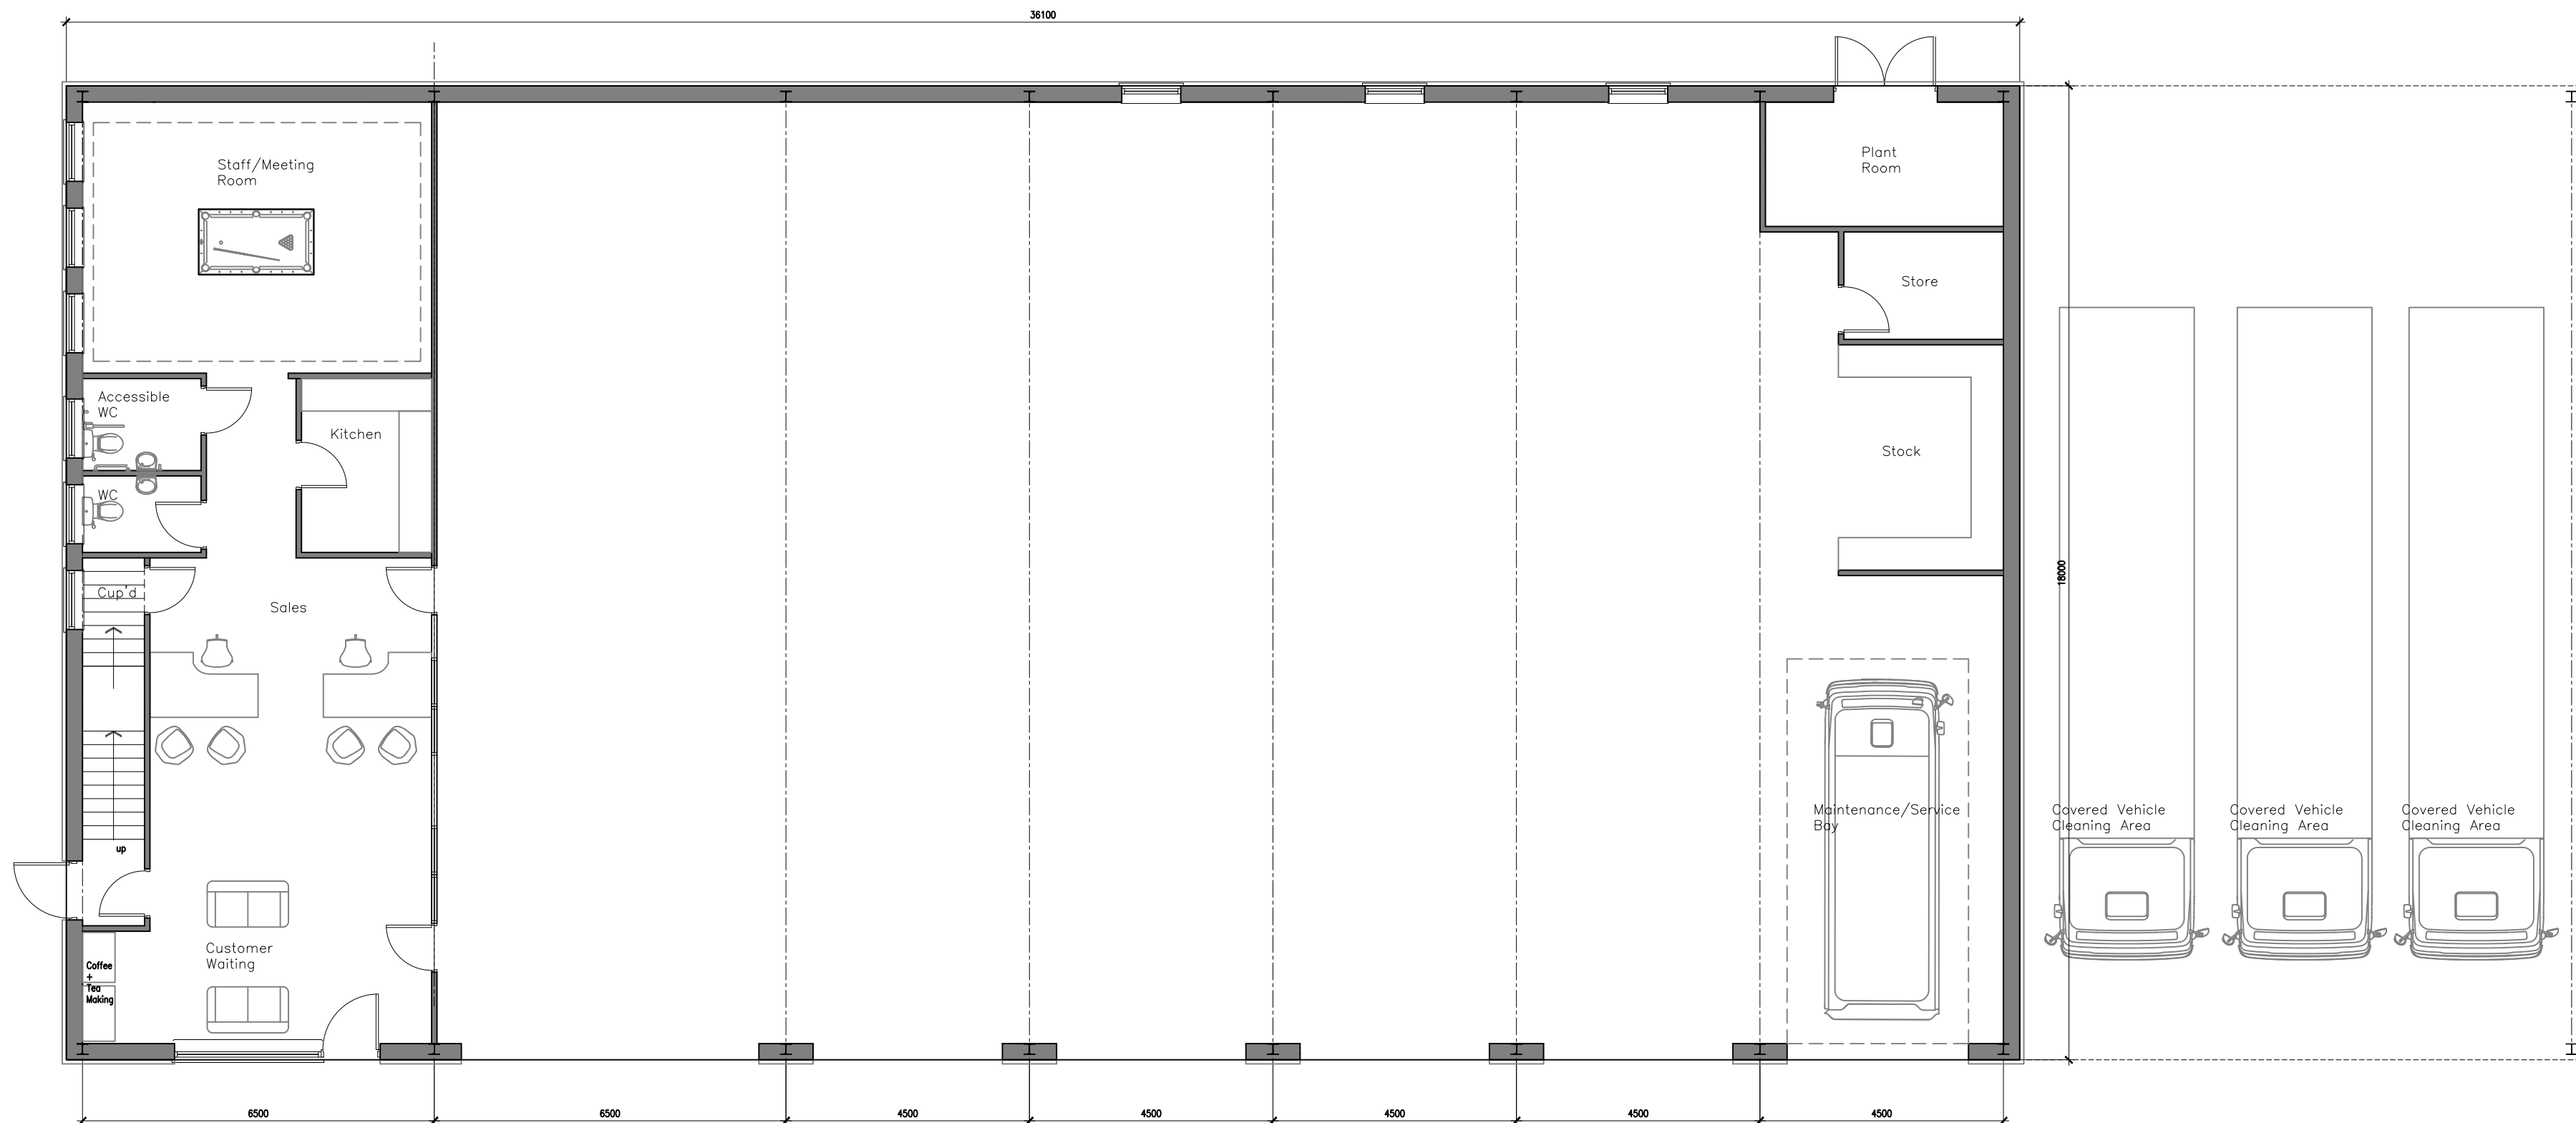
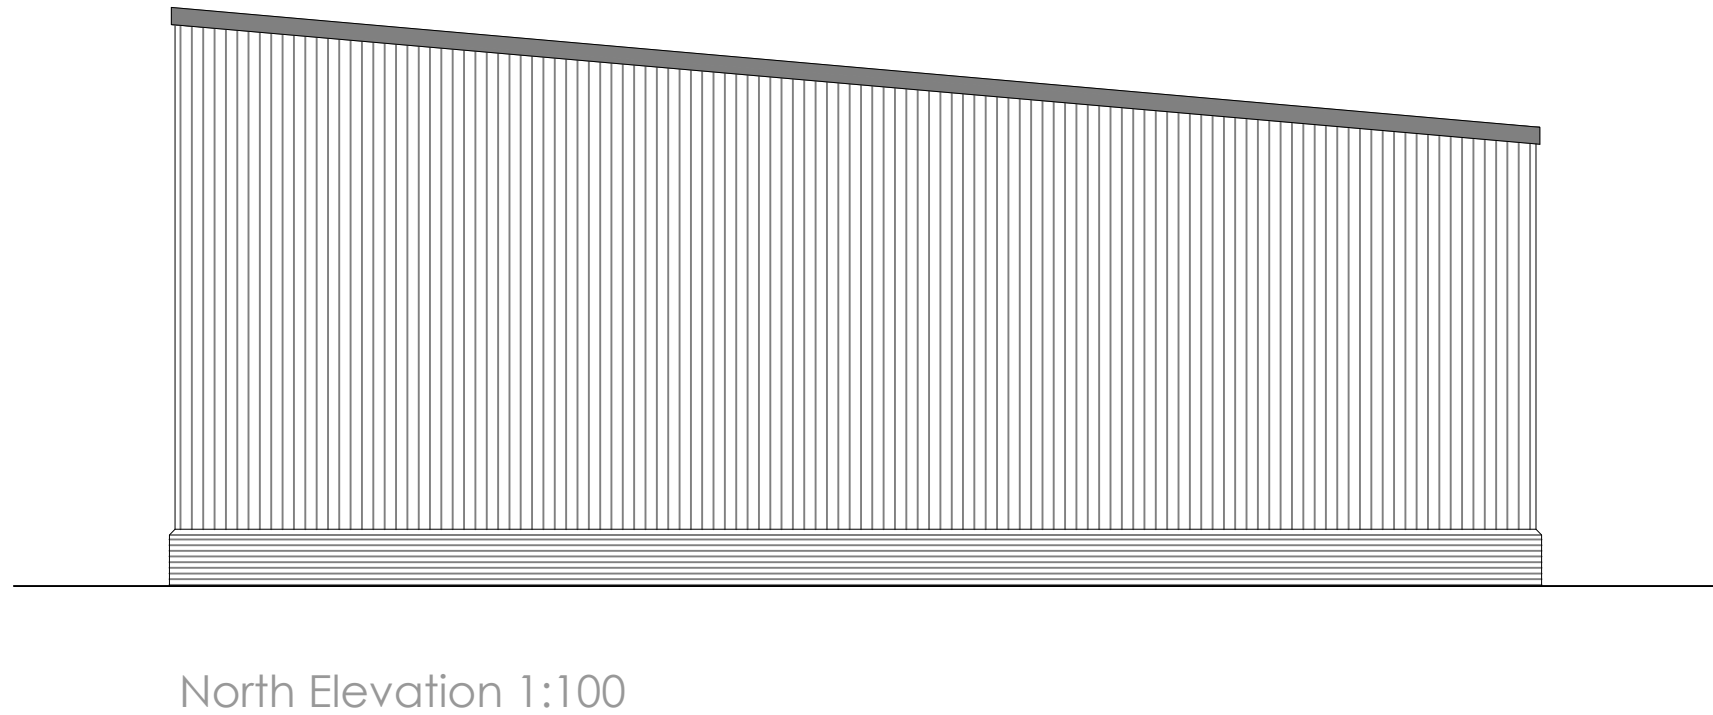
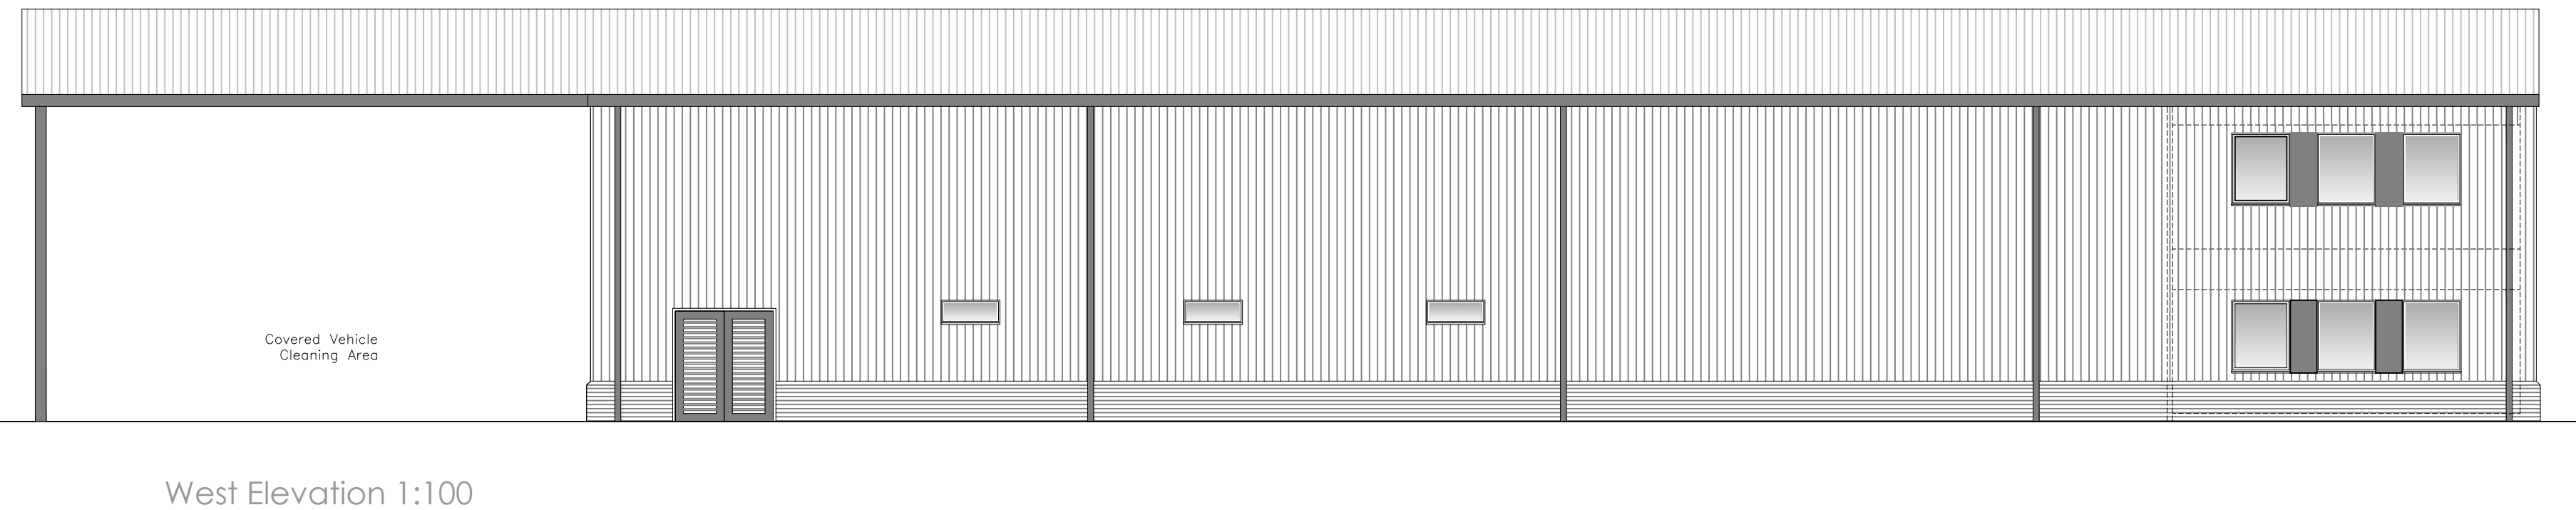
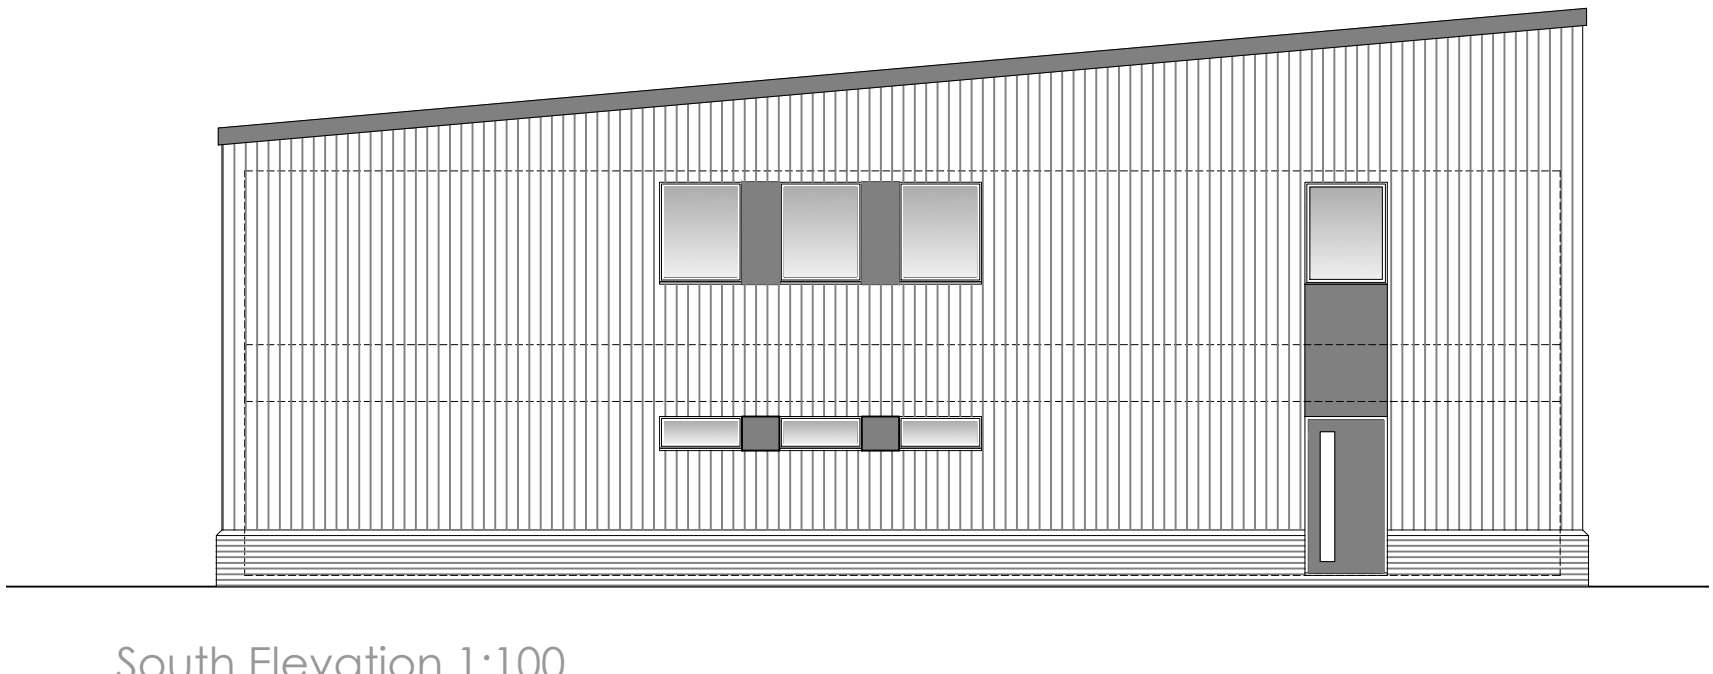


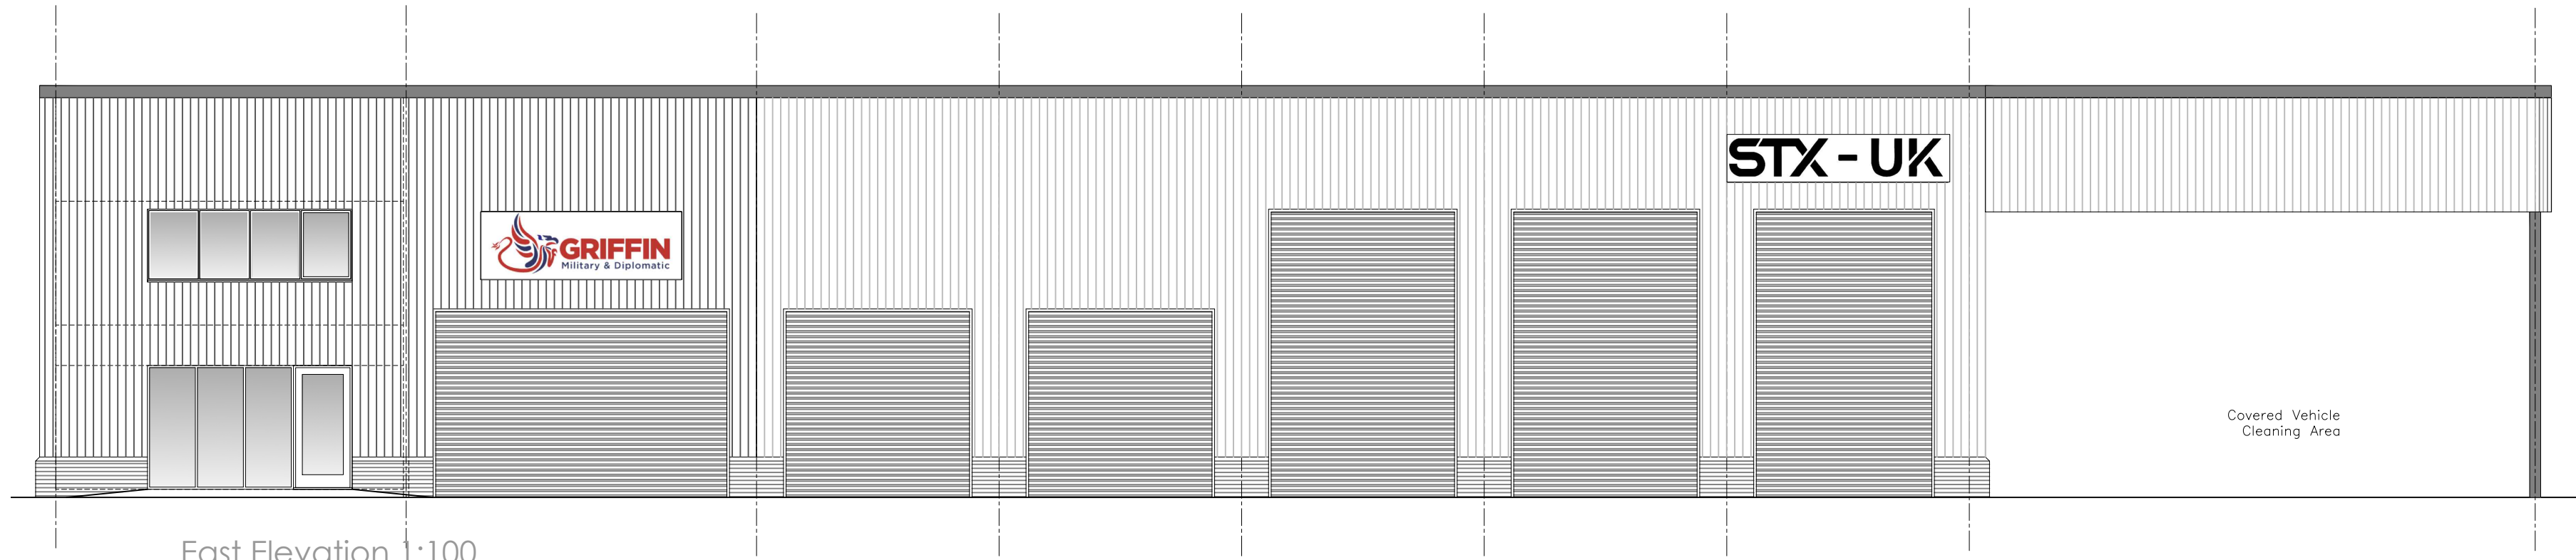

Ground Floor Plan 1:100

Scale In Metres

0 2.5 5 7.5 10

B	12.3.26	site address changed to suit Planning Officer's suggestion
A	22.1.26	amendments to title page
rev.	date	comment
amendments		
klaarchitects		
client		
Mr & Mrs W. Robbins		
job		
Land North of Wishing Wells Farm Shop to mixed commercial use		
drawing number		
304.PL.02/B		
drawing title		
Proposed Commercial unit Elevations, ground floor plan & location plan		
date	scale/original sheet size	RIBA work stage
Jan.'26	1:100	3
Do not scale off drawing. Check all dimensions on site before all work is commenced. All goods materials workmanship to conform with current building regulations BS and COTY. © Copyright KLA Architects Ltd.		
KLA architects limited 57 Fenland Road, Heywards Heath, West Sussex BN16 1PJ. Telephone 07712 649 562 email kla.architects@gmail.com www.klaarchitects.co.uk		
Company No. 638521 Registered Office 57 Fenland Road, Heywards Heath, West Sussex BN16 1PJ.		