




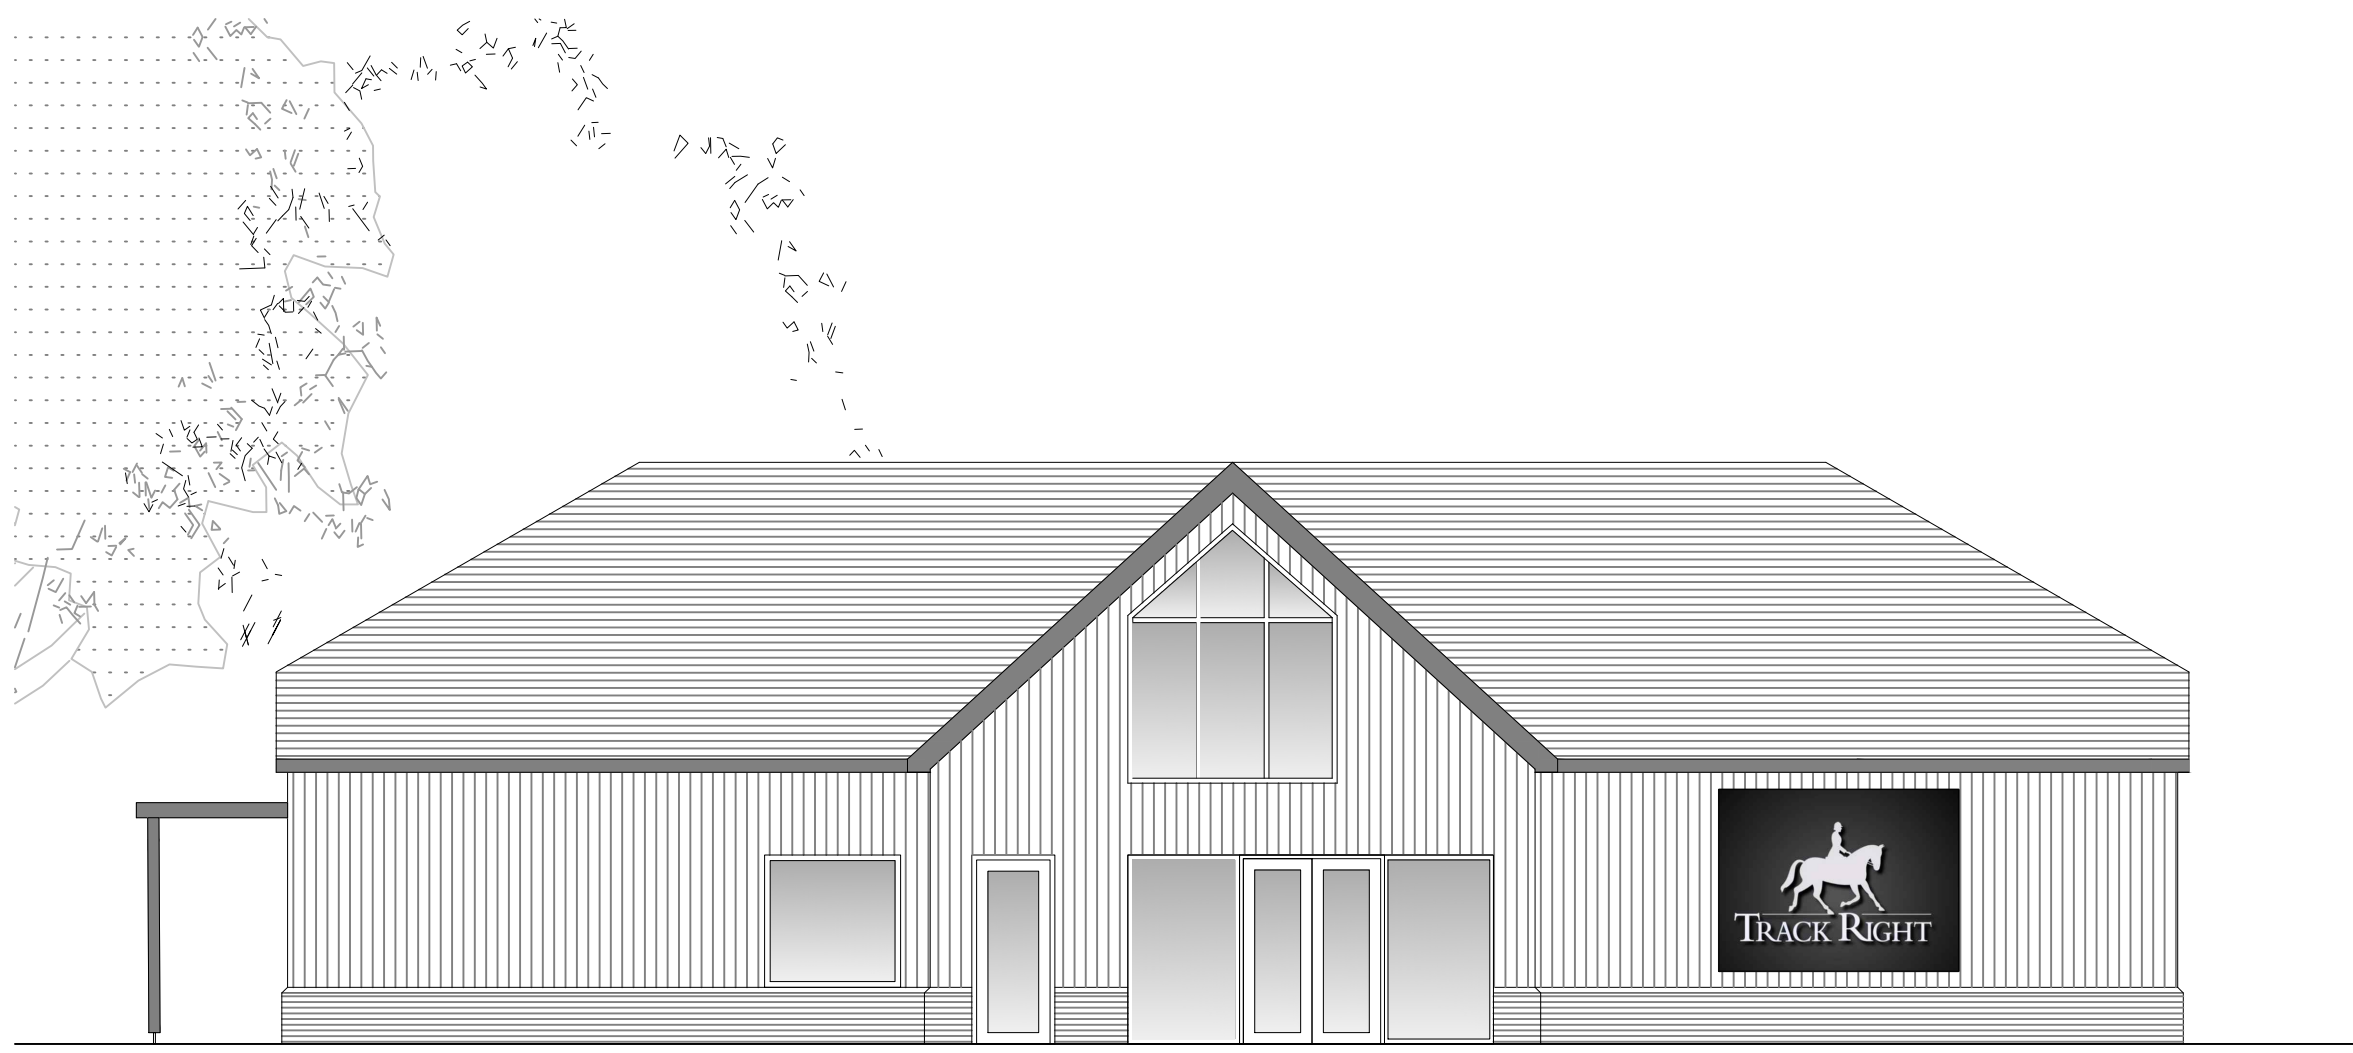


South Elevation 1:100

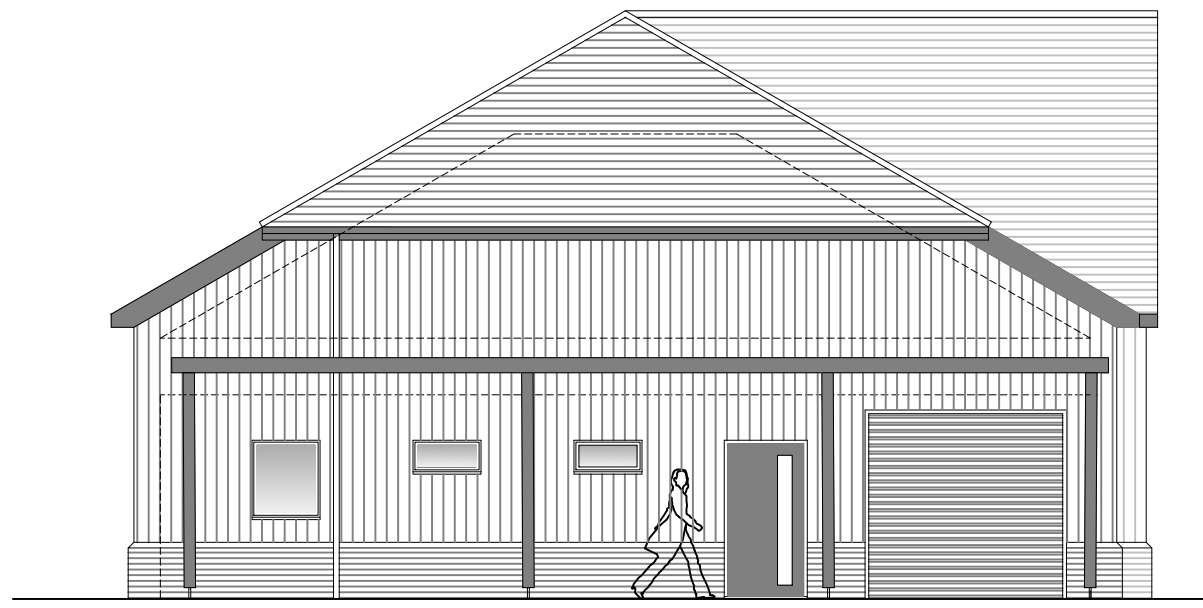


West Elevation 1:100

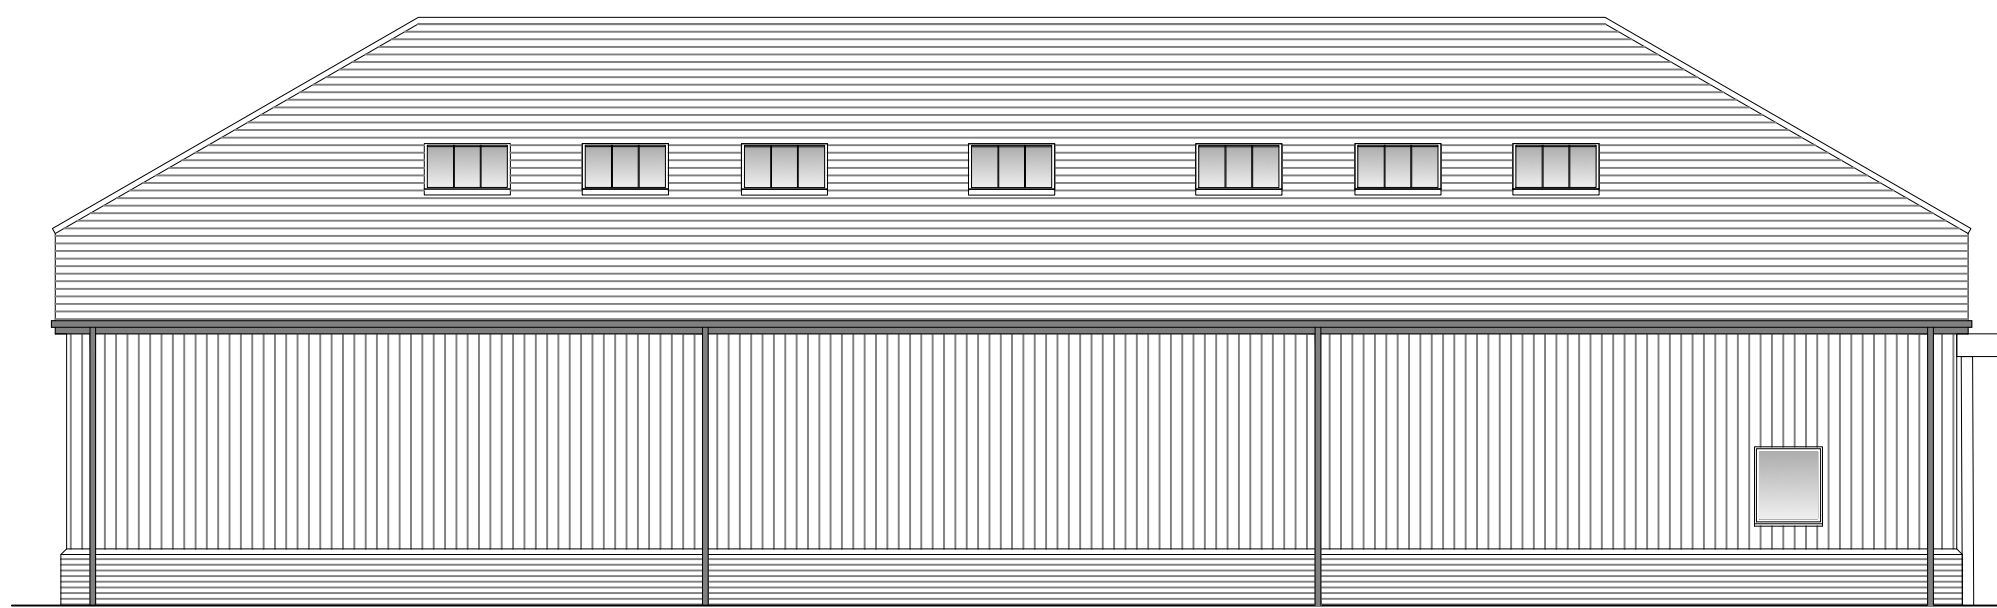


North Elevation 1:100

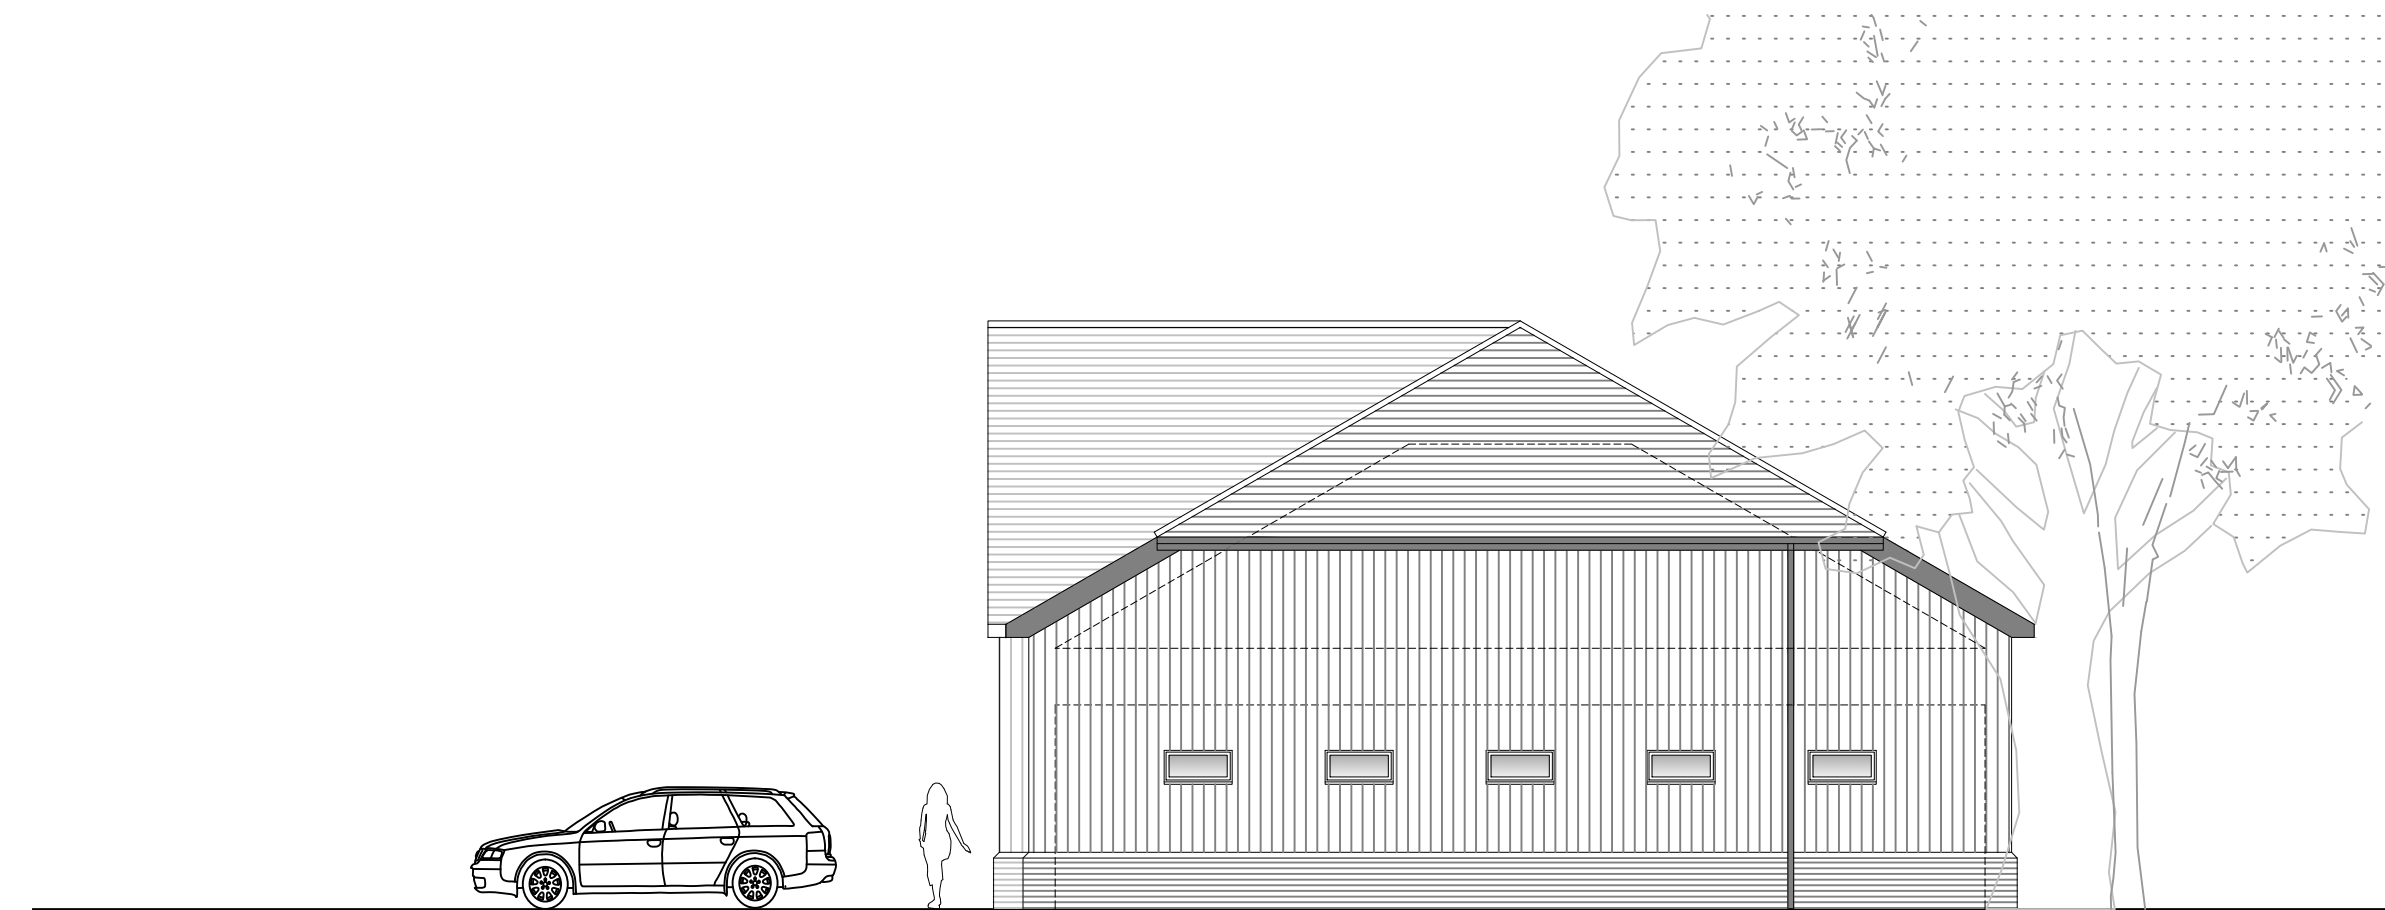

East Elevation 1:100

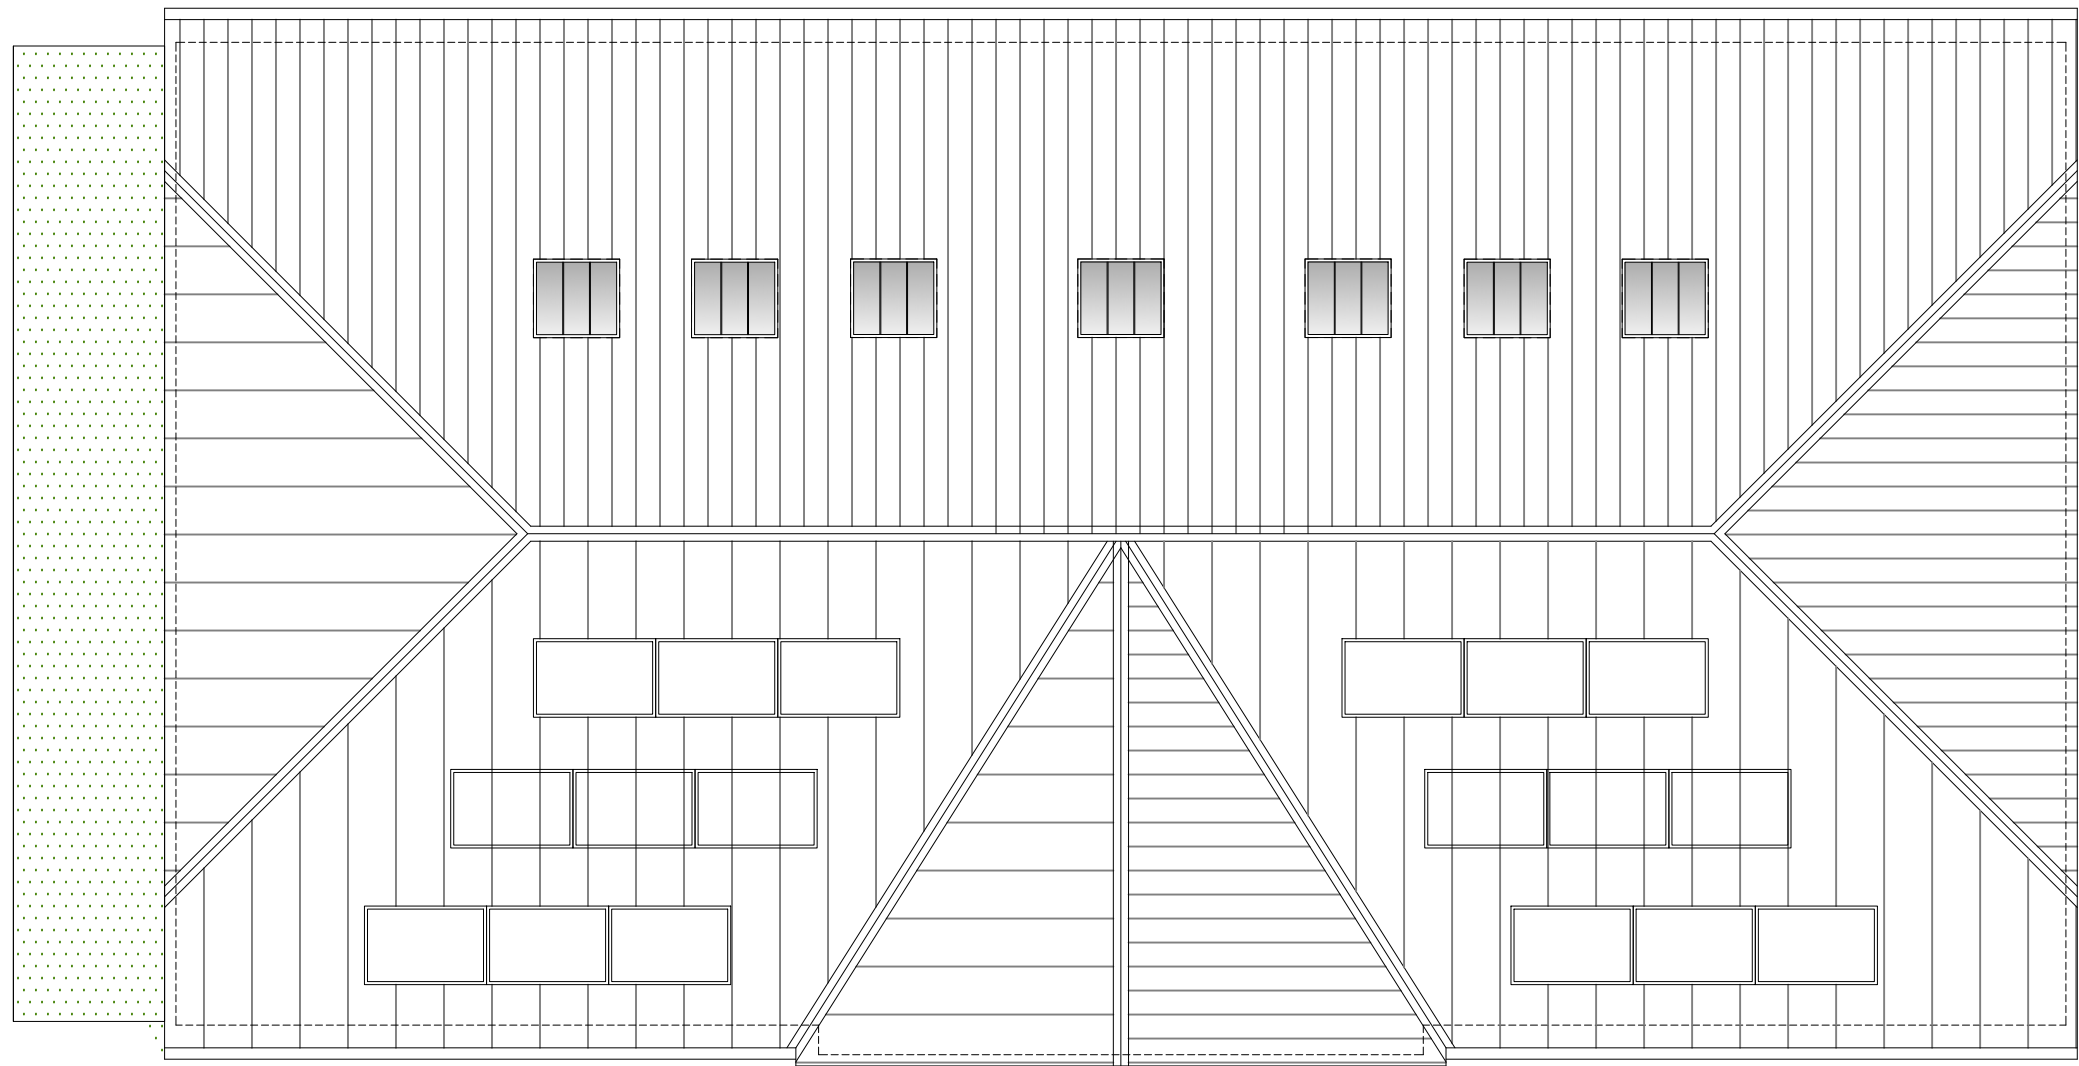


Roof plan 1:100

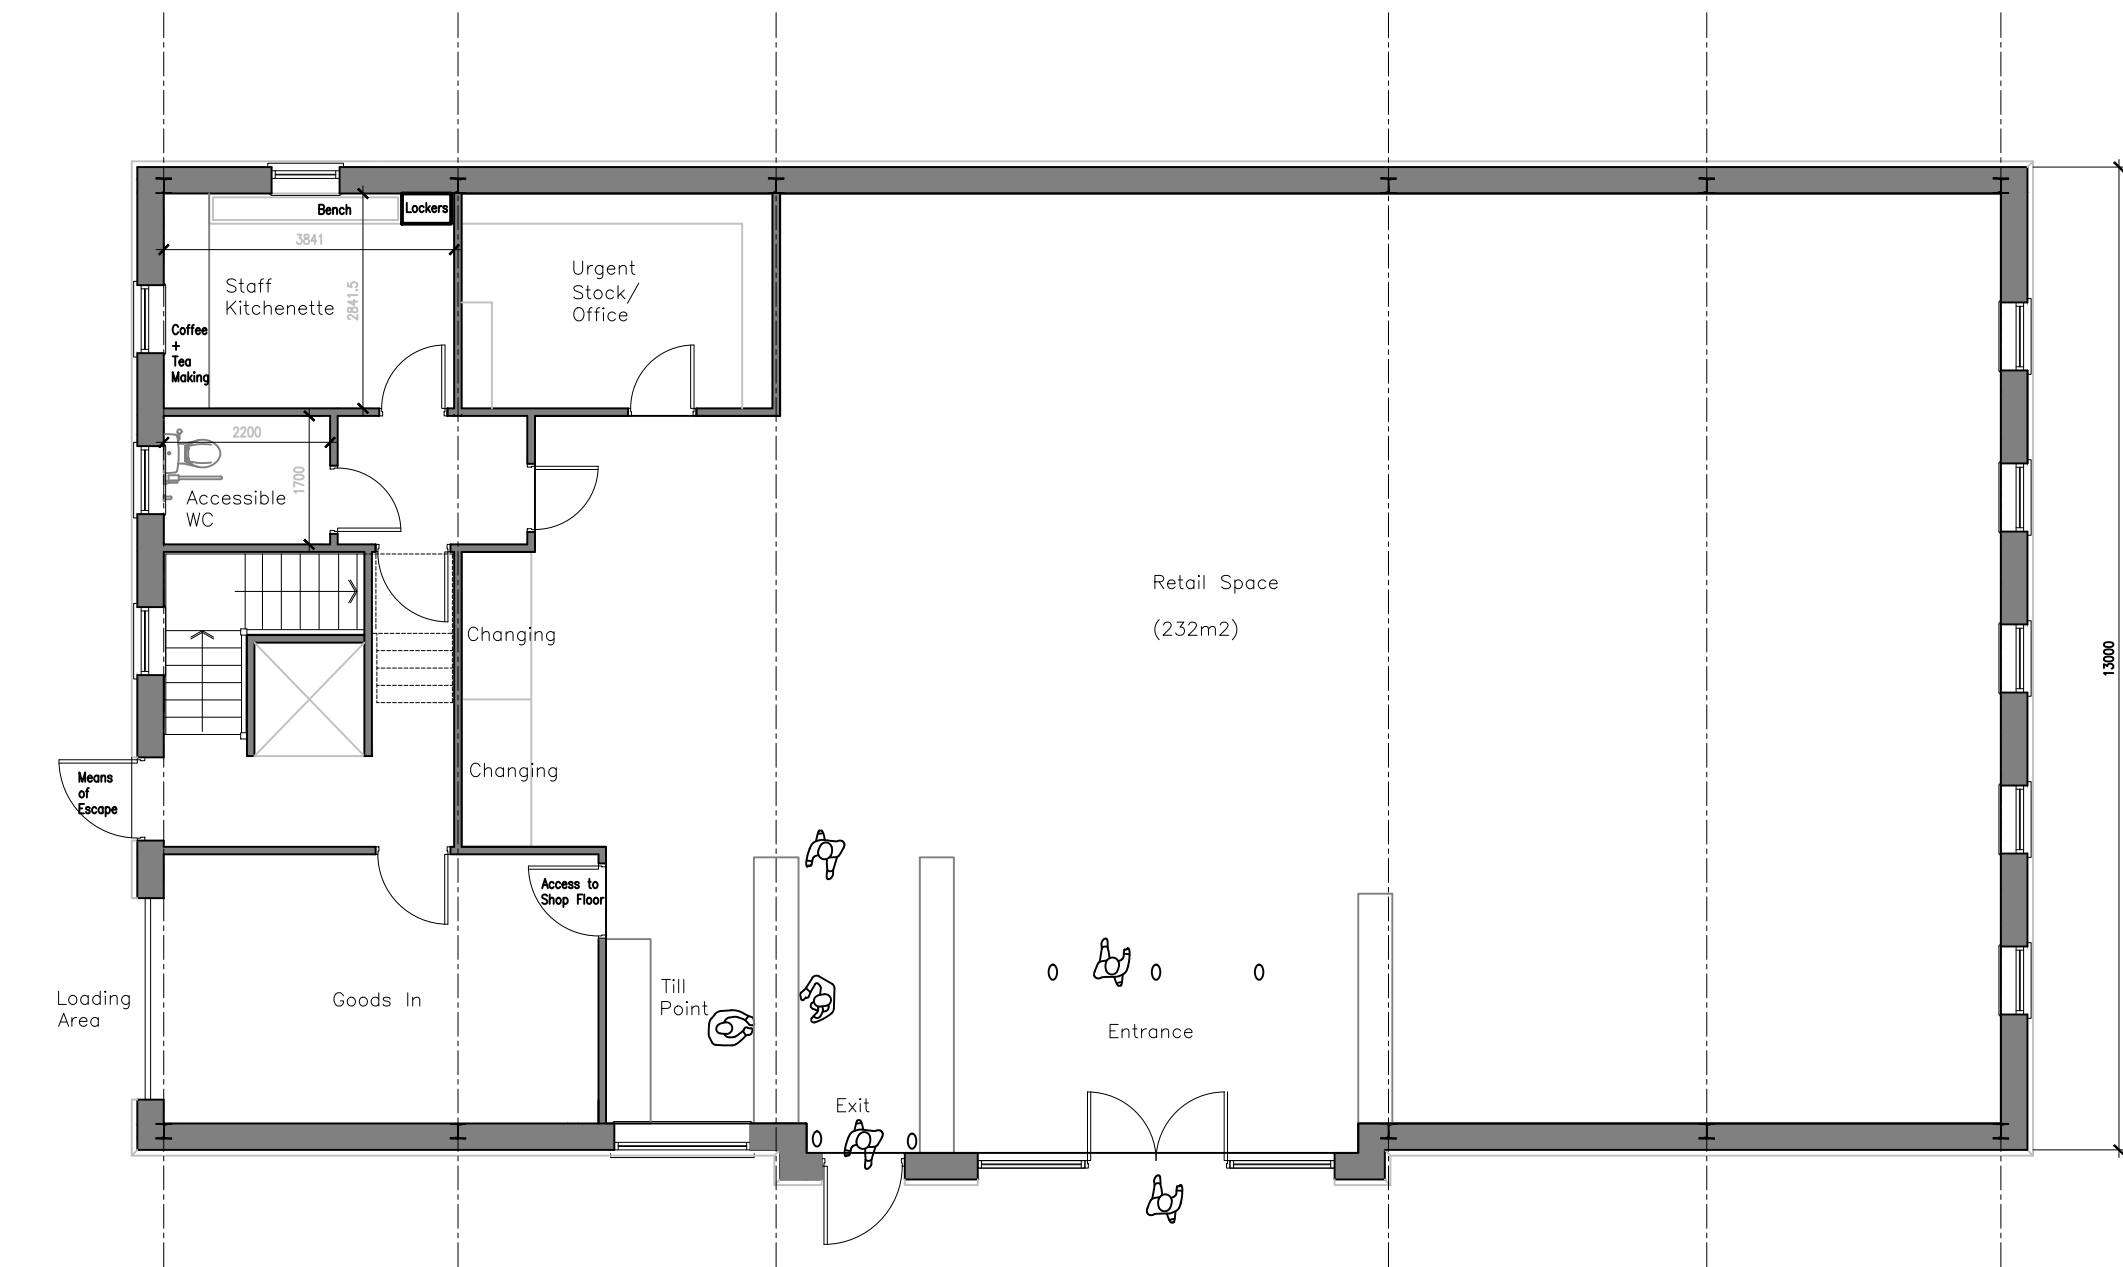

Ground Floor Plan 1:100

Scale In Metres

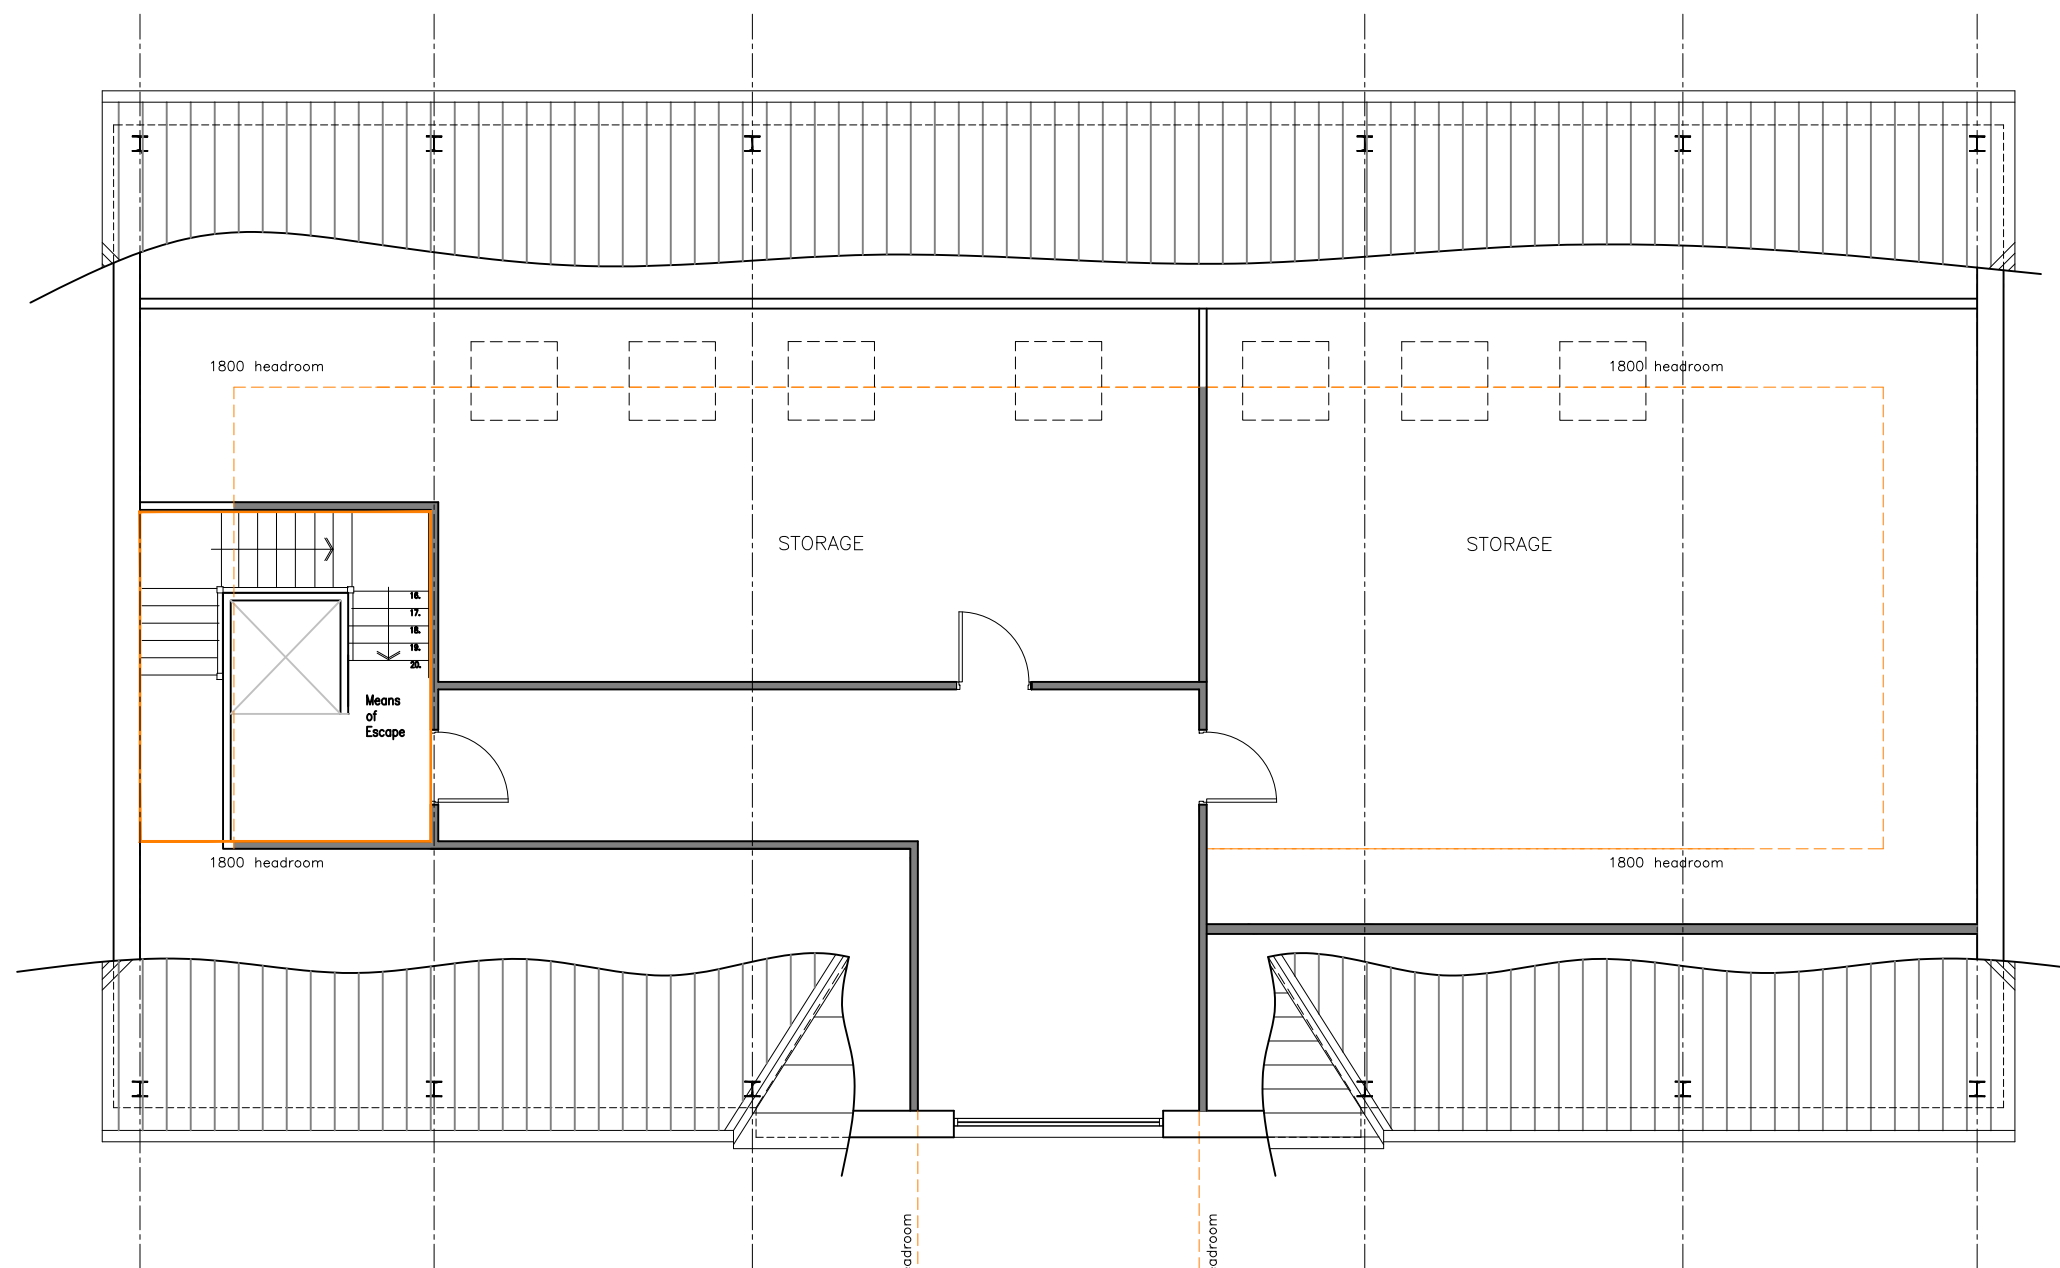

First Floor Plan 1:100

Scale In Metres

B	12.3.26	site address changed to suit Planning Officer's suggestion
A	22.1.26	roof plan added
rev.	date	comment
amendments		
klaarchitects		
client	Mr & Mrs W. Robbins	
job	Land North of Wishing Wells Farm Shop to mixed commerical use	
drawing number	304.PL.01/B	
drawing title	Proposed Retail unit Elevations, section, ground, first floor and roof plans	
date	Jan.'26	scale/original sheet size
		1:50 & 1:100
		RIBA work stage
		3
Do not scale off drawing. Check all dimensions on site before all work is commenced. All goods materials workmanship to conform with current building regulations BS and COTY. © Copyright KLA Architects Ltd.		
KLA architects limited 57 Fenland Road, Haverhill, Cambs CB23 7JY. Telephone 07712 649 562. email kla.architects@gmail.com. www.klaarchitects.co.uk		
Company No. 638521 Registered Office: 57 Fenland Road, Haverhill, Cambs CB23 7JY.		