


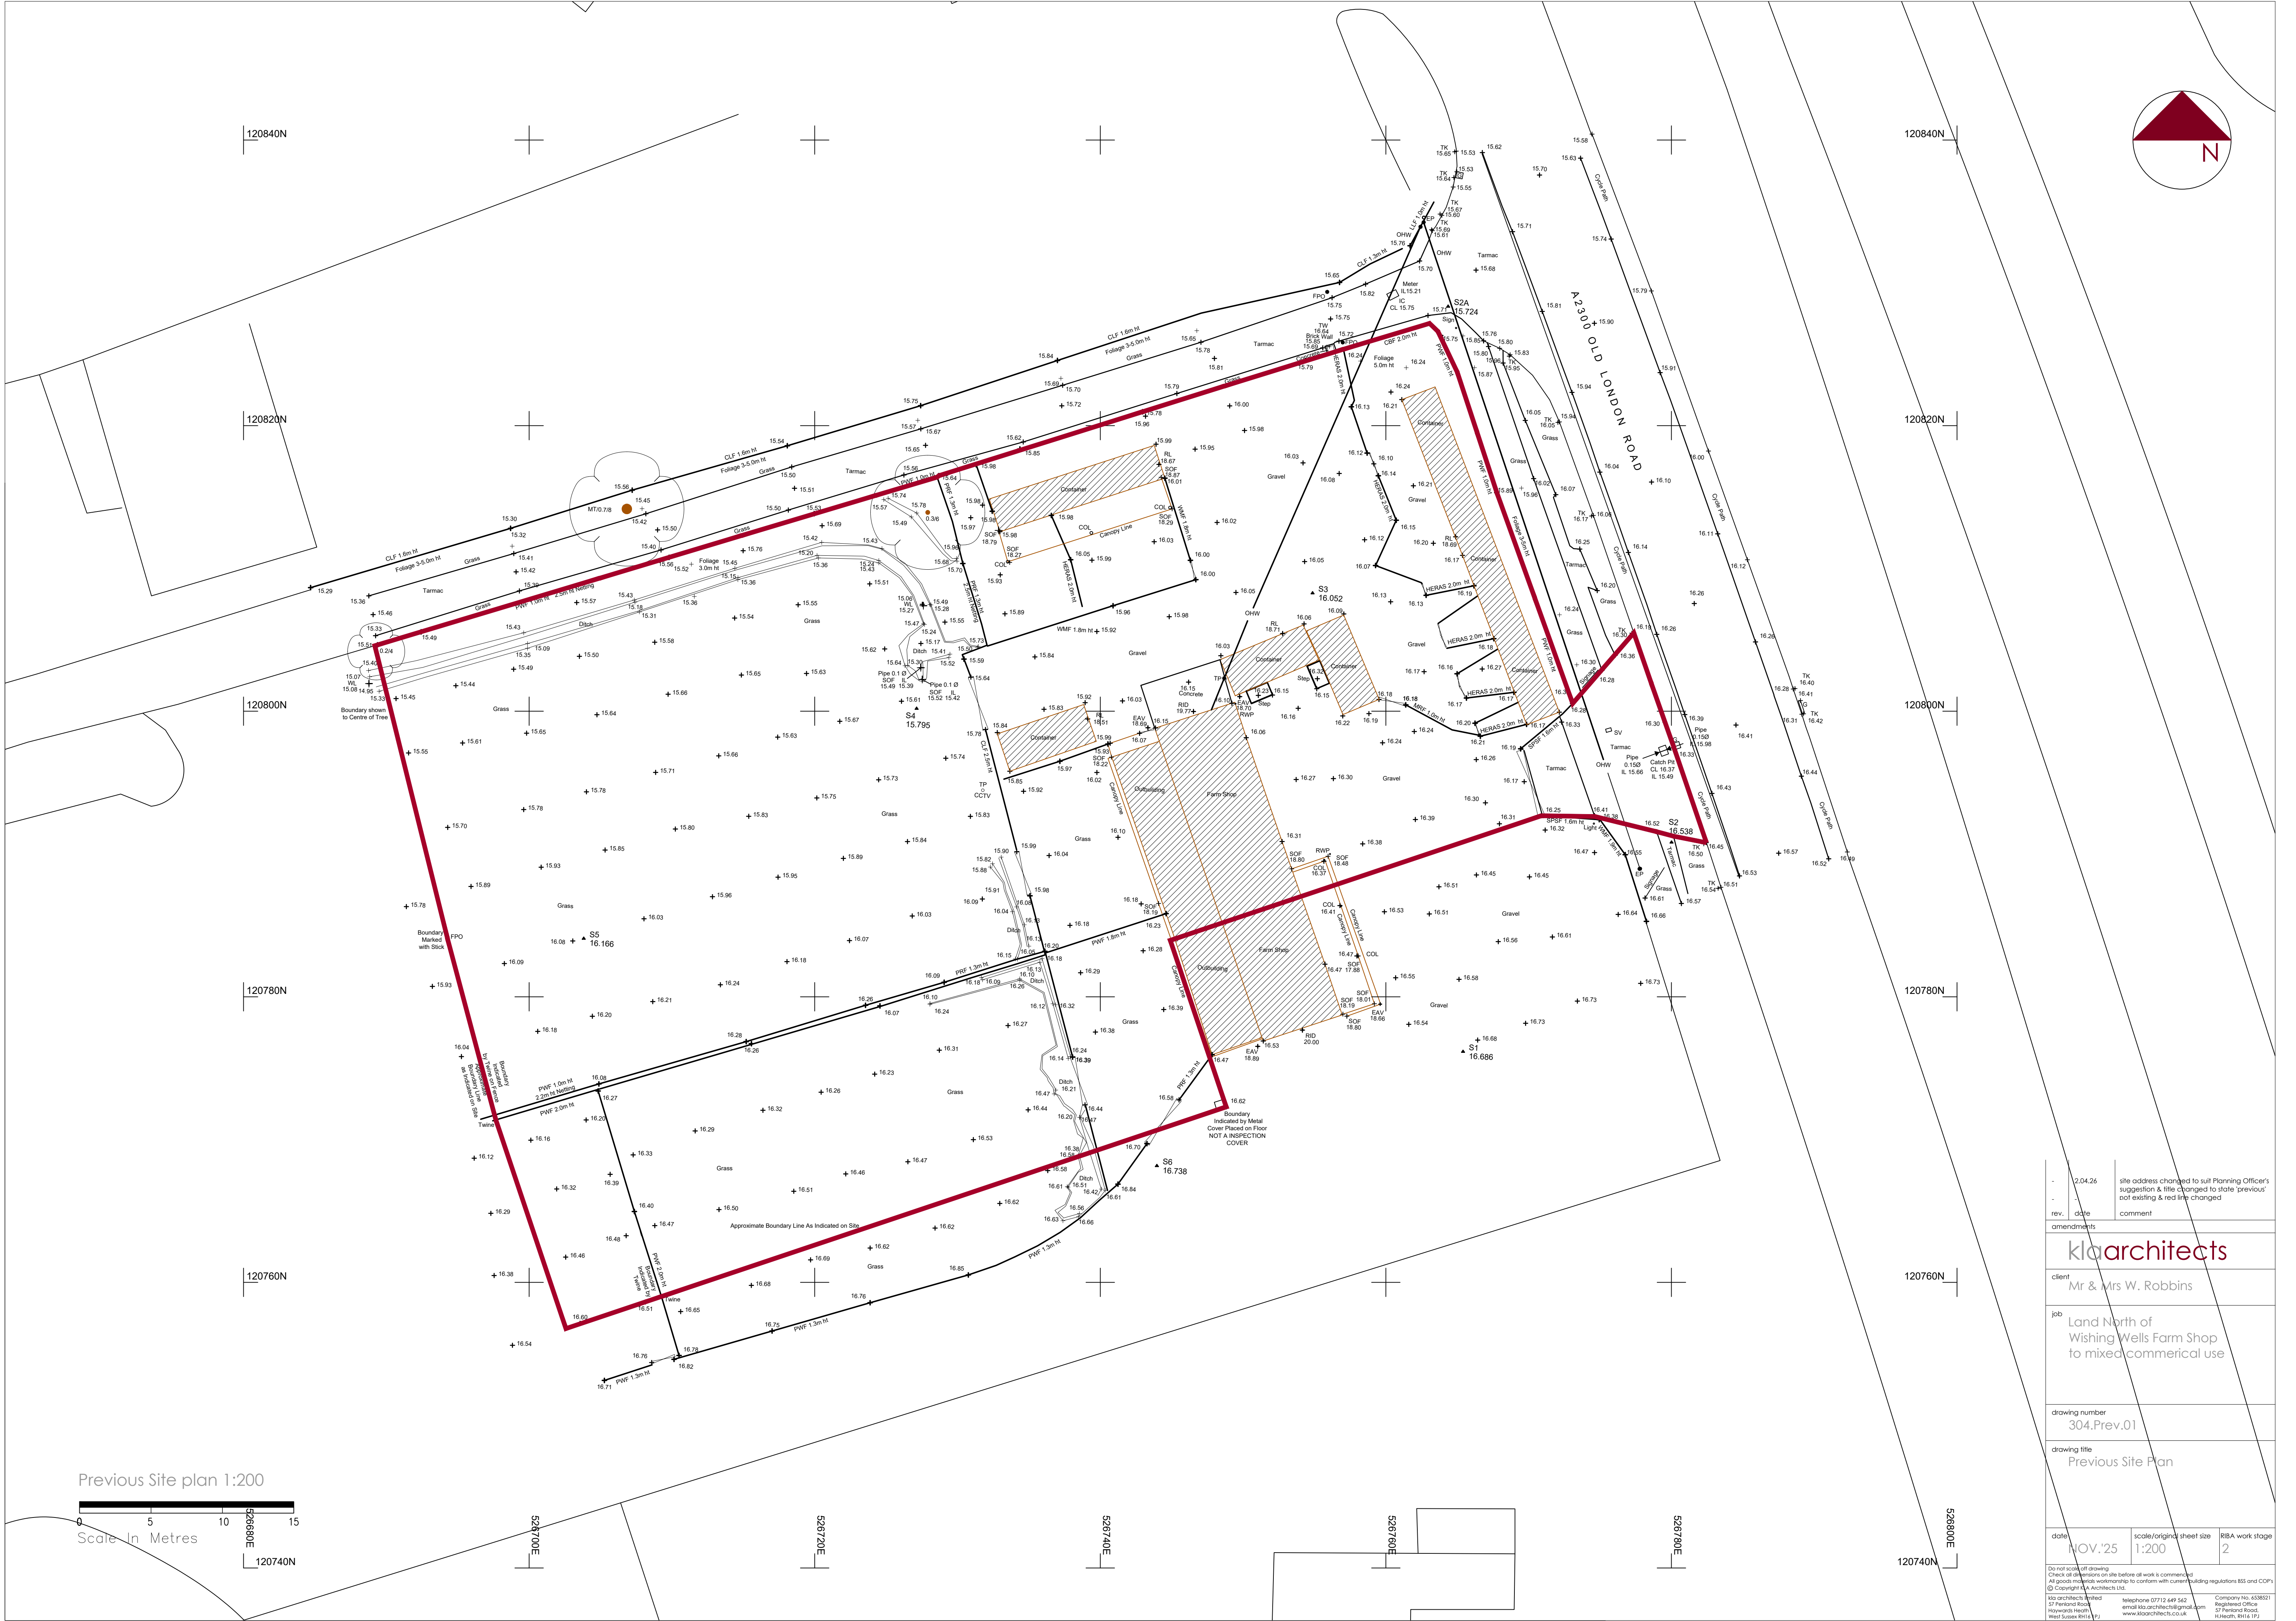

rev.	2.04.26	site address changed to suit Planning Officer's suggestion & site changed to state 'previous' not existing & red line changed
rev.		
amendments		
client	Mr & Mrs W. Robbins	
job	Land North of Wishing Wells Farm Shop to mixed commercial use	
drawing number	304.Prev.01	
drawing title	Previous Site Plan	
date	NOV '25	scale/original sheet size 1:200
		IBA work stage 2
Do not scale off drawing. Check all dimensions on site before work is commenced. All good material workmanship to conform with current building regulations BS5 and COP4. © Copyright K&A Architects Ltd.		
K&A architects limited, 57 Penland Road, Howards Heath, West Sussex RH16 1PZ. Telephone 07712 449 542, email k&a.architects@gmail.com, www.k&aarchitects.co.uk. Registered Office: 57 Penland Road, Howards Heath, West Sussex RH16 1PZ.		