




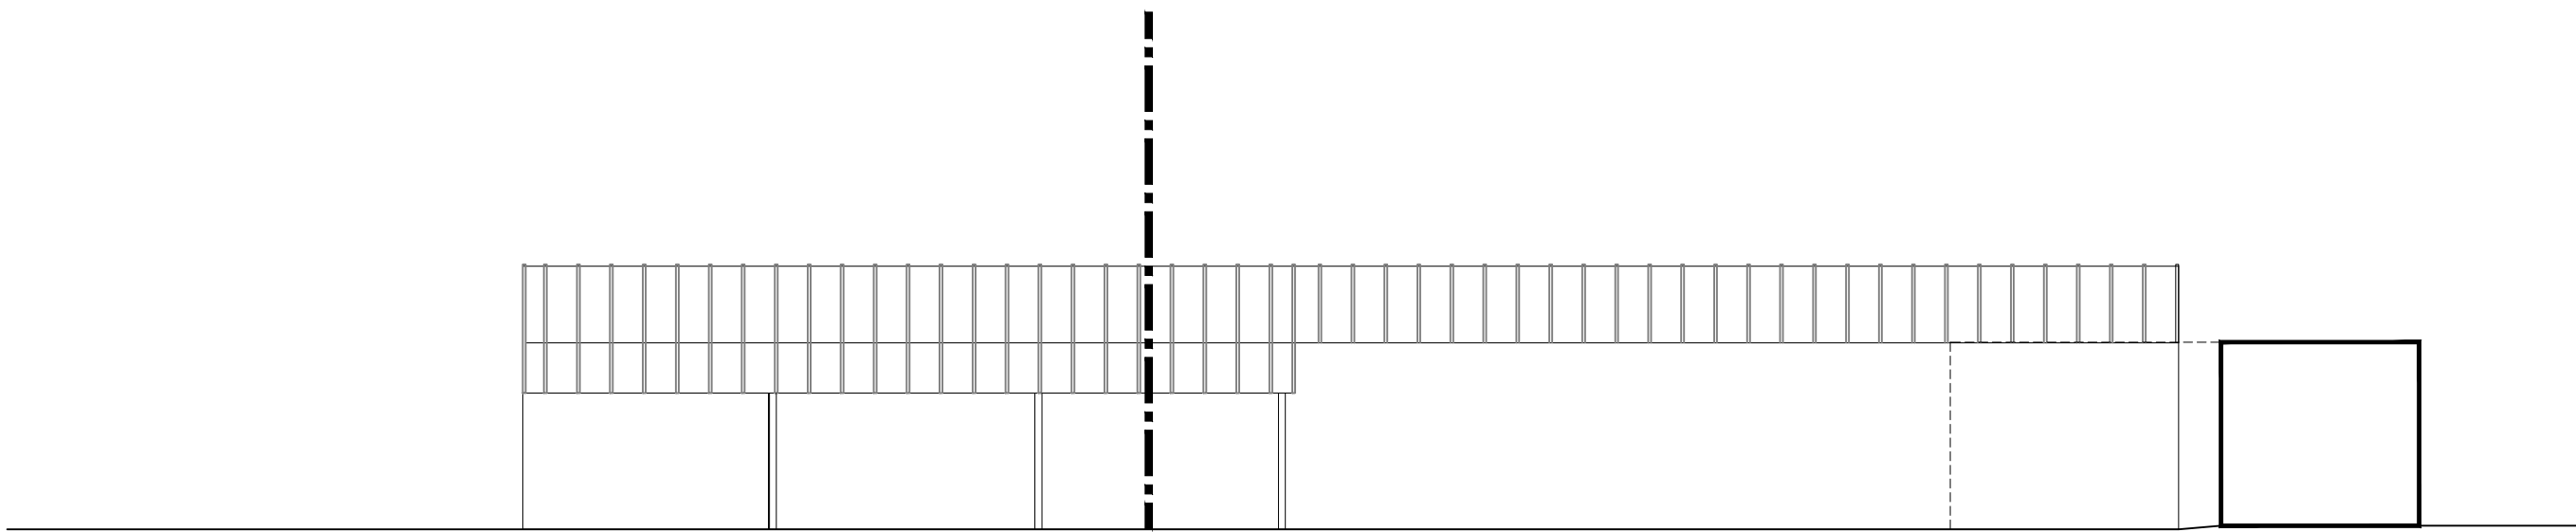


East Elevation 1:100

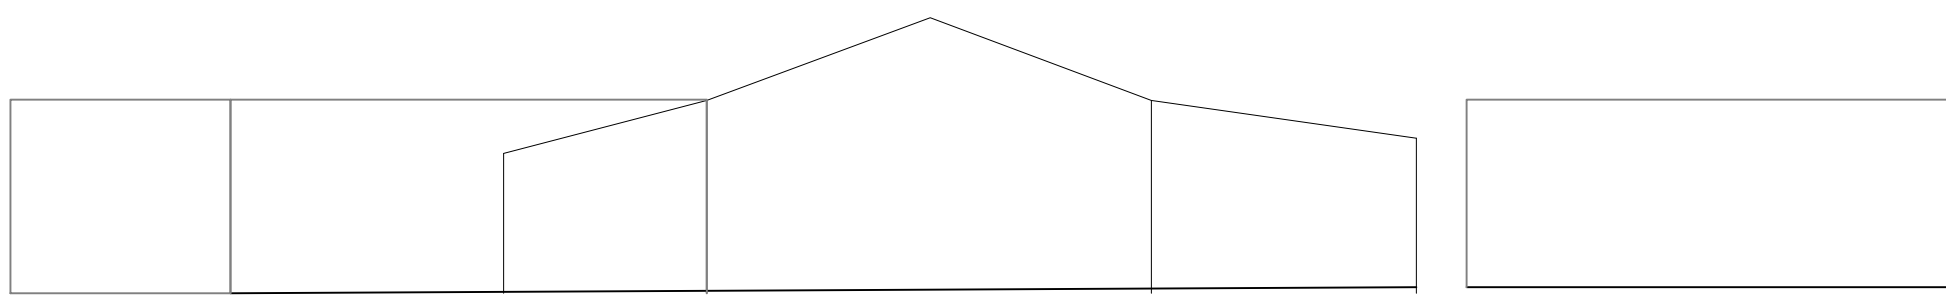

North Elevation 1:100

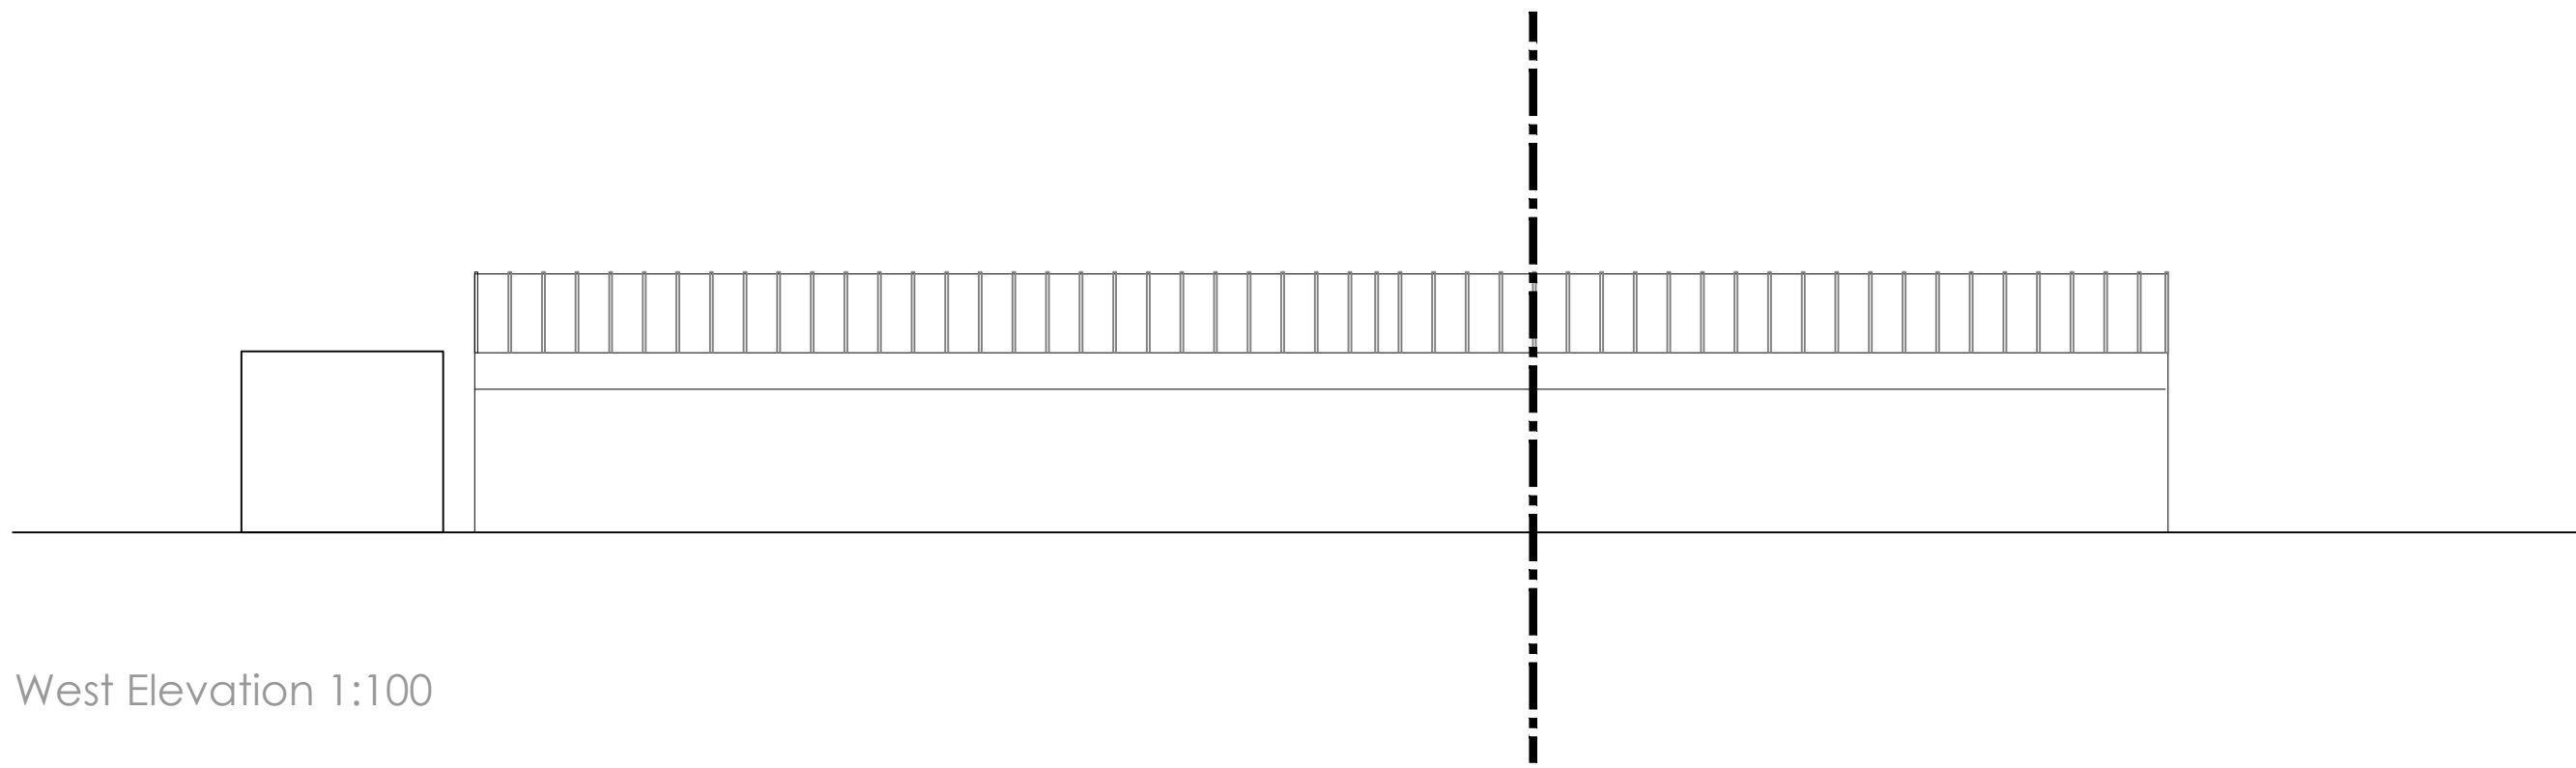

West Elevation 1:100

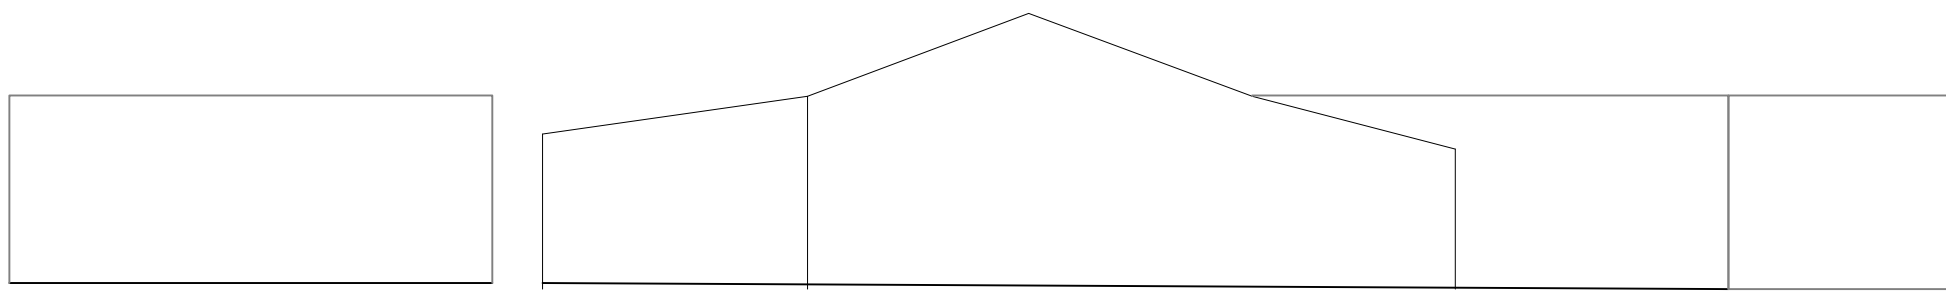


South Elevation 1:100



Roof Plan 1:100

Scale In Metres

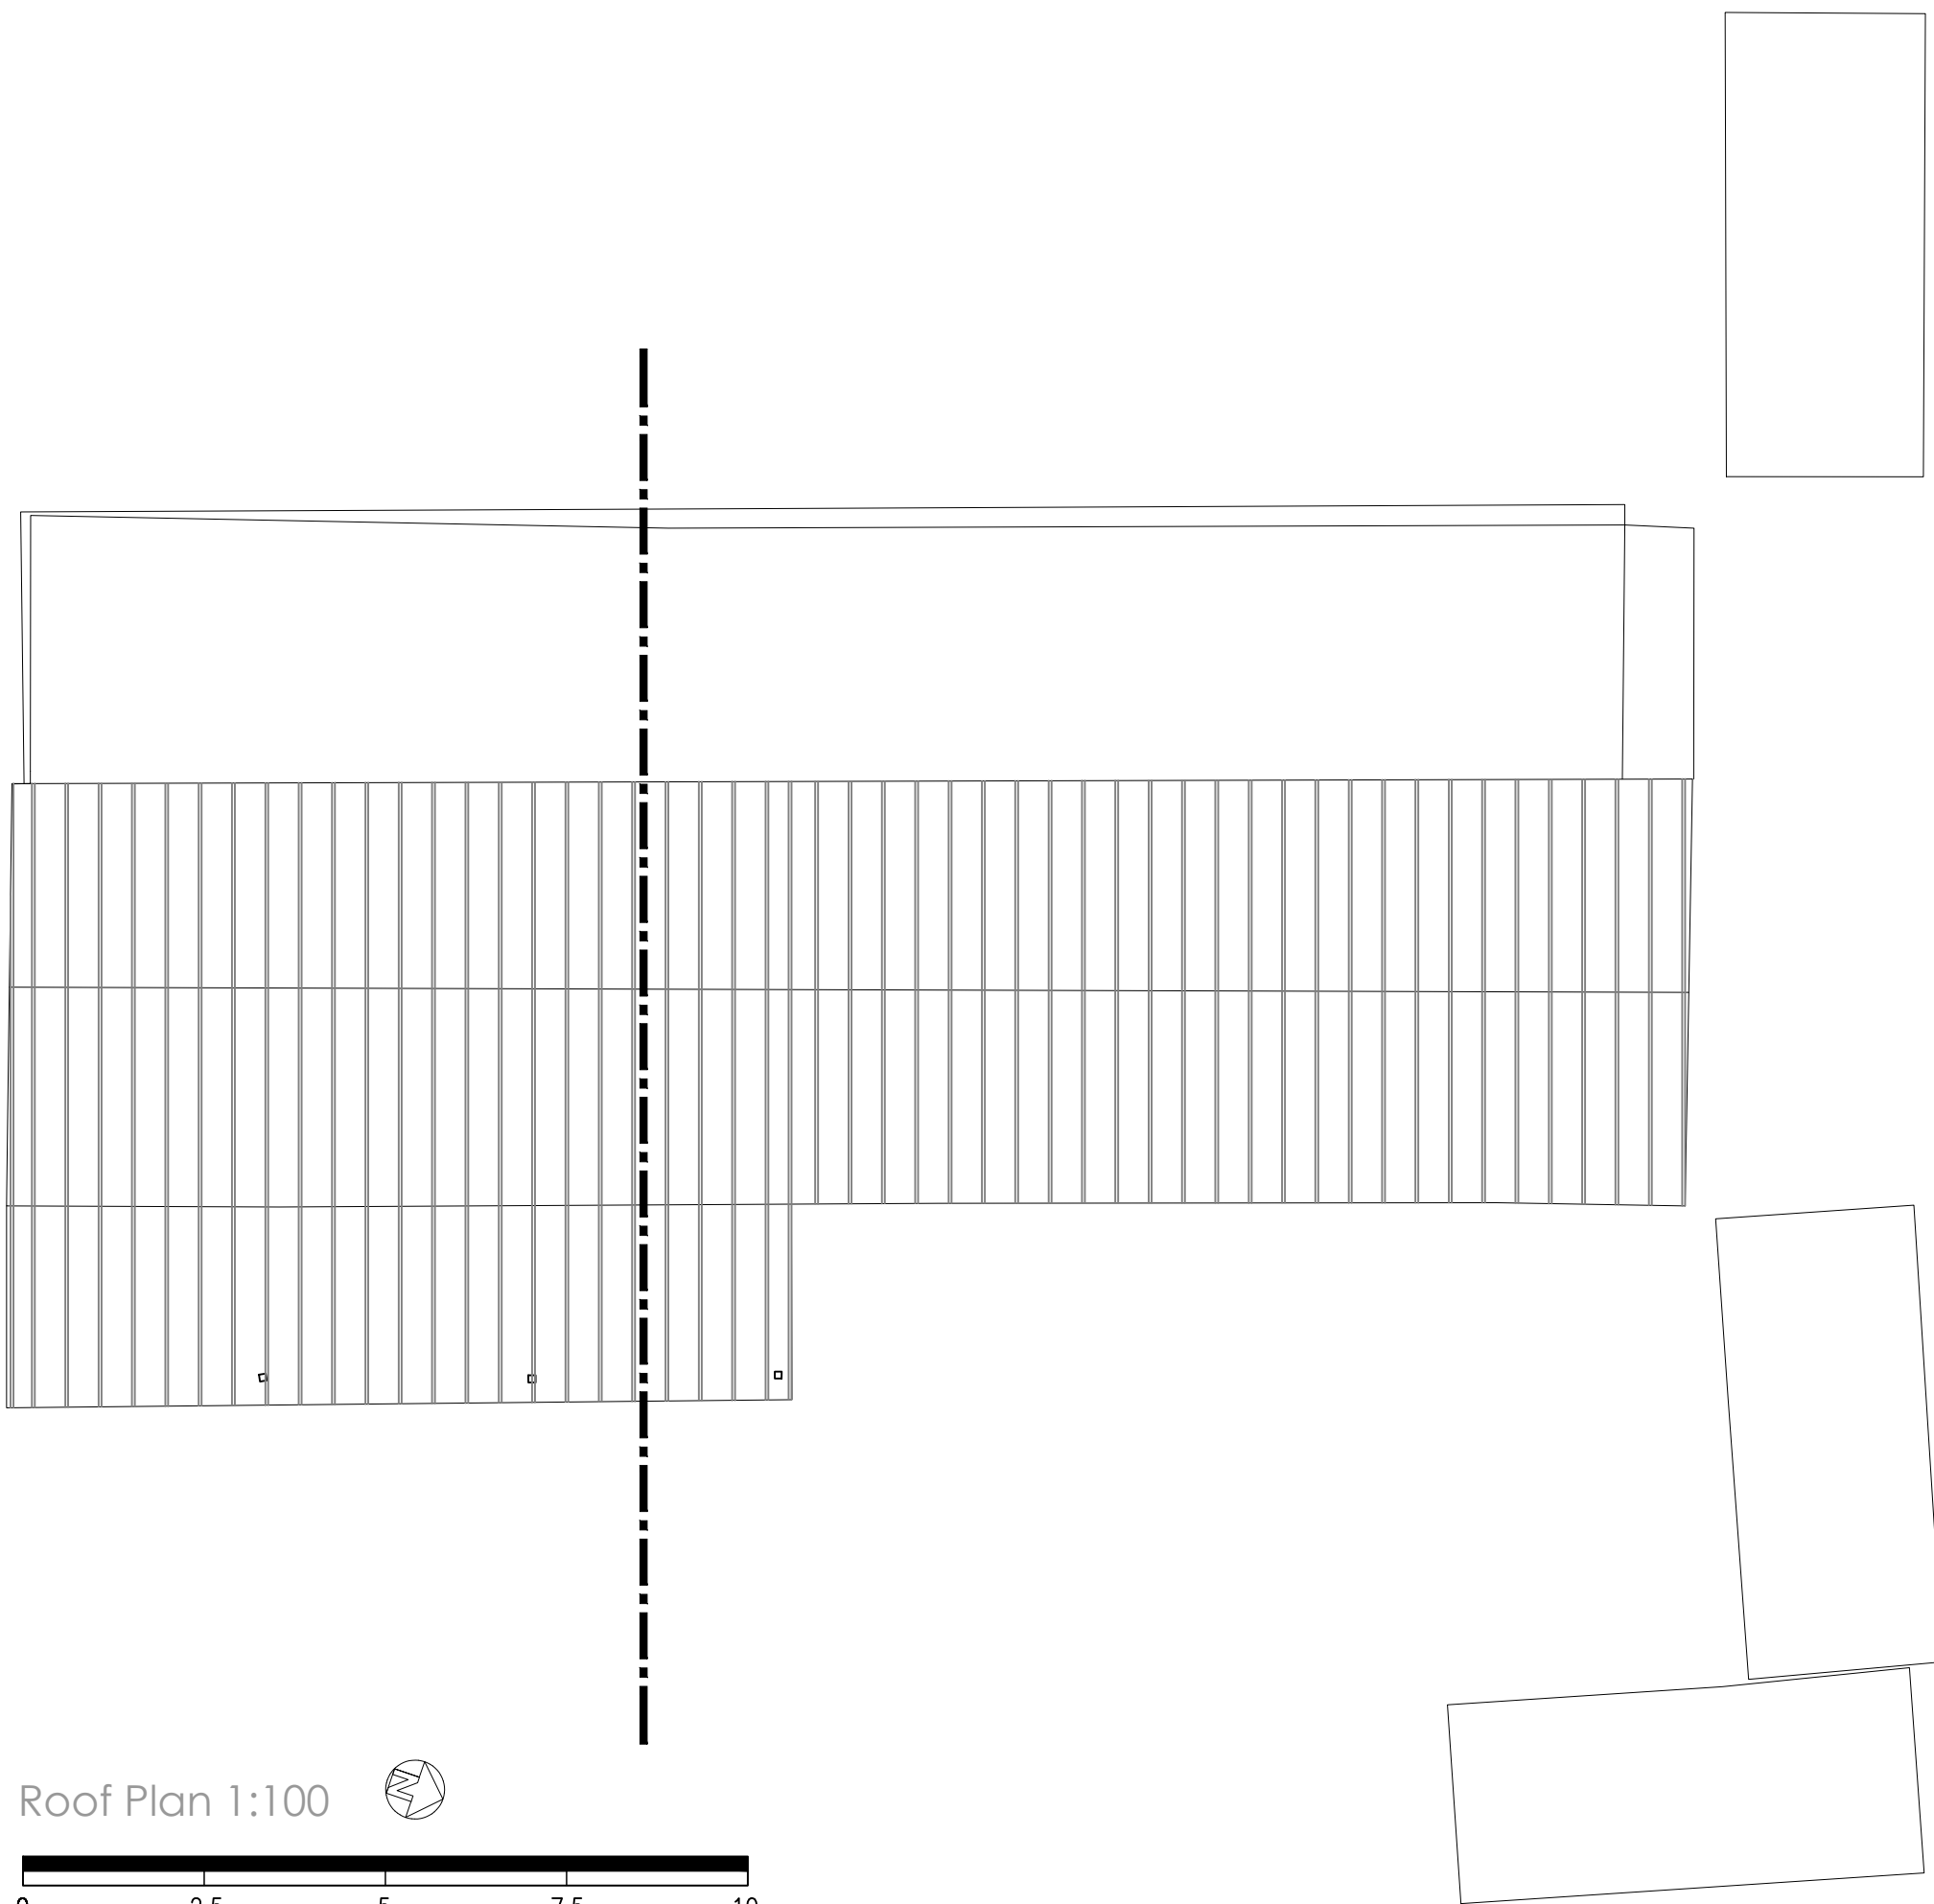

Roof Plan 1:100

Scale In Metres

rev.	date	comment
amendments		
klaarchitects		
client		
Mr & Mrs W. Robbins		
job		
Land North of Wishing Wells Farm Shop to mixed commerical use		
drawing number		
304.Prev.02		
drawing title		
Previous Farm shop structure plans and elevations		
date	scale/original sheet size	RIBA work stage
Jan.'26	1:100	3
Do not scale off drawing. Check all dimensions on site before all work is commenced. All goods materials workmanship to conform with current building regulations BS and CDM's. © Copyright KLA Architects Ltd.		
k/a architects limited 27 Fenland Road Hoywards Heath West Sussex BN16 1PJ		
telephone 07712 649 562 email k/a.architects@gmail.com www.klaarchitect.co.uk		
Company No. 638521 Registered Office 27 Fenland Road, Hoywards Heath, BN16 1PJ		