



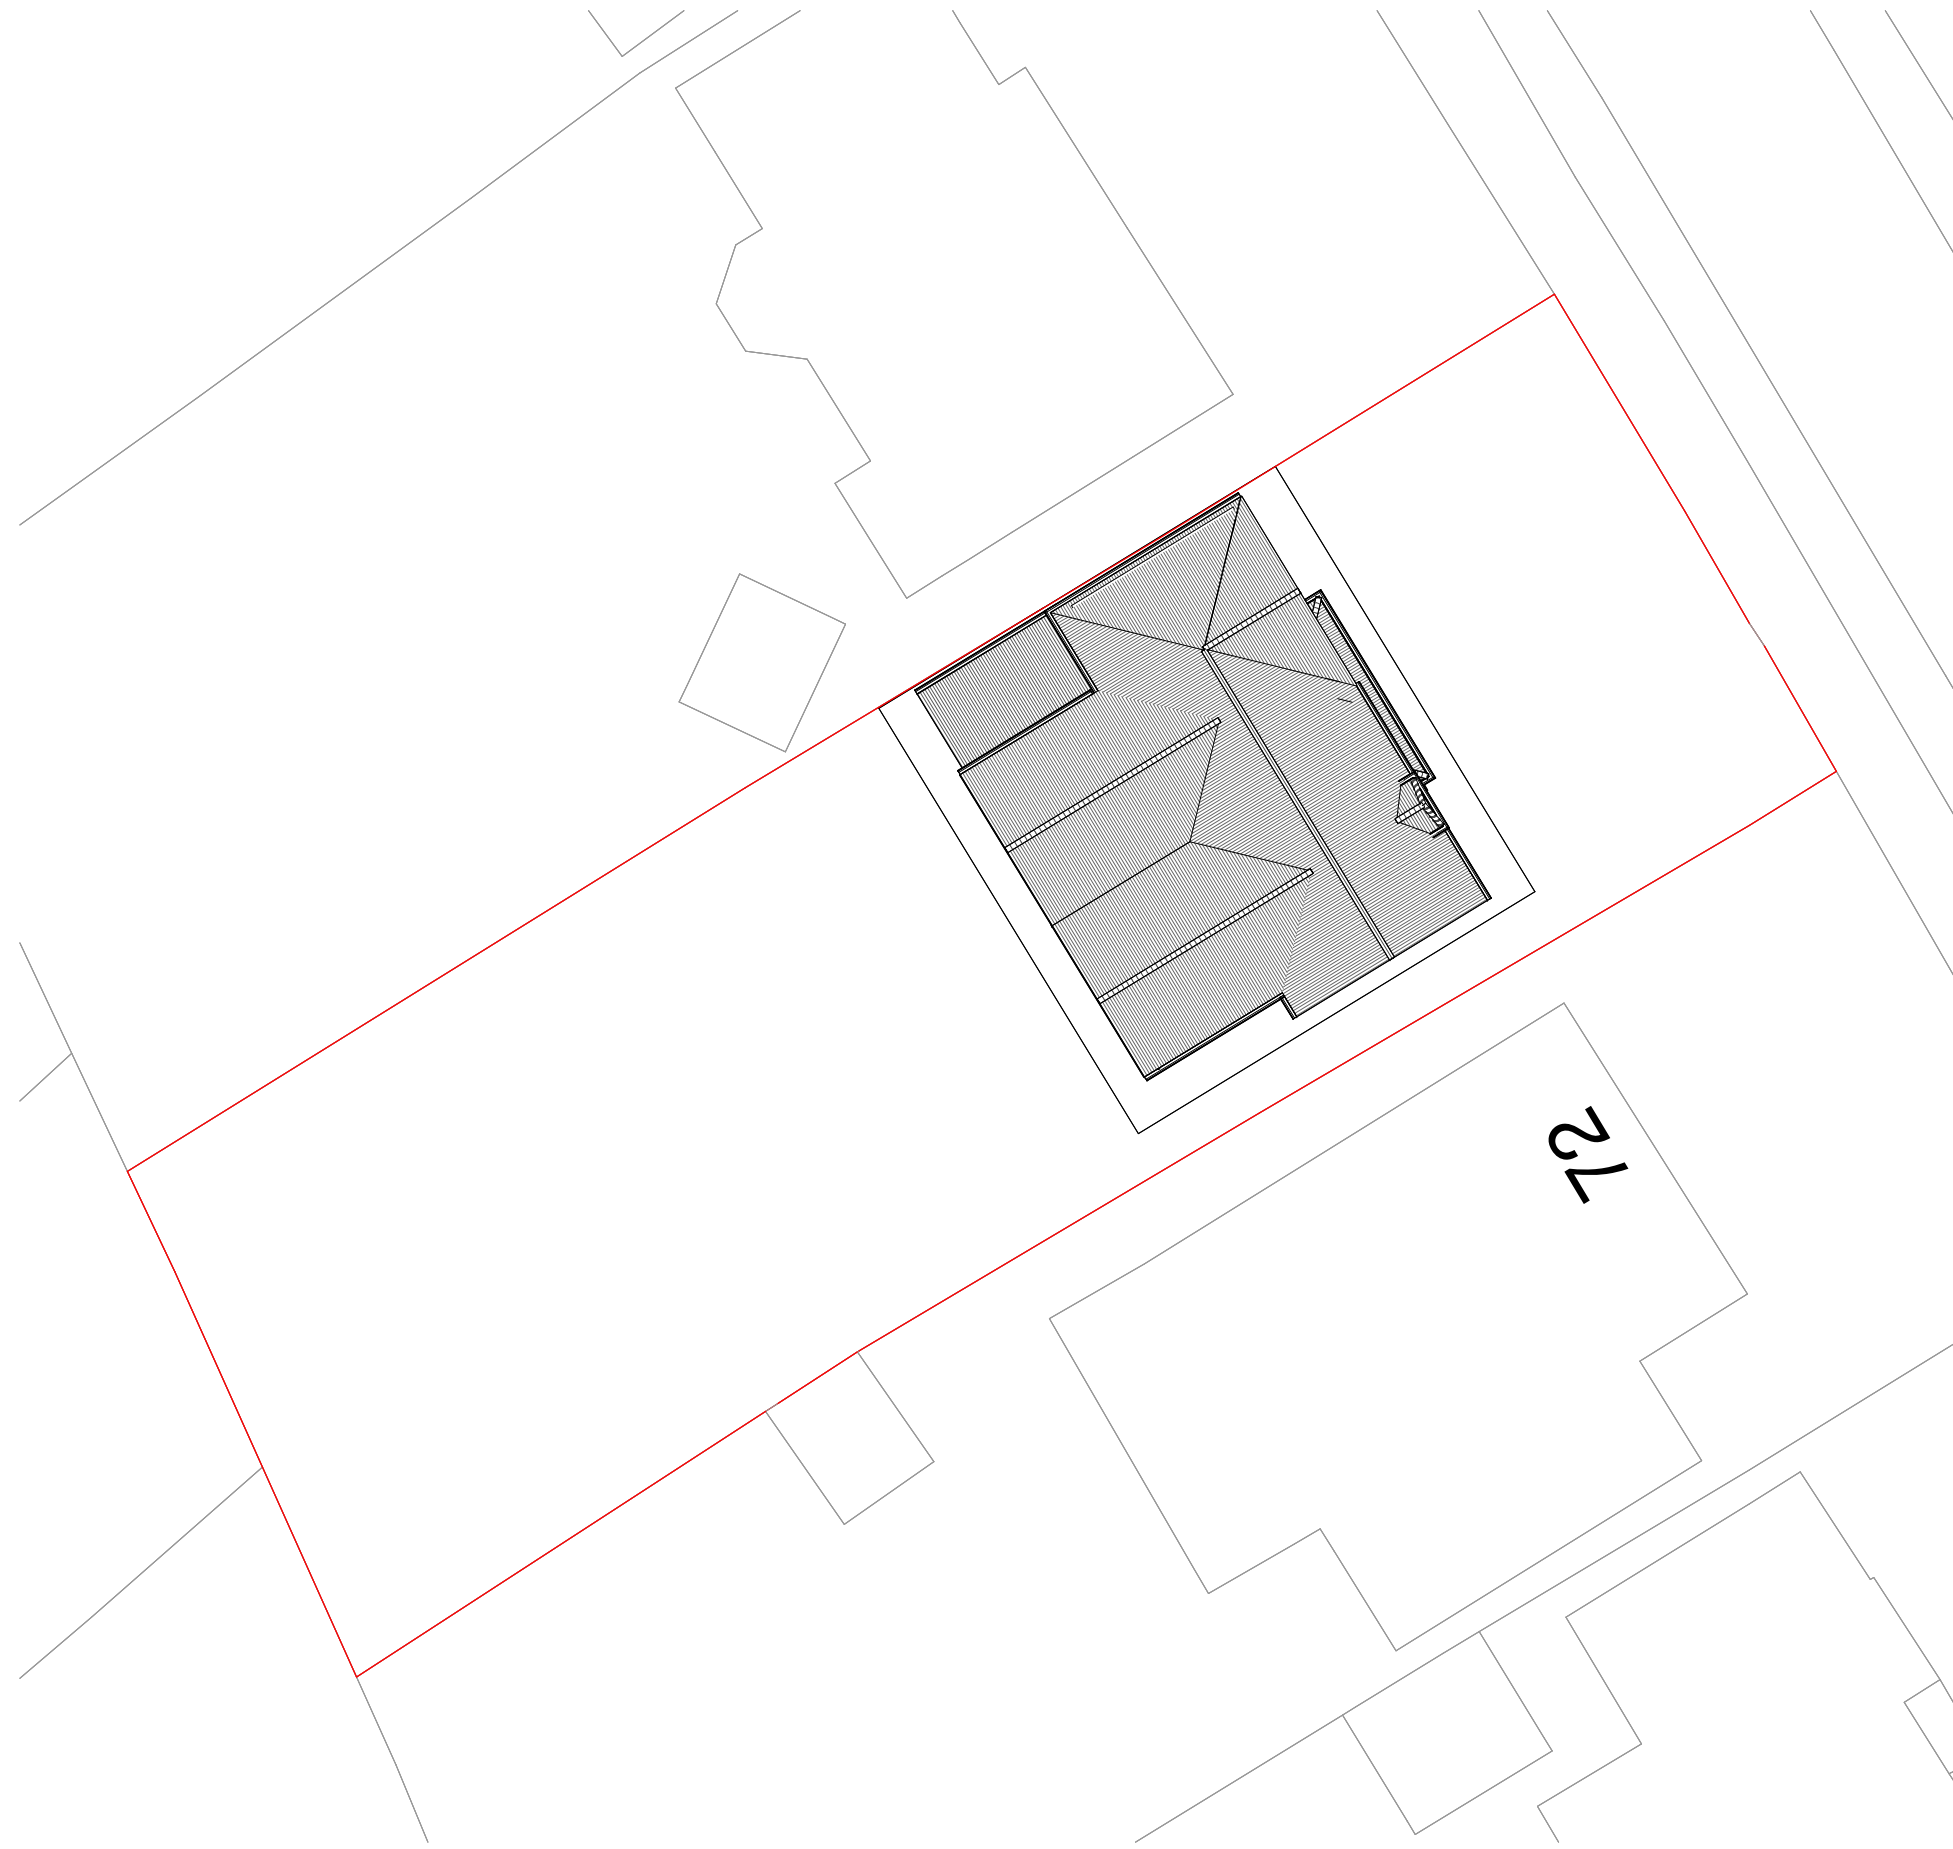

1 Location Plan
1 : 1250

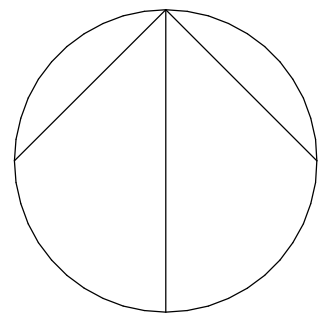

2 Site Plan
1 : 200
0 5 m 20 m

D	Revision 4	LDV	LDV	09/07/25
C	Revision 3	LDV	LDV	03/04/25
B	Revision 2	LDV	LDV	27/03/25
A	Revision 1	LDV	LDV	21/03/25
rev	description	drawn	checked	date
revisions				

status: PRELIMINARY
This drawing is protected under The Copyright, Designs and Patents Act 1988.
This drawing is produced for PLANNING PURPOSES ONLY and is not to be used for construction.

LDV Architecture
39 PLOVERS ROAD
HORSHAM, WEST SUSSEX
RH13 5PD
TELEPHONE + 44 (0)1403 541 586
EMAIL INFO@LDVARCHITECTURE.CO.UK

client:	Mr HASSAN		
project:	70 HALSFORD PARK ROAD		
title:	LOCATION AND SITE PLANS		
scale:	As indicated @ A1		
date:	21/03/25		
drawn:	LDV		
checked:	LDV		
job no:	drawing no:	revision:	
P2508	(01)-001	D	