




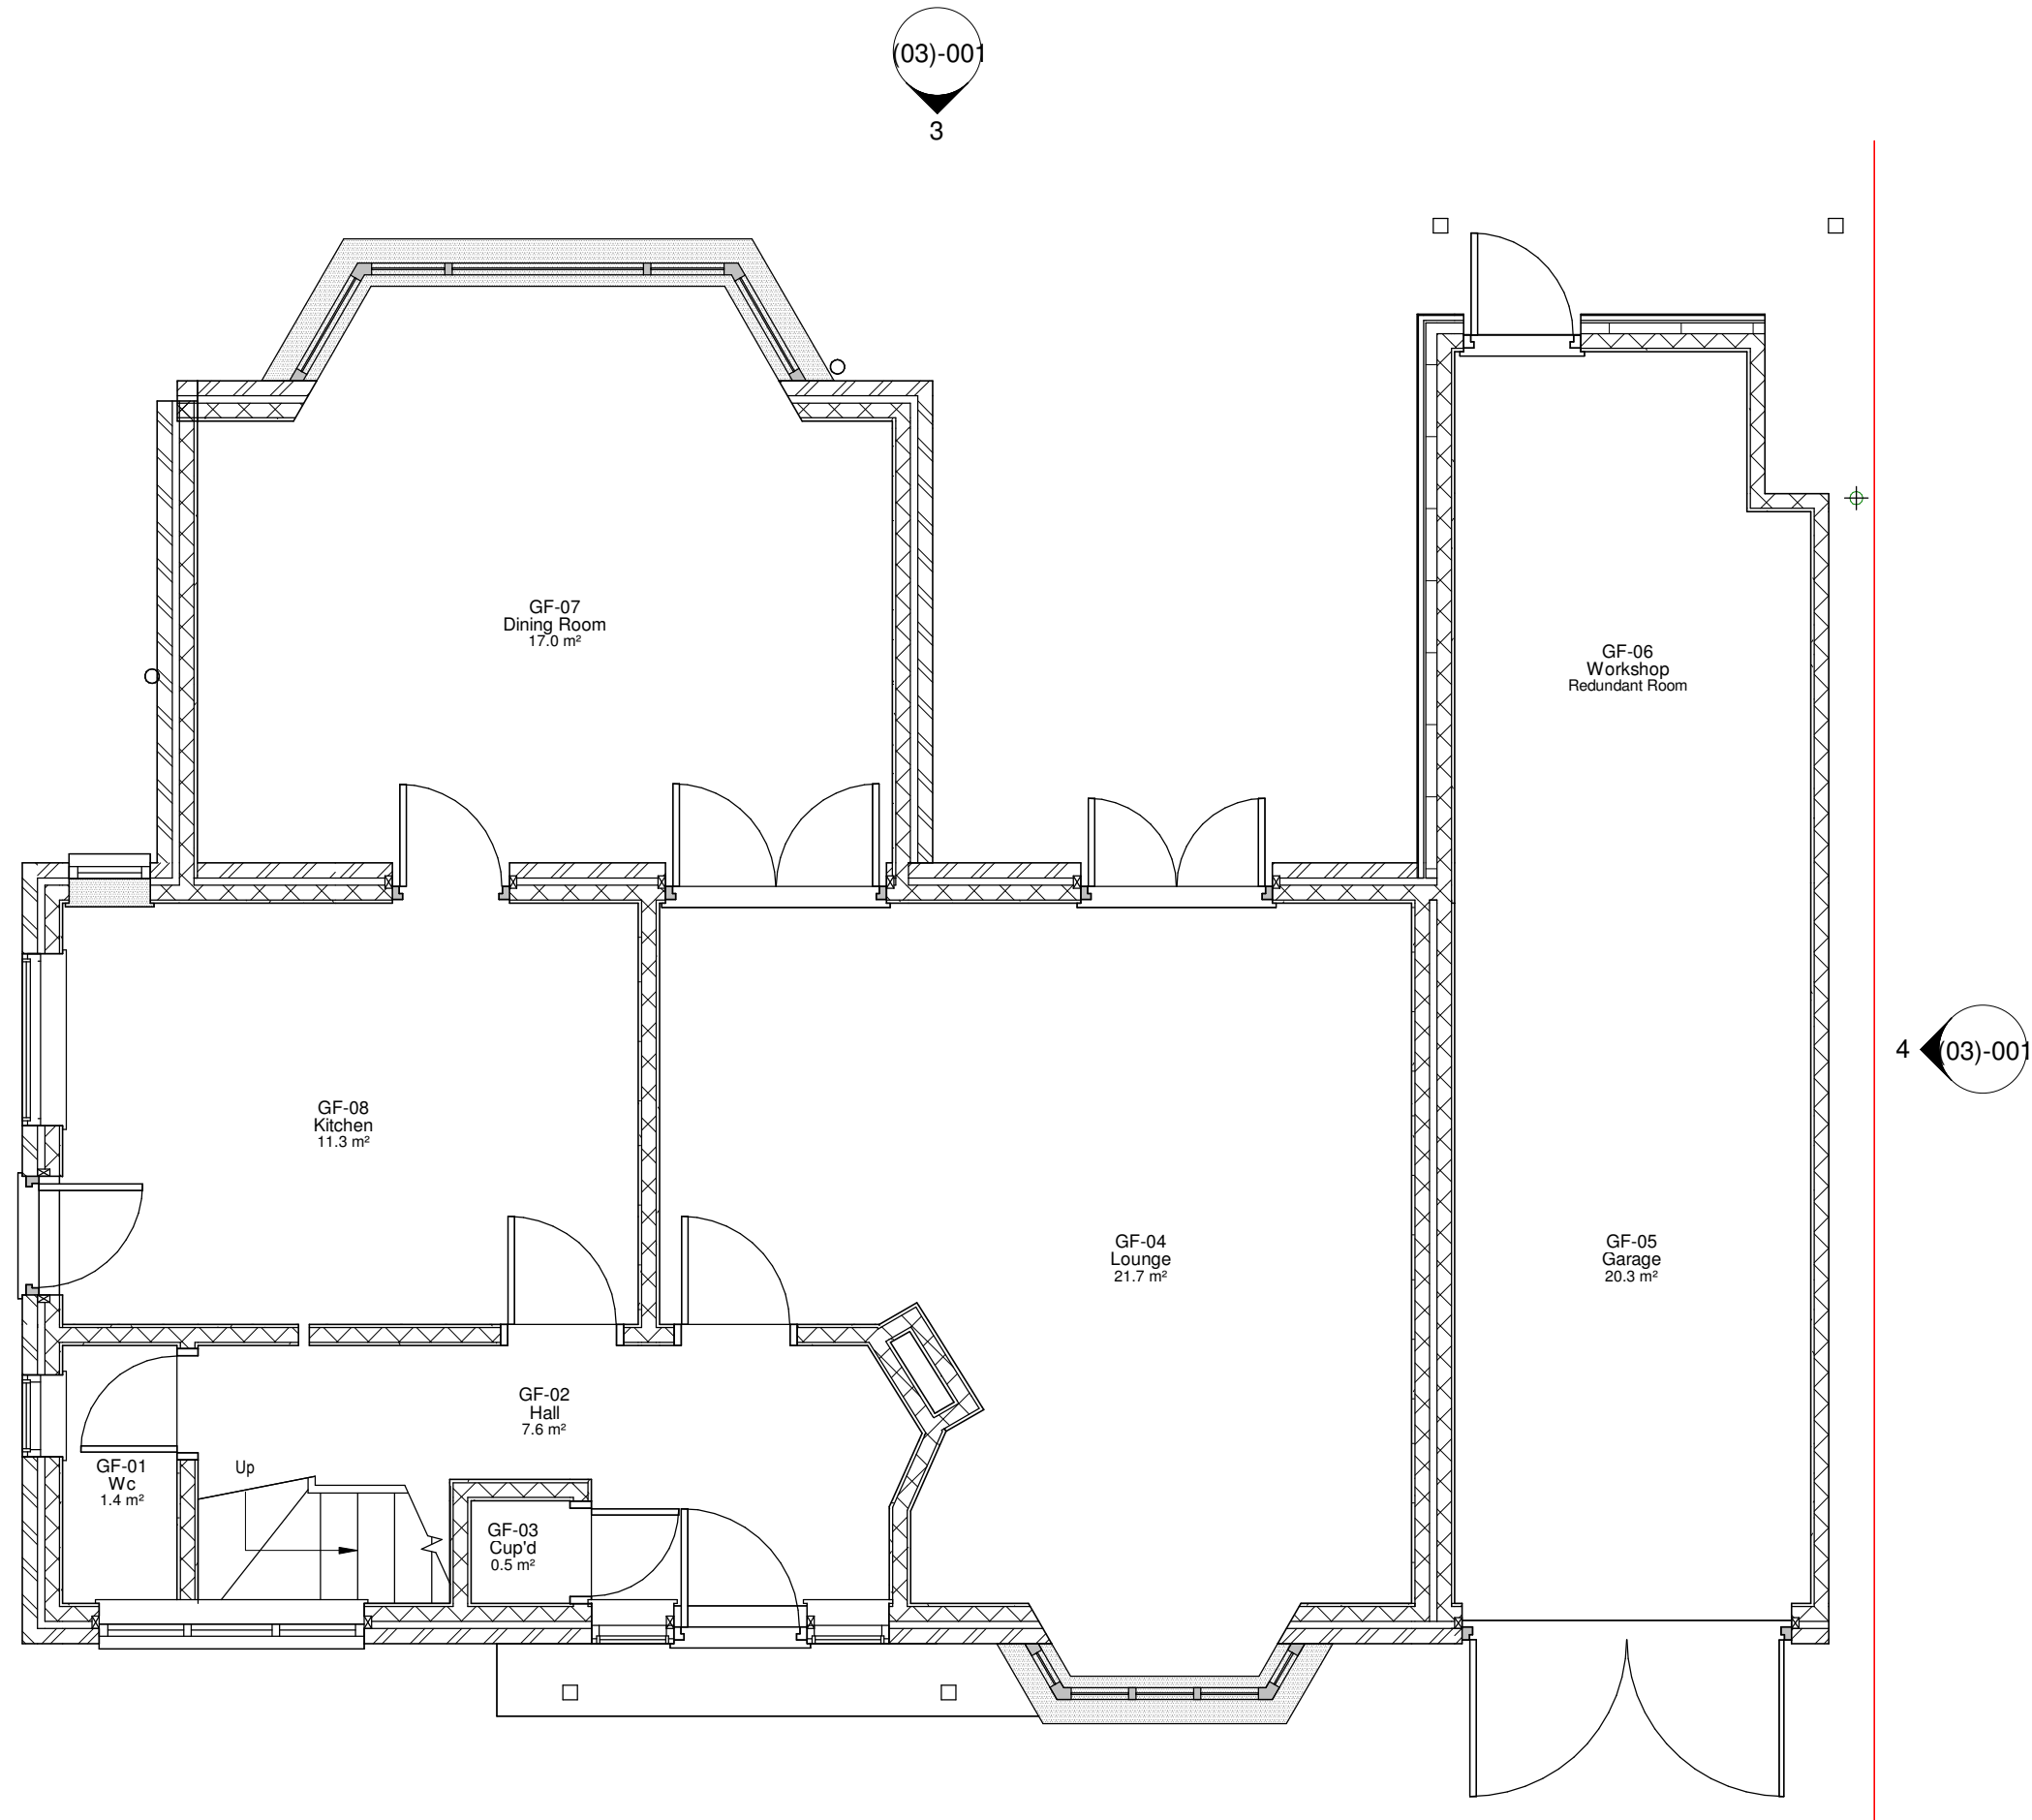


1 Ground Floor - Existing Plan
1 : 50

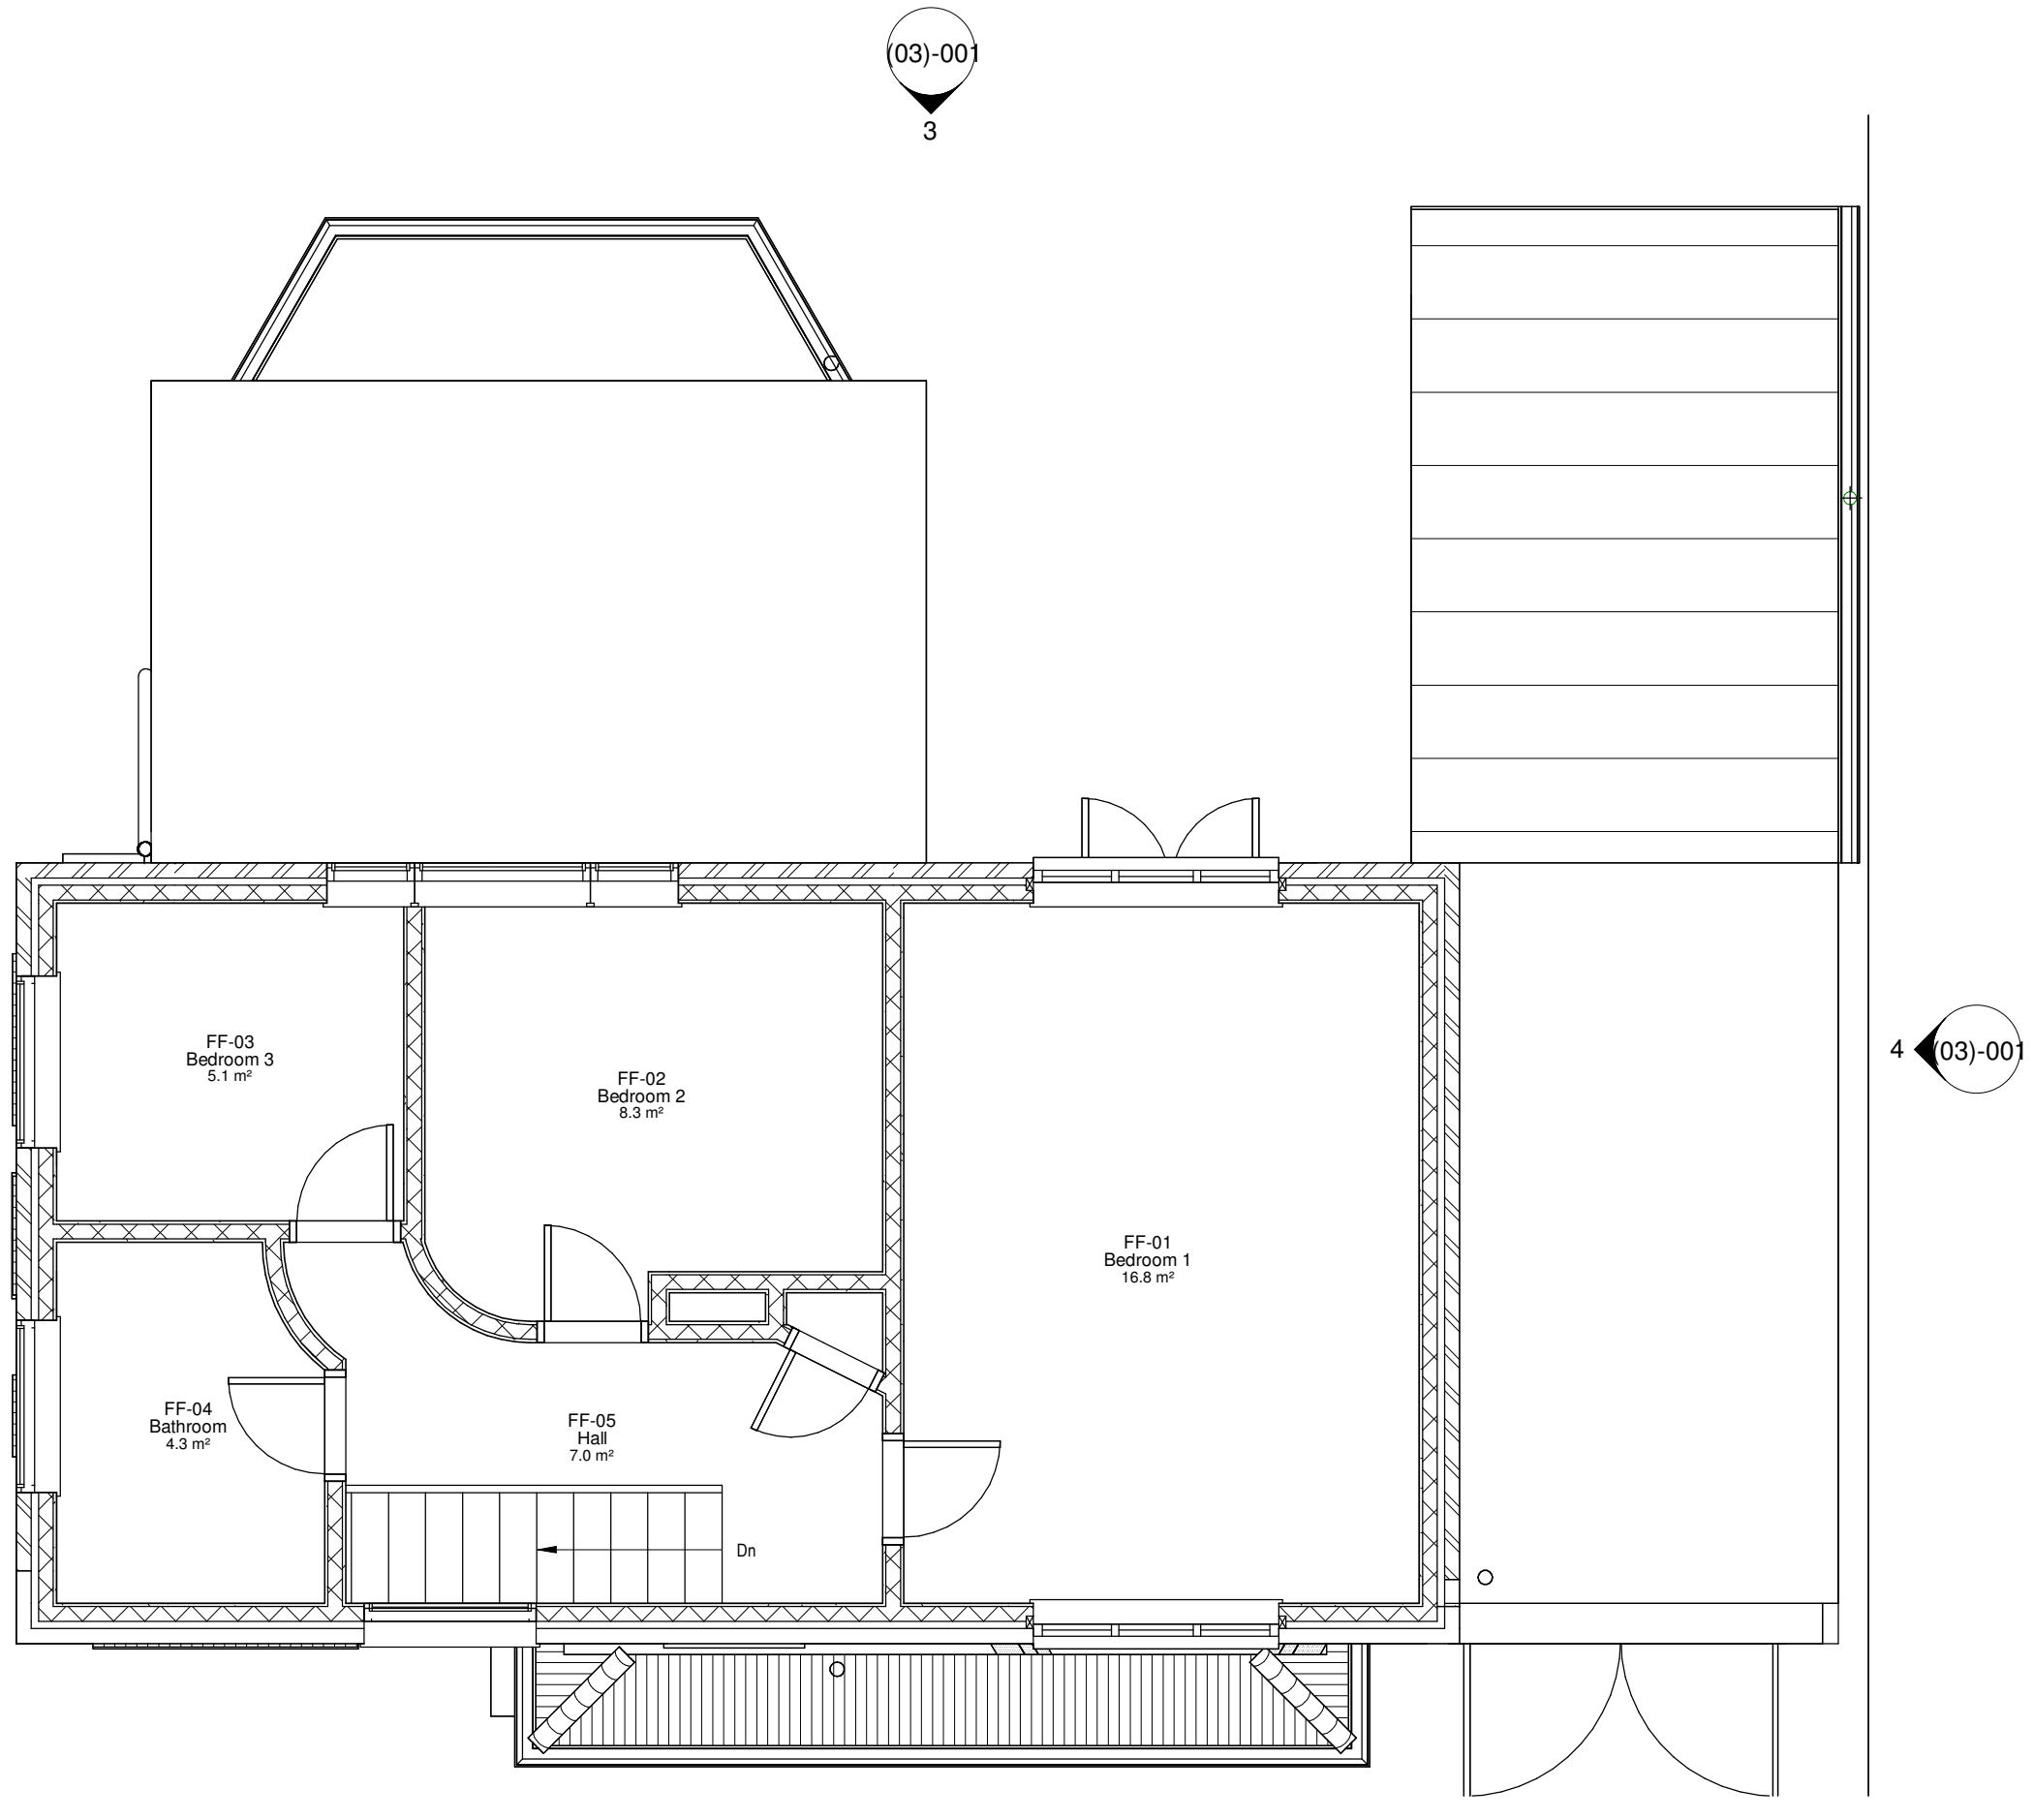

2 First Floor - Existing Plan
1 : 50

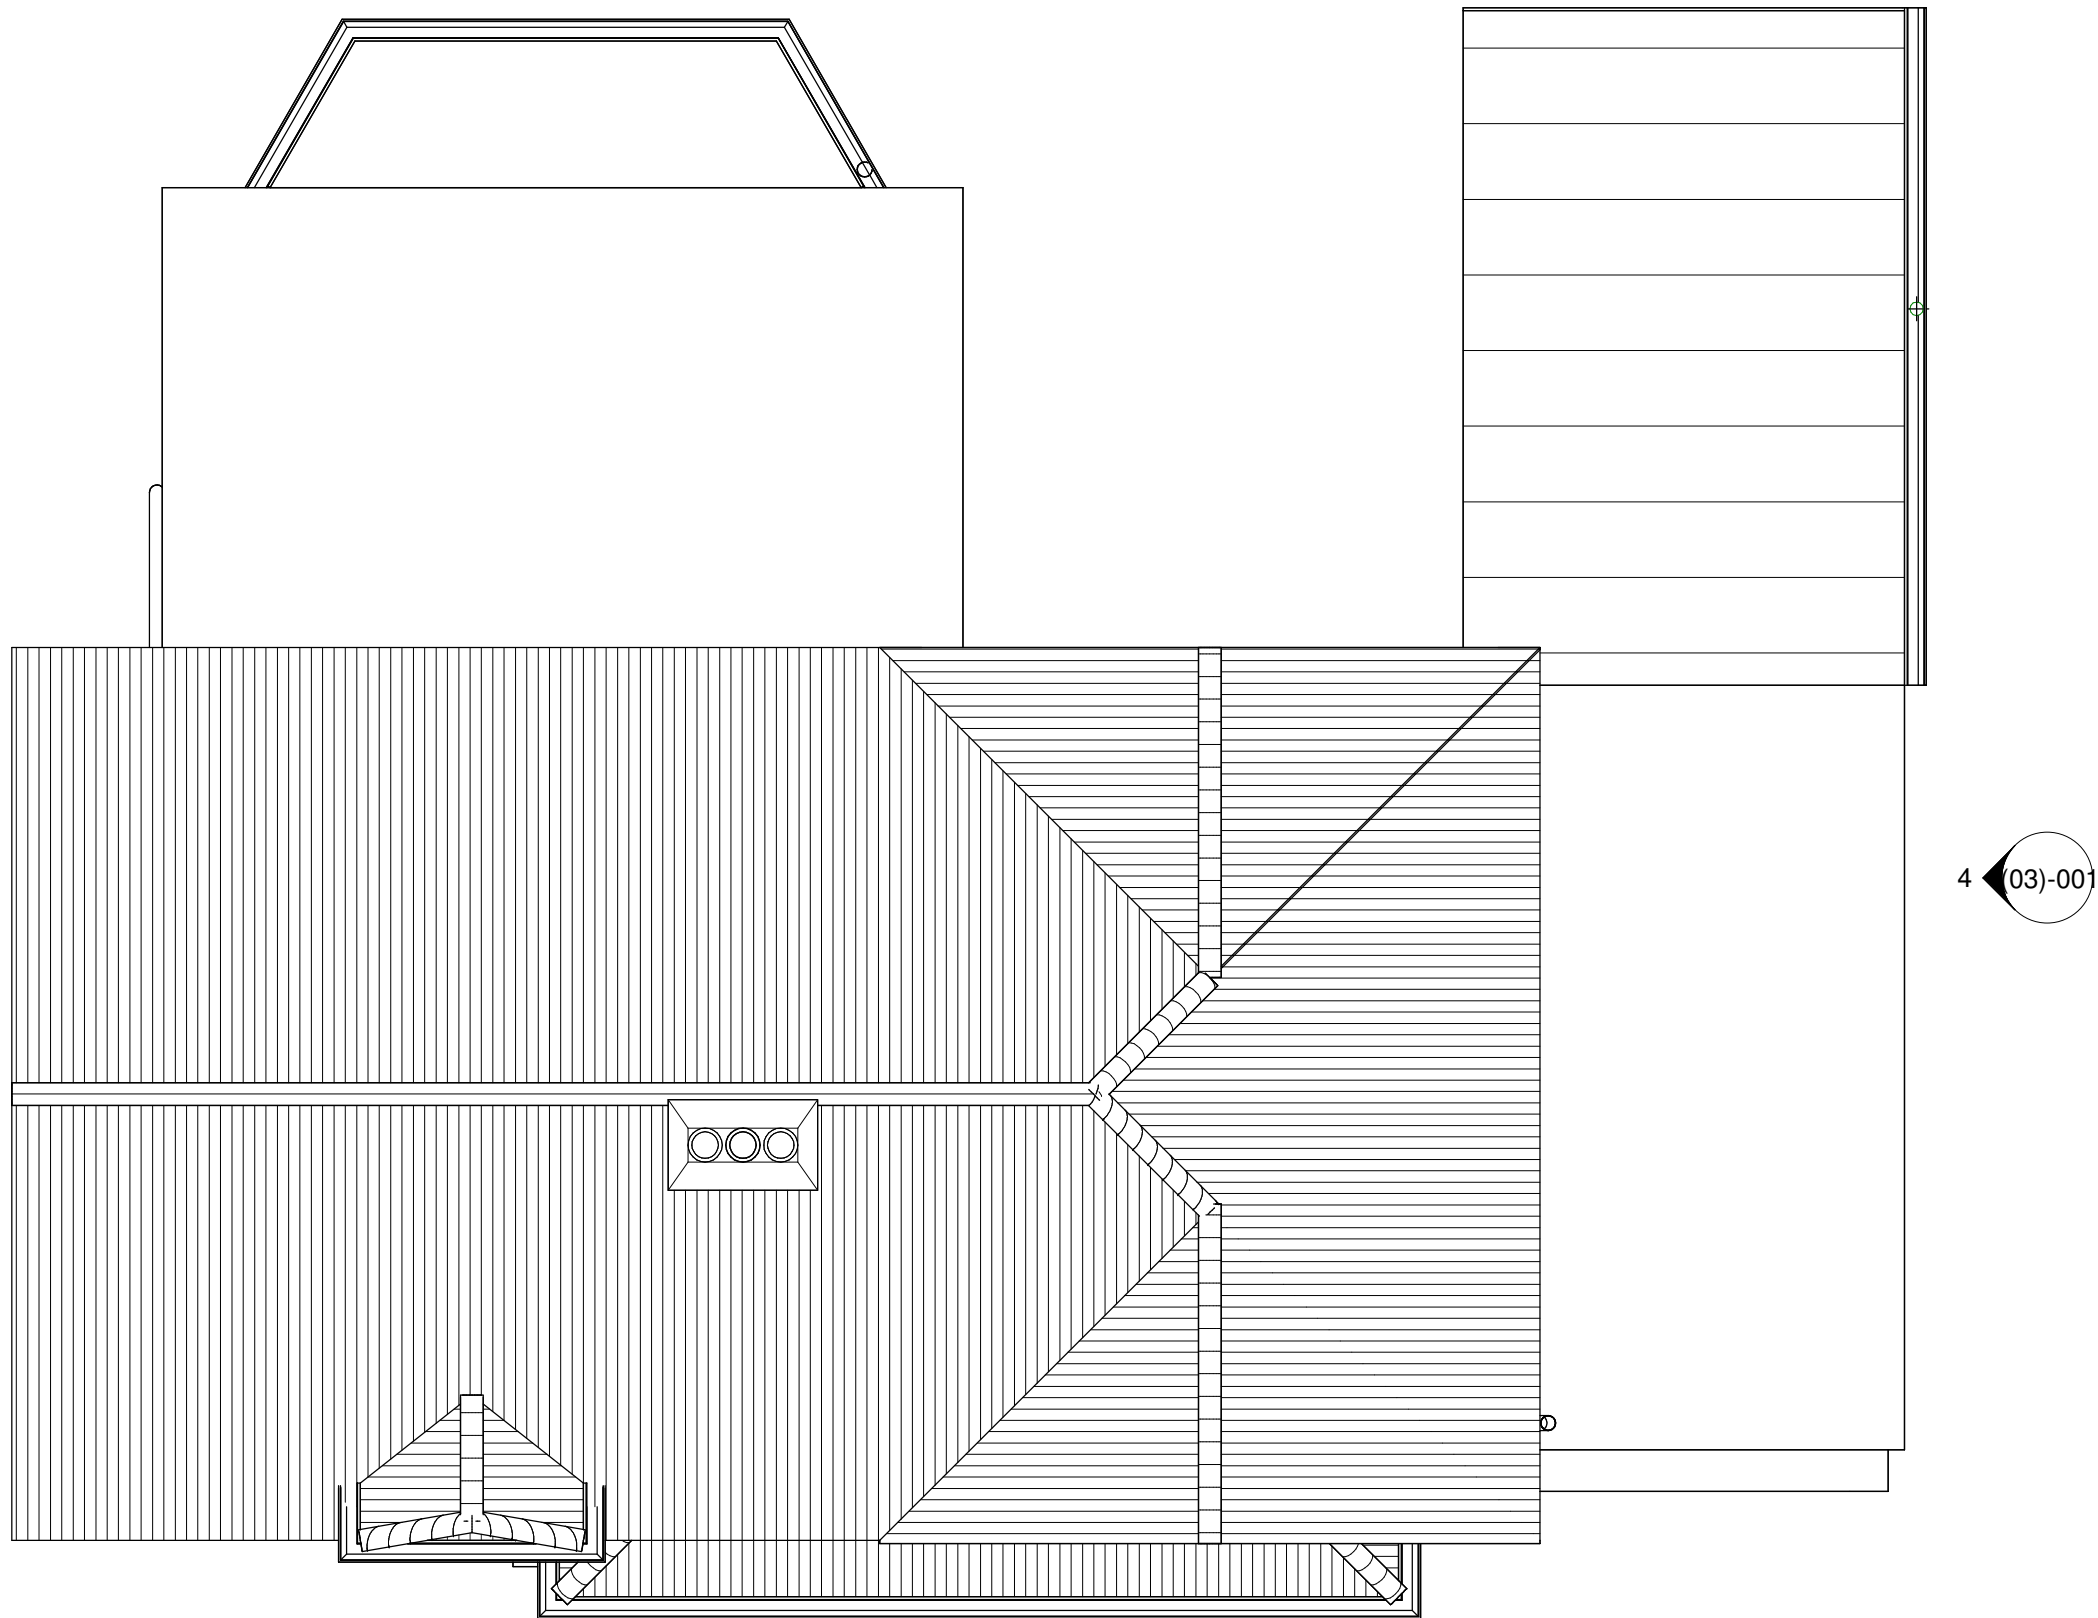

3 Roof Plan - Existing
1 : 50

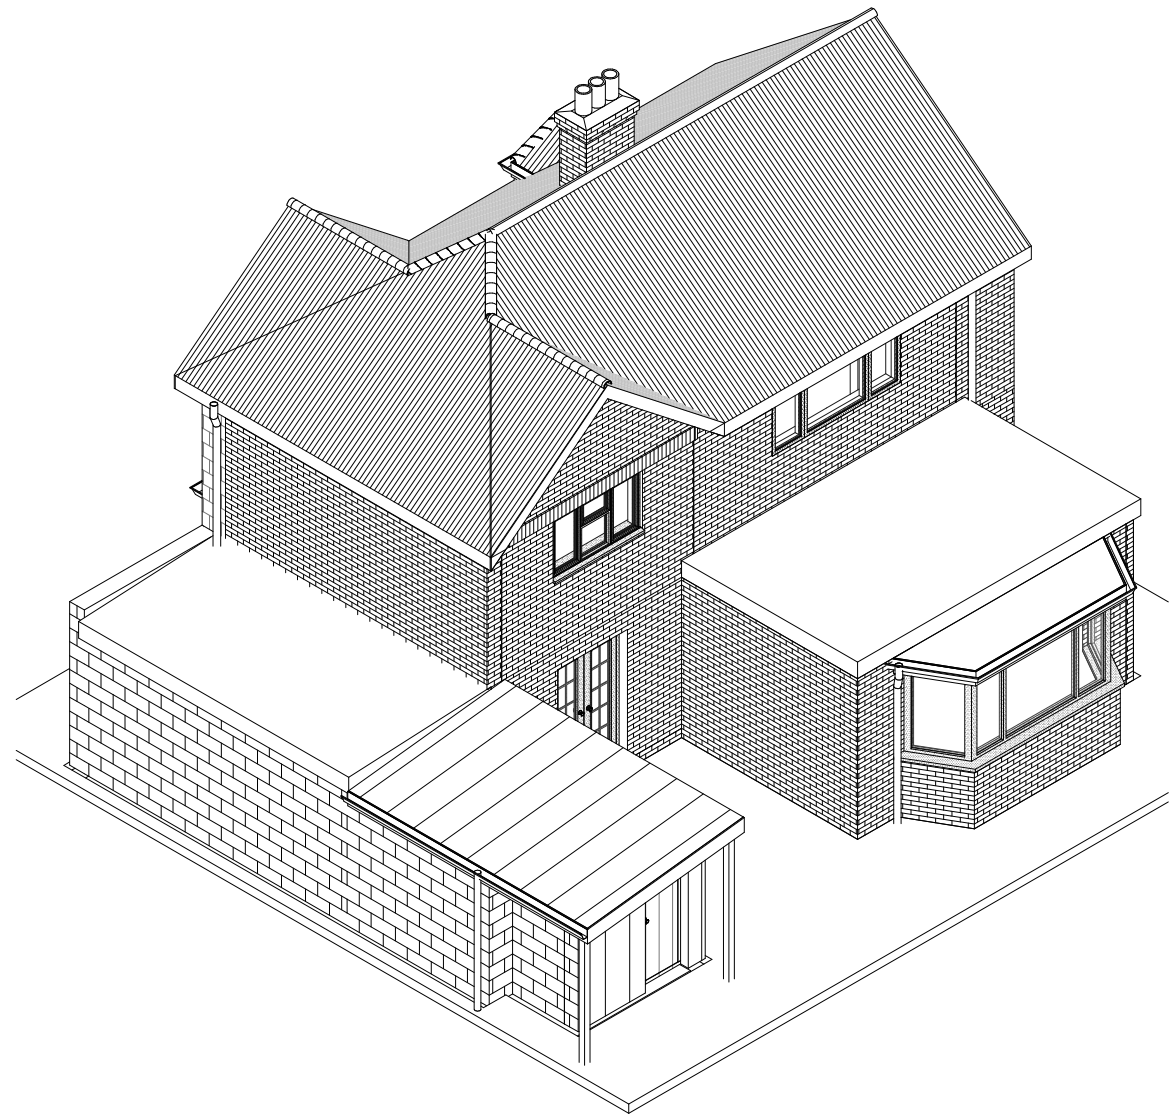

4 3D - Existing



Revision 1		LDV	LDV	21/03/25
rev	description	drawn	checked	date
revisions				

status: PRELIMINARY
This drawing is protected under The Copyright, Designs and Patents Act 1988.
This drawing is produced for PLANNING PURPOSES ONLY and is not to be used for construction.

LDV Architecture

39 PLOVERS ROAD
HORSHAM, WEST SUSSEX
RH13 5PD

TELEPHONE + 44 (0)1403 541 586

EMAIL INFO@LDVARCHITECTURE.CO.UK

client: Mr HASSAN

project: 70 HALSFORD PARK ROAD

title: EXISTING PLANS

scale: 1 : 50 @ A1

date: 21/03/25

drawn: LDV

checked: LDV

job no: P2508
drawing no: (02)-001

revision: A