



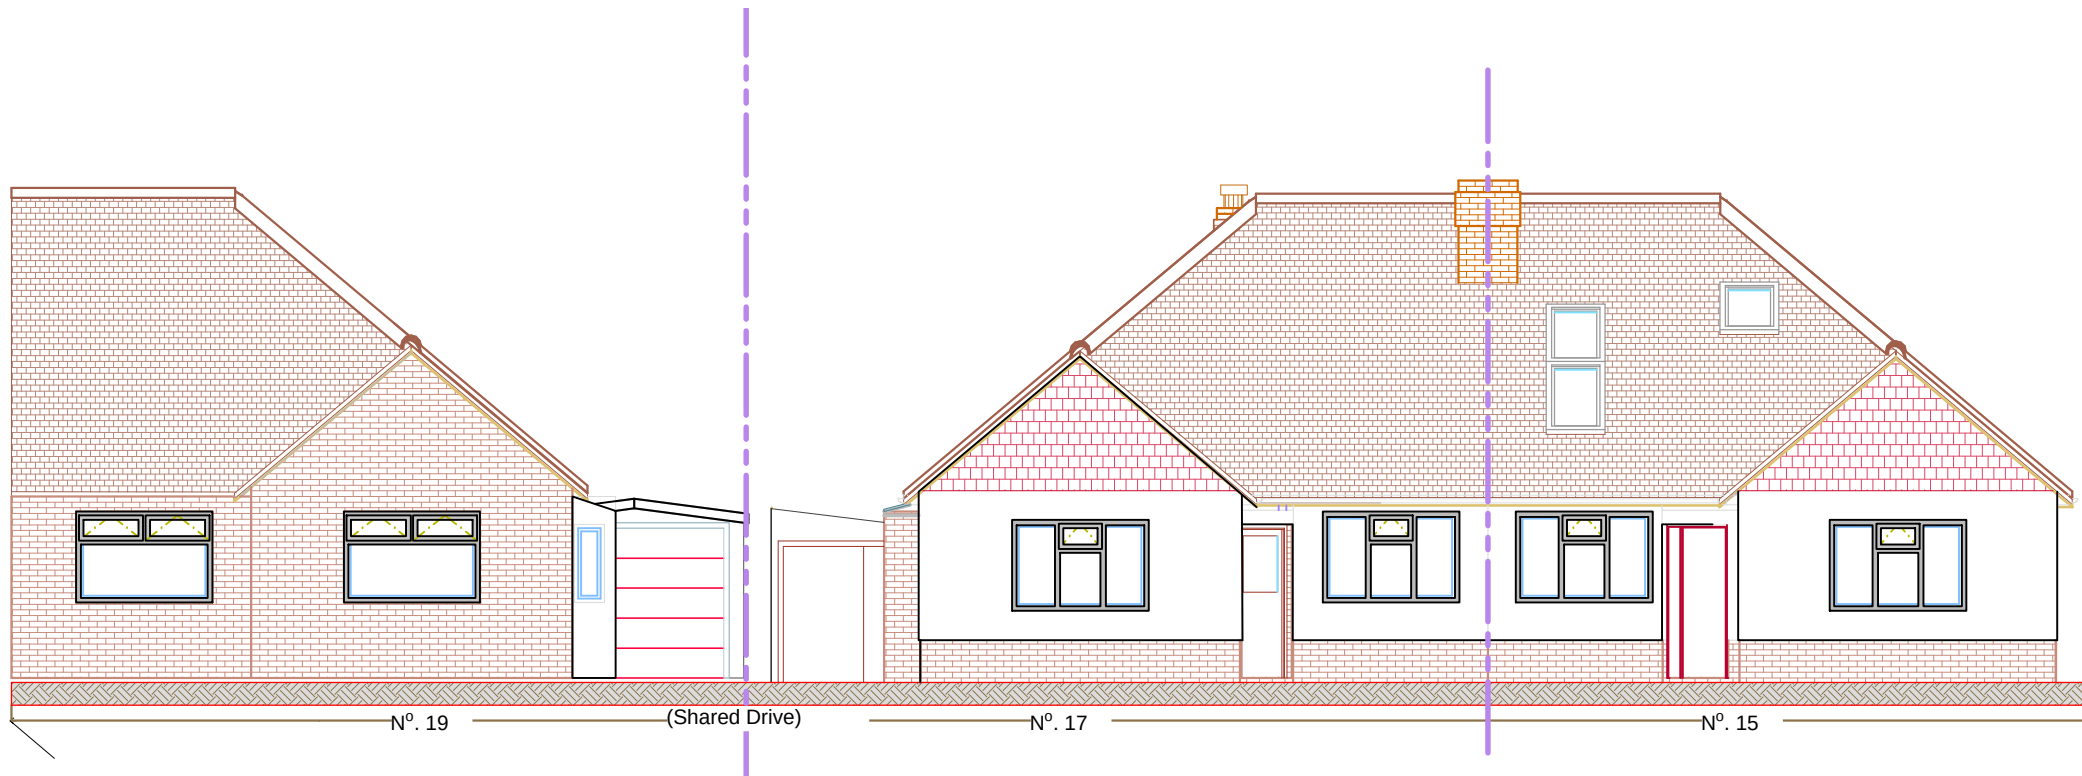

EAST ELEVATION EXISTING SCALE 1:100

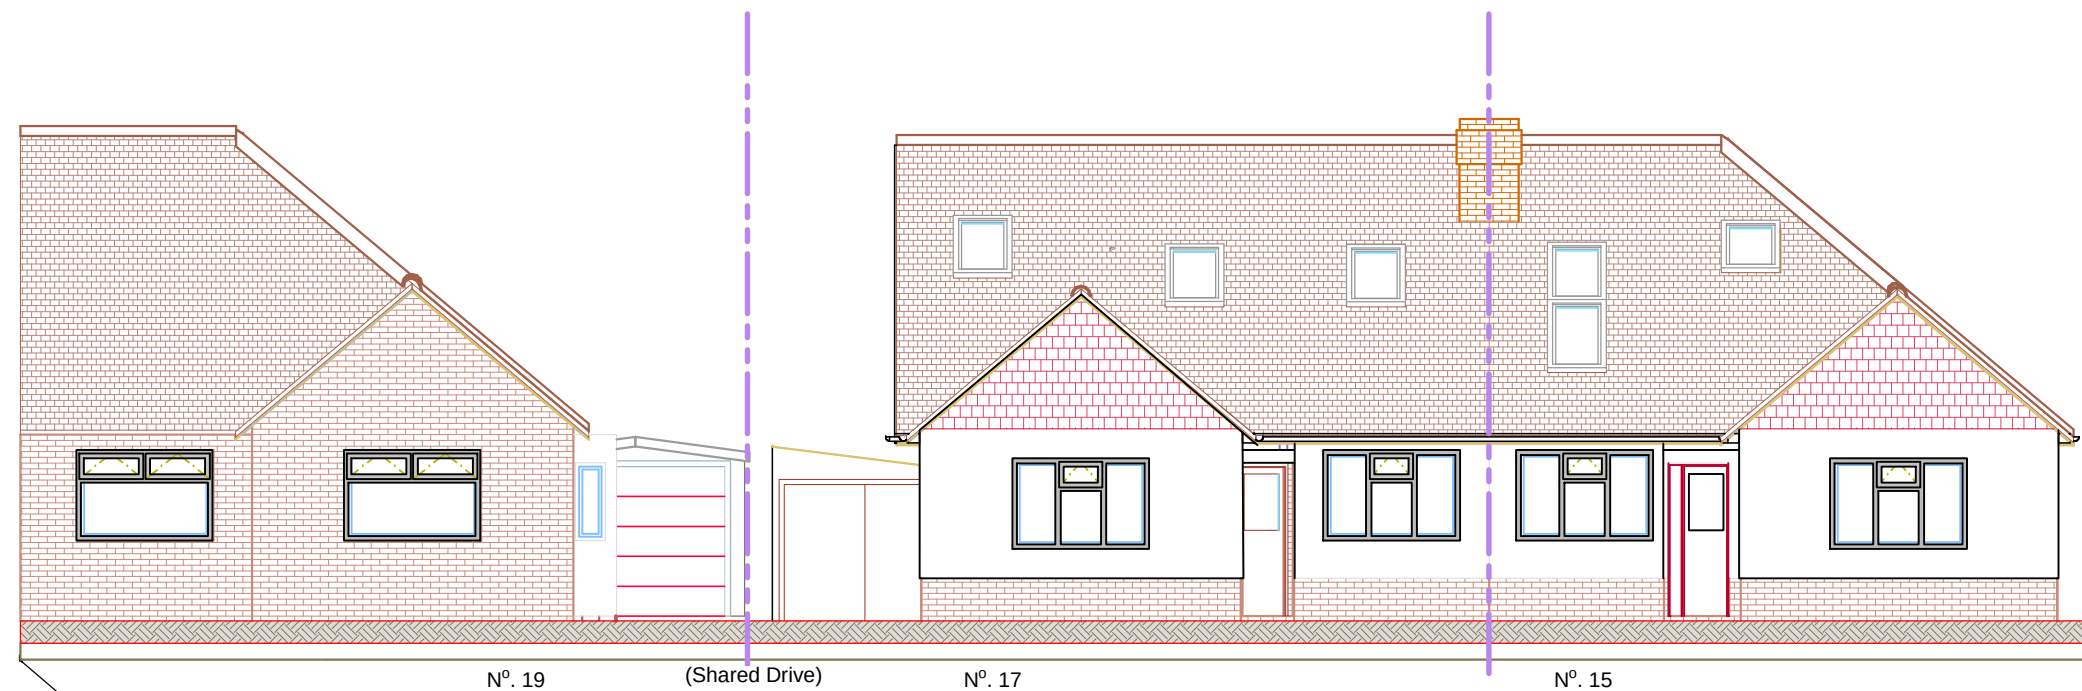

EAST ELEVATION PROPOSED SCALE 1:100

0 1m 2m
1 : 100

NOTE: For construction, all dimensions must be checked on site and not scaled from this drawing

Client	Site:	Project Title	Drawing Title:	Scale:
Mr & Mrs D Downs	17 St Peters Road Burgess Hill West Sussex RH15 8JP	Loft Conversion	Elevations East	1:100
			Date:	Paper Size
			13/09/2025	A 3