



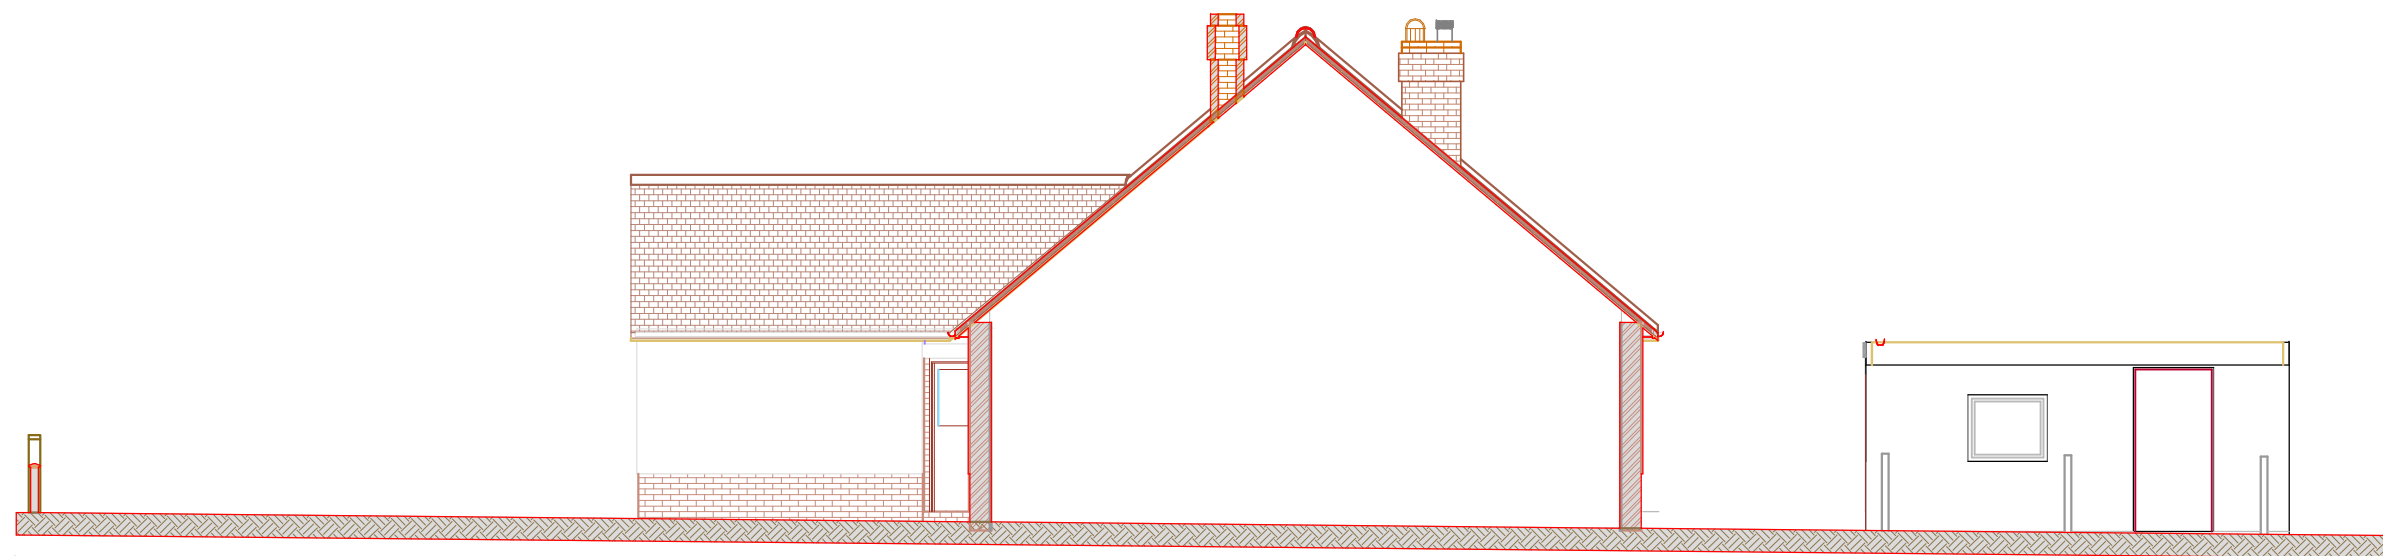

NORTH ELEVATION EXISTING SCALE 1:100

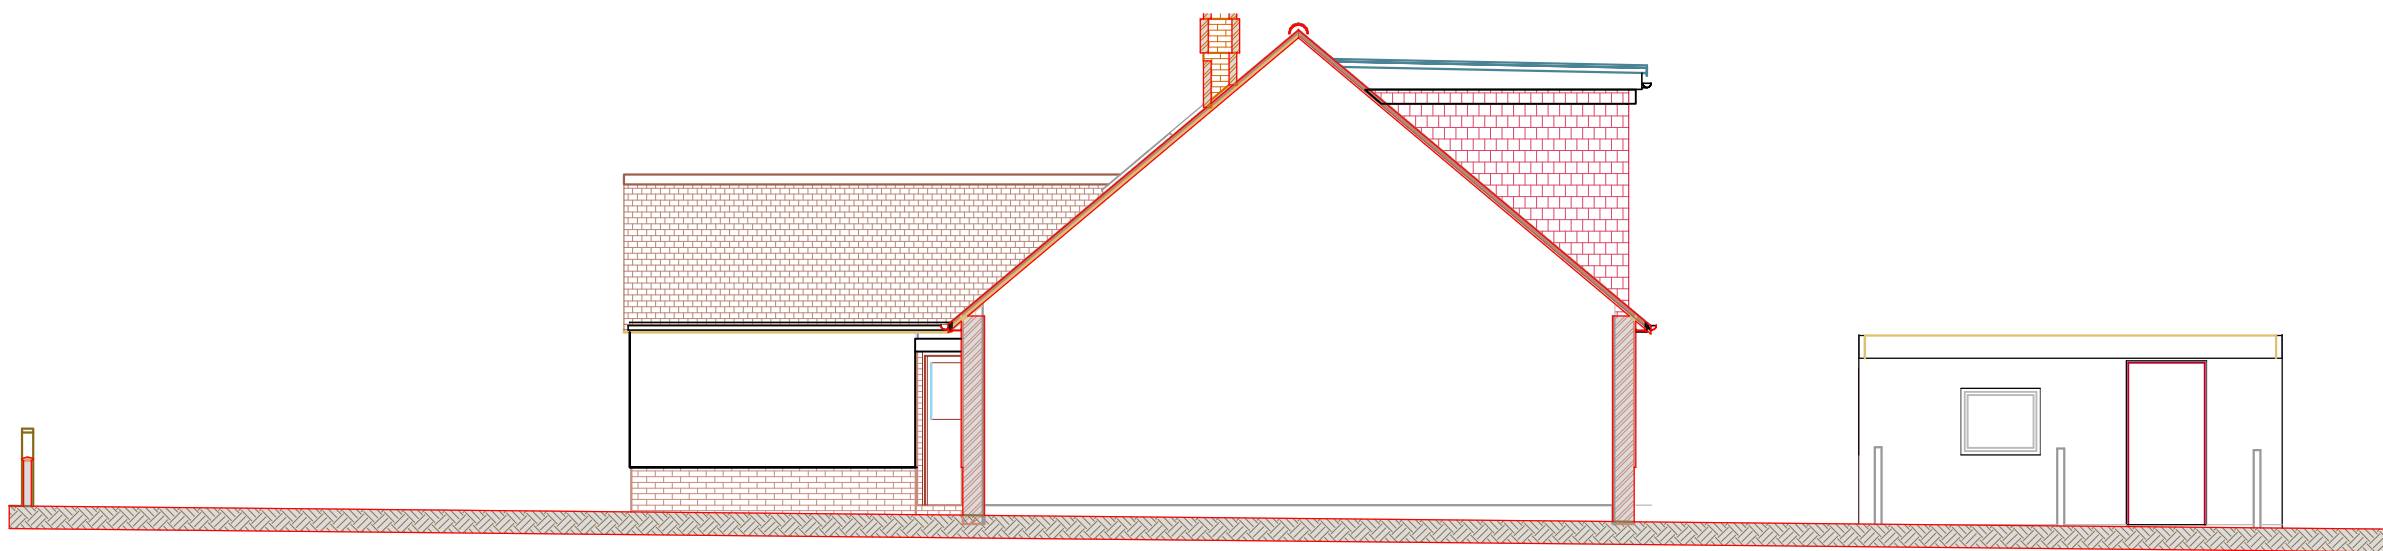

NORTH ELEVATION PROPOSED SCALE 1:100



NOTE: For construction,all dimensions must be checked on site and not scaled from this drawing

Client Mr & Mrs D Downs	Site: 17 St Peters Road Burgess Hill West Sussex RH15 8JP	Project Title Loft Conversion	Drawing Title: Elevations North	Scale: 1:100	
				Date: 13/09/2025	Paper Size A 3