




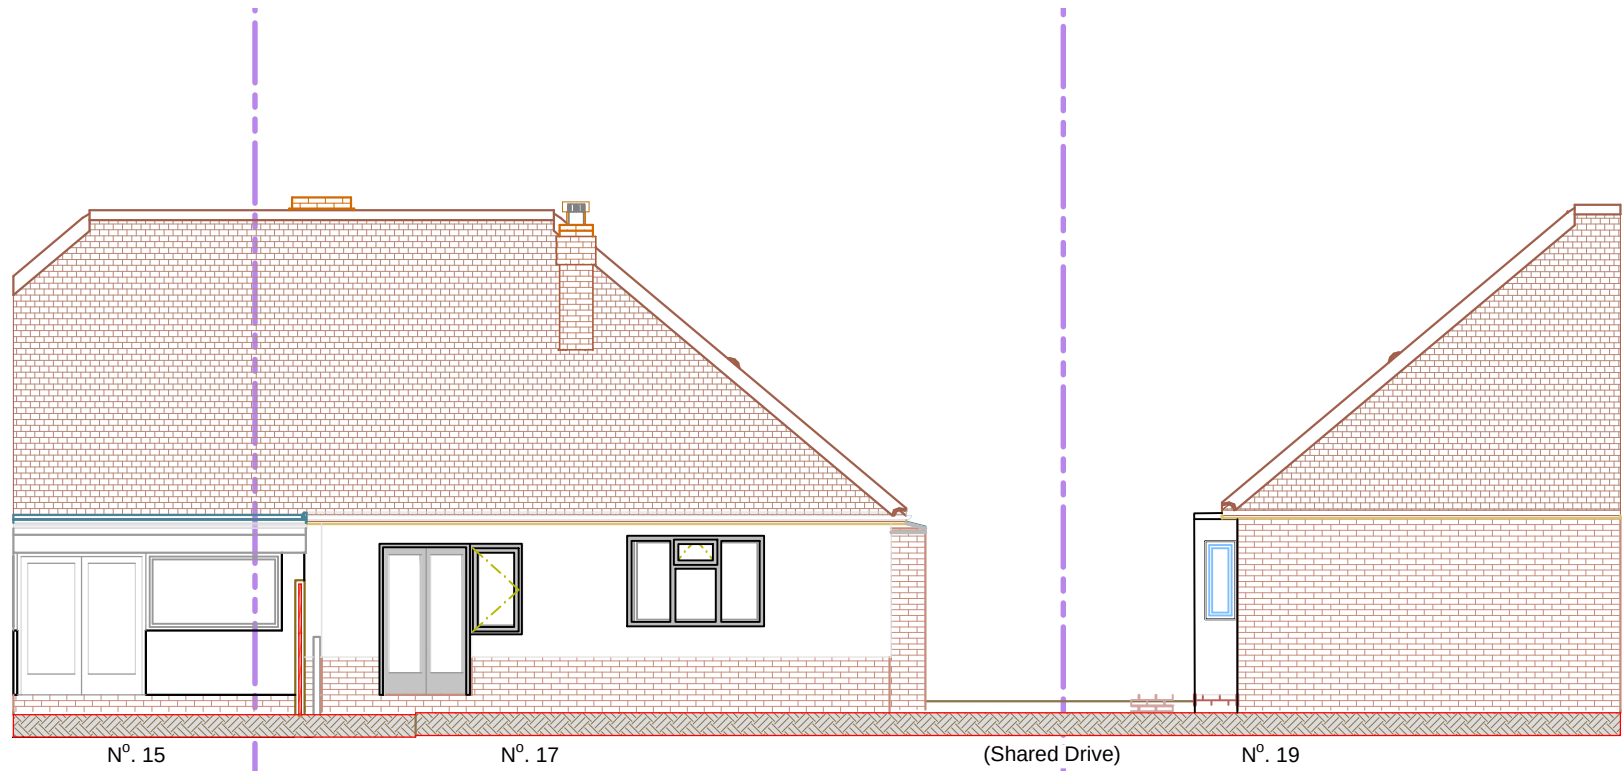

WEST ELEVATION EXISTING SCALE 1:100

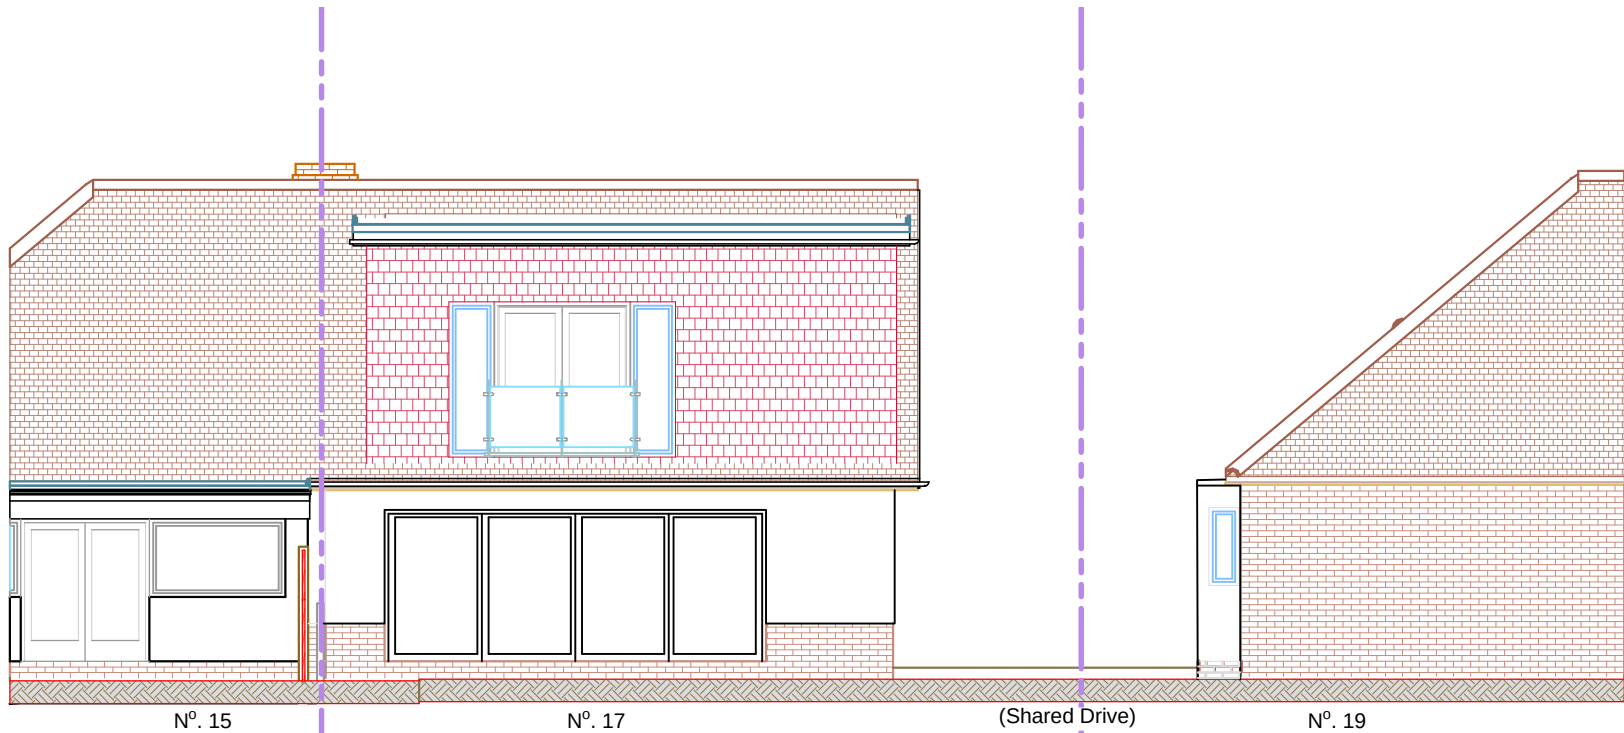

WEST ELEVATION PROPOSED SCALE 1:100

 

NOTE: For construction,all dimensions must be checked on site and not scaled from this drawing

Client	Site:	Project Title	Drawing Title:		Scale:
Mr & Mrs D Downs	17 St Peters Road Burgess Hill West Sussex RH15 8JP	Loft Conversion	Elevations West		1:100
				Date:	Paper Size
				13/09/2025	A 3