



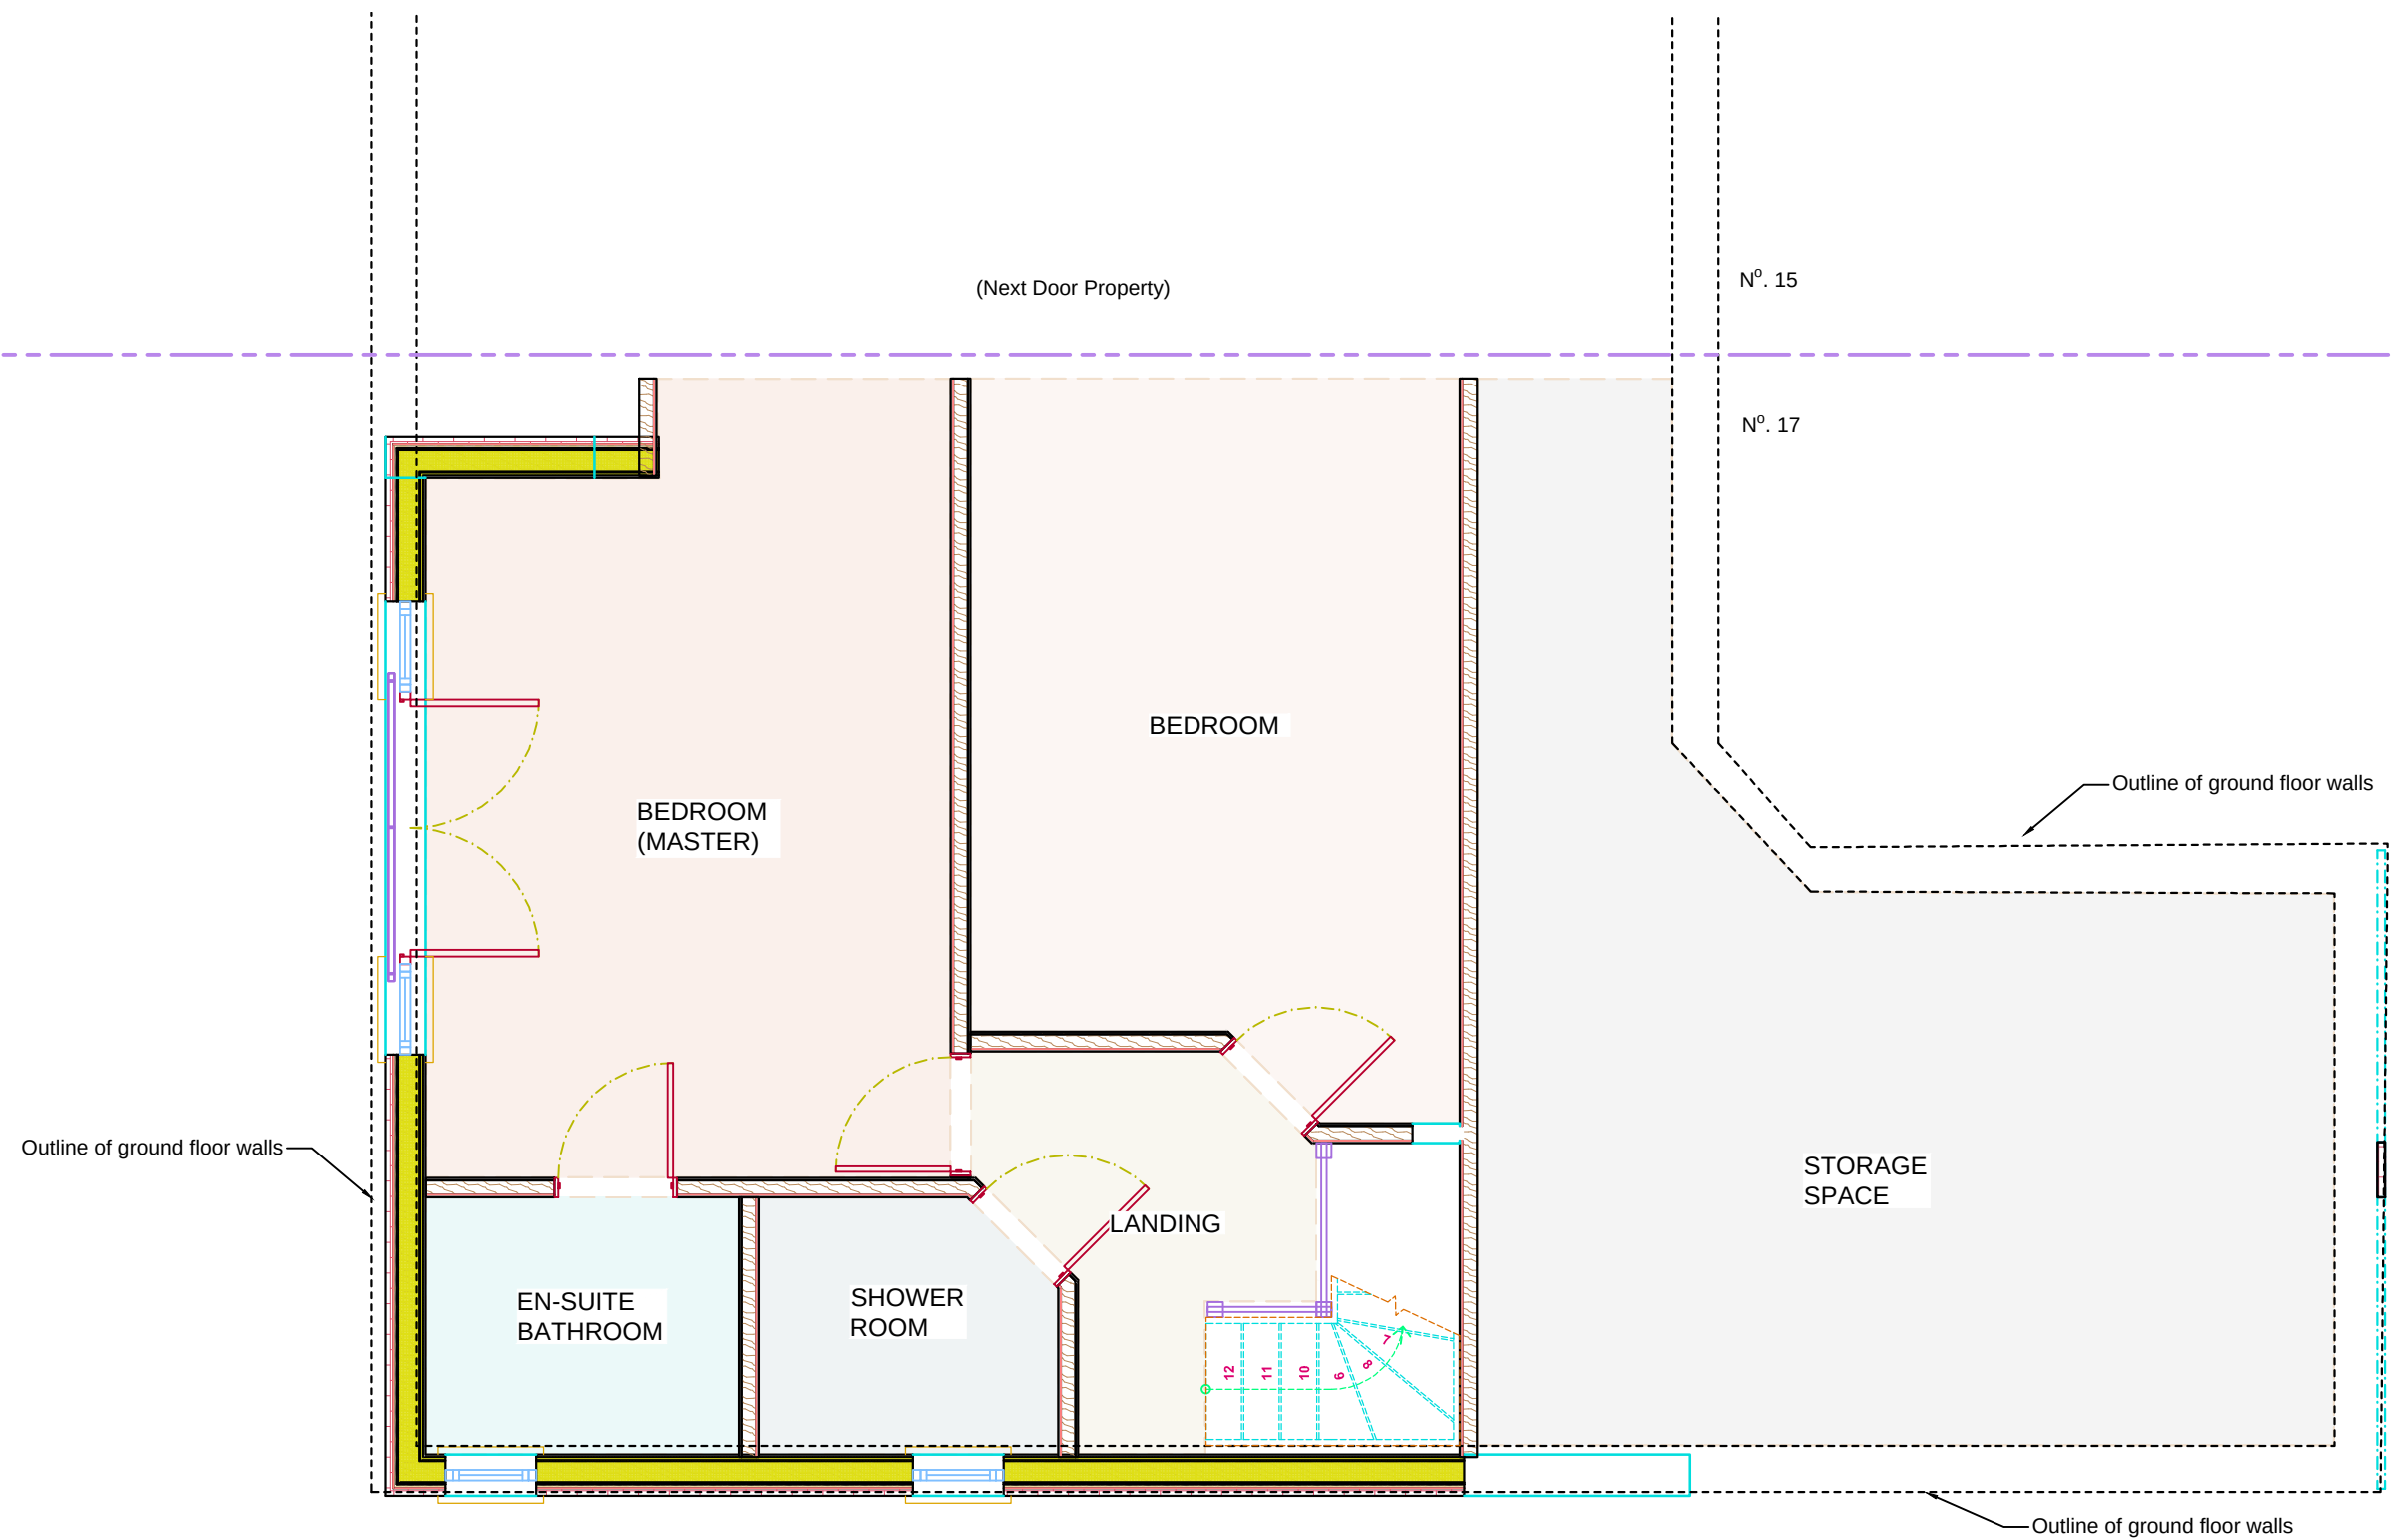

FIRST FLOOR PLAN PROPOSED SCALE 1:50

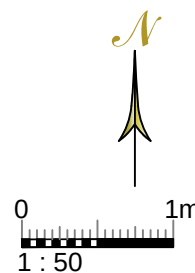

NOTE: For construction, all dimensions must be checked on site and not scaled from this drawing

Client	Site:	Project Title	Drawing Title:	Scale:
Mr & Mrs D Downs	17 St Peters Road Burgess Hill West Sussex RH15 8JP	Loft Conversion	First Floor Plan Proposed	1:50
			Date:	Paper Size
			16/09/2025	A 3