


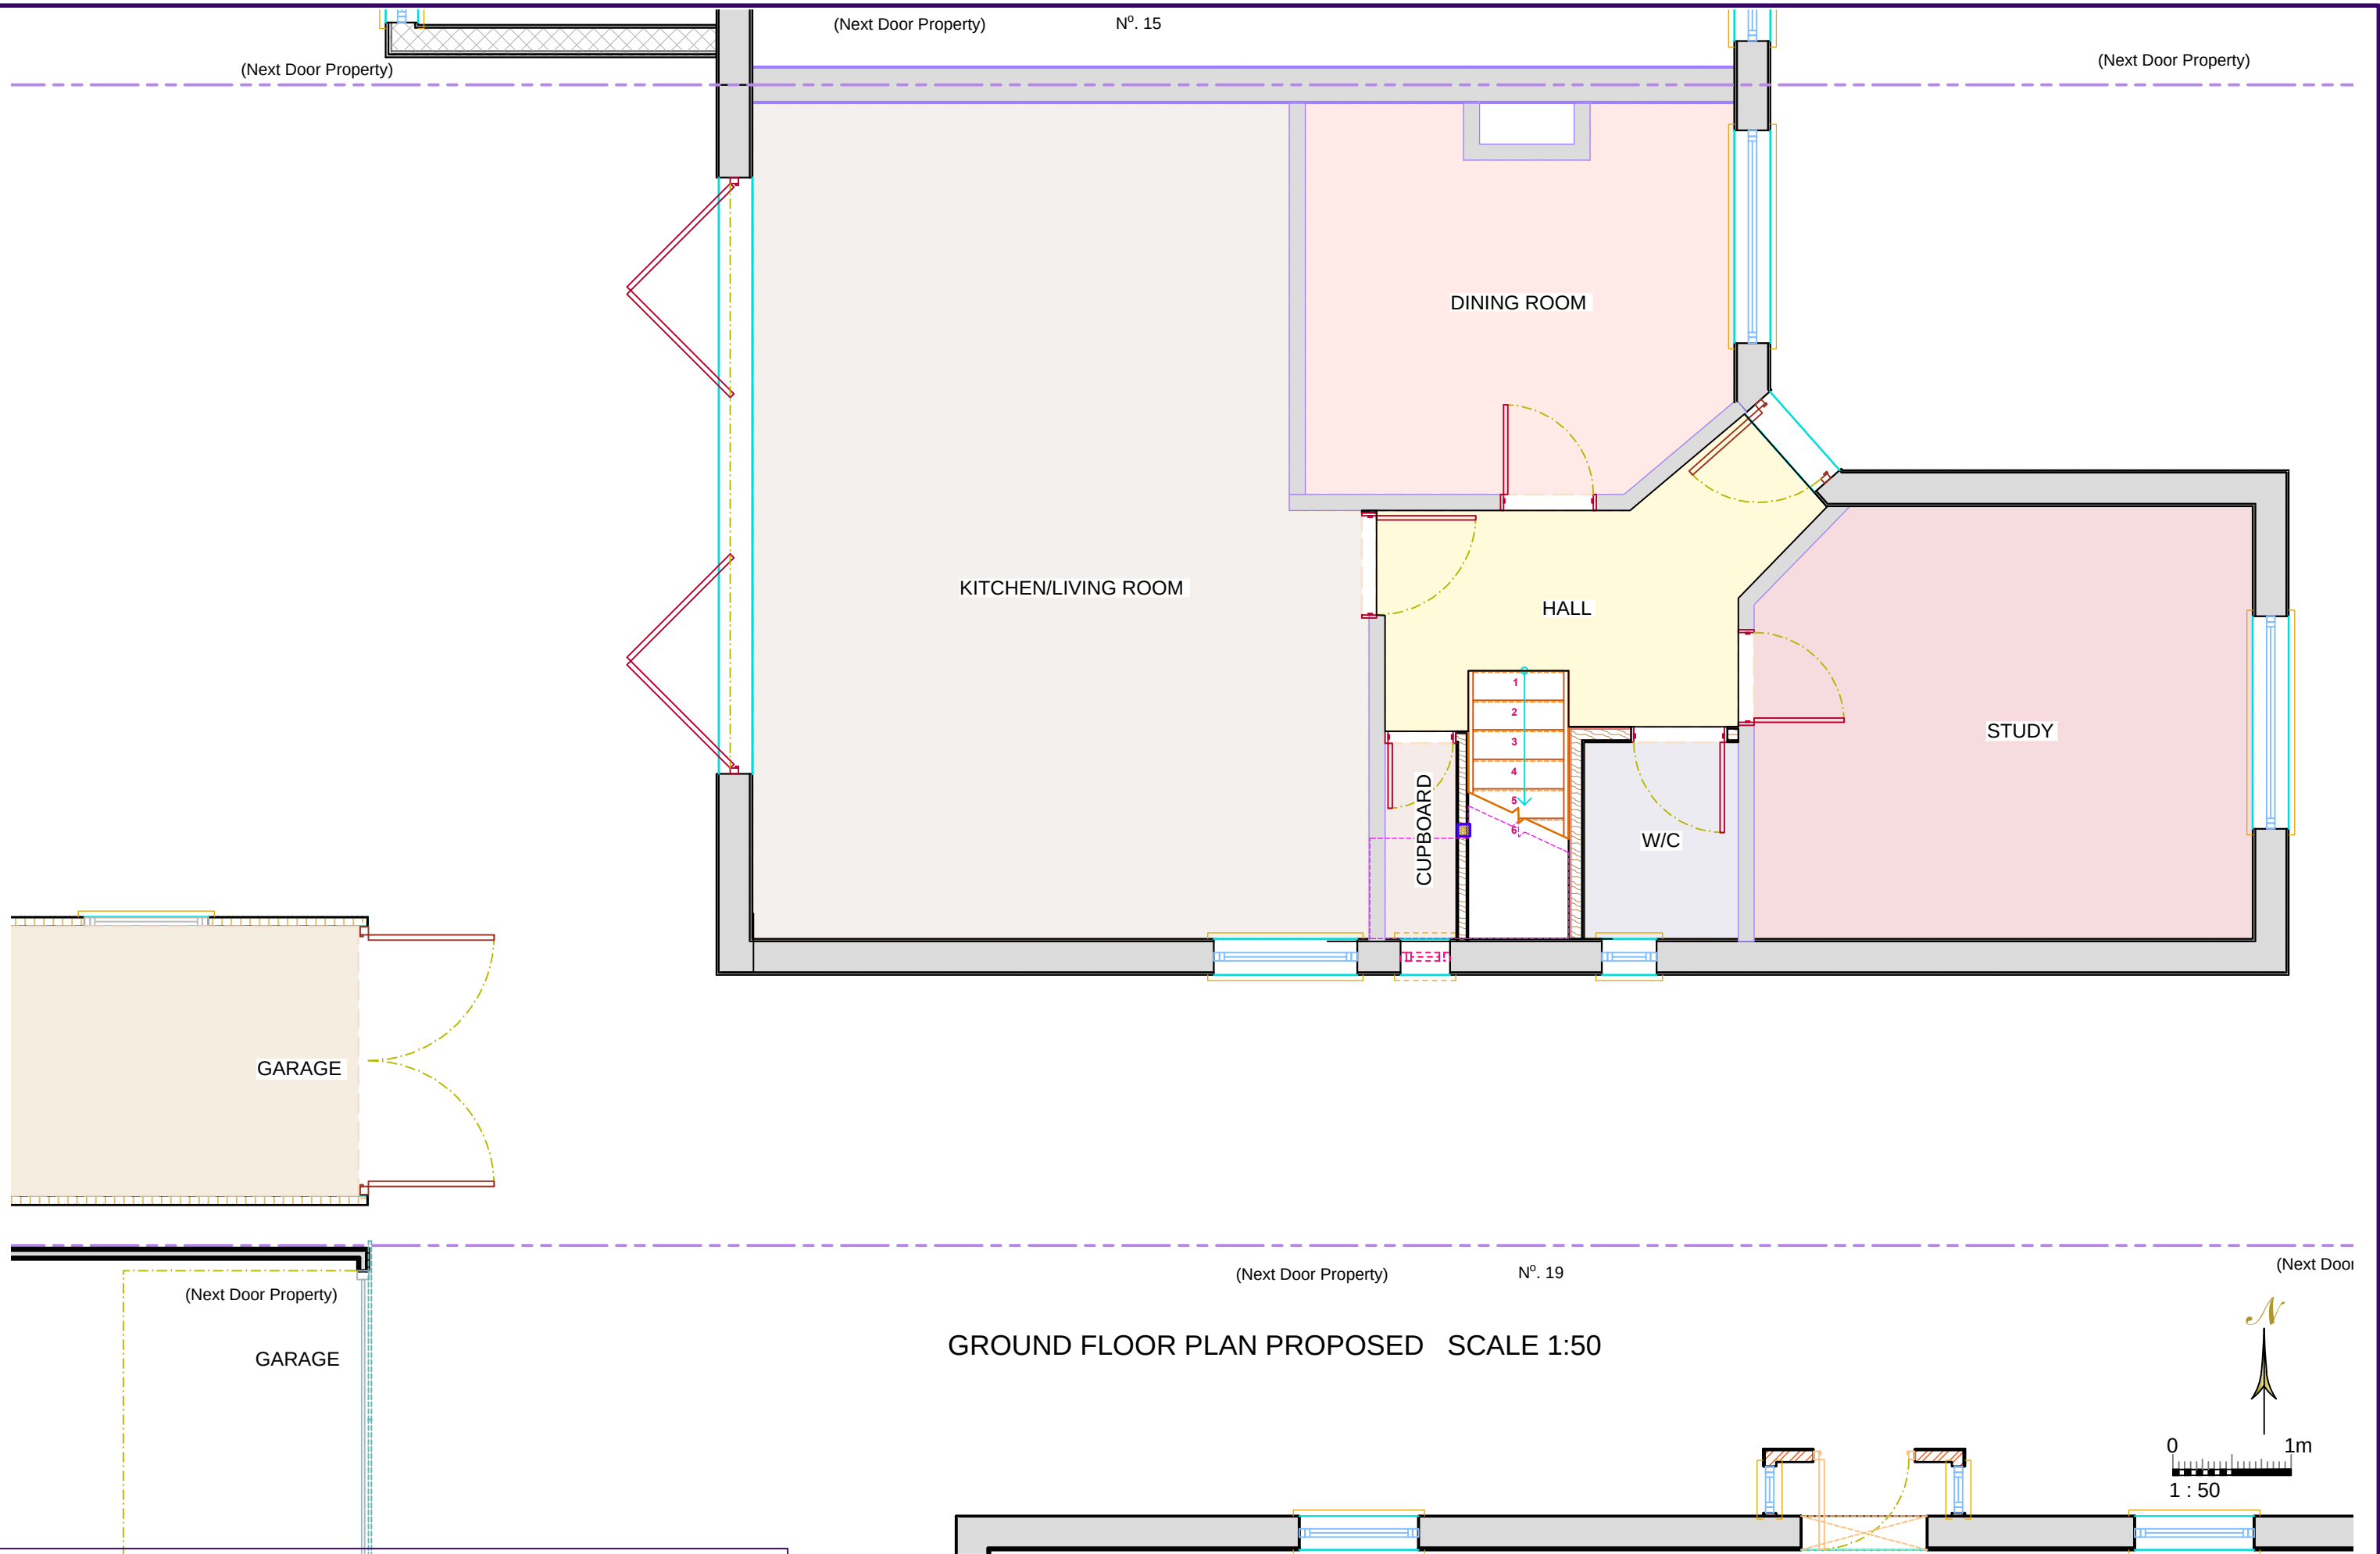

NOTE: For construction,all dimensions must be checked on site and not scaled from this drawing

Client
Mr & Mrs D Downs

Site: **17 St Peters Road**
Burgess Hill
West Sussex RH15 8JP

Project Title
Loft Conversion

Drawing Title:
Ground Floor Plan Proposed

Scale:
1:50
Date:
16/09/2025
Paper Size
A 3