



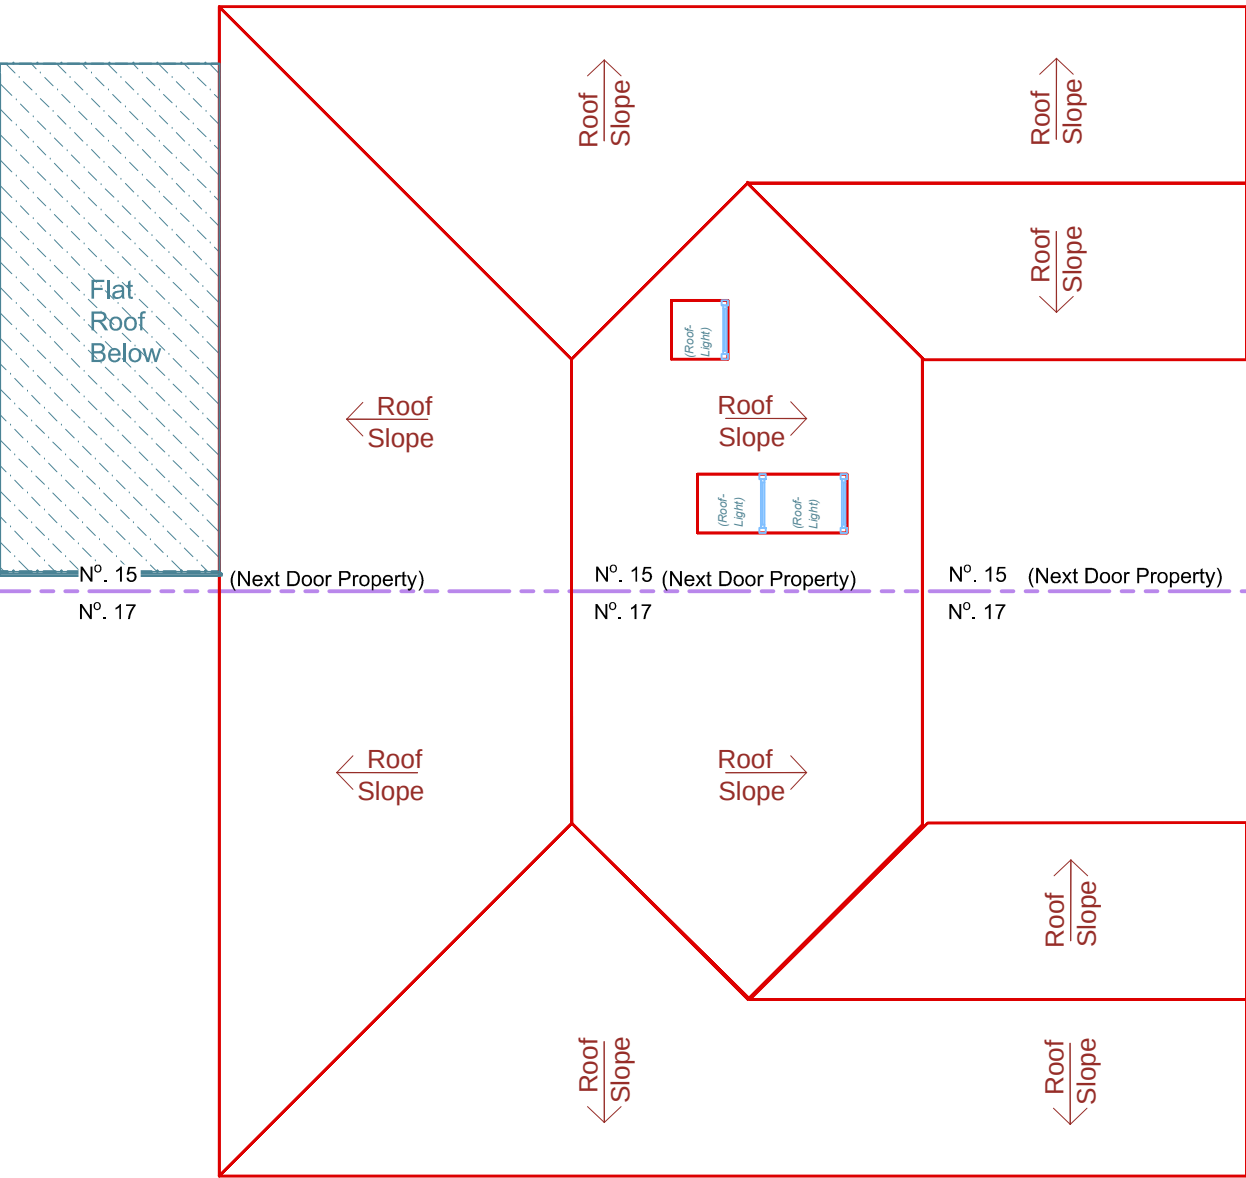


ROOF PLAN EXISTING SCALE 1:100

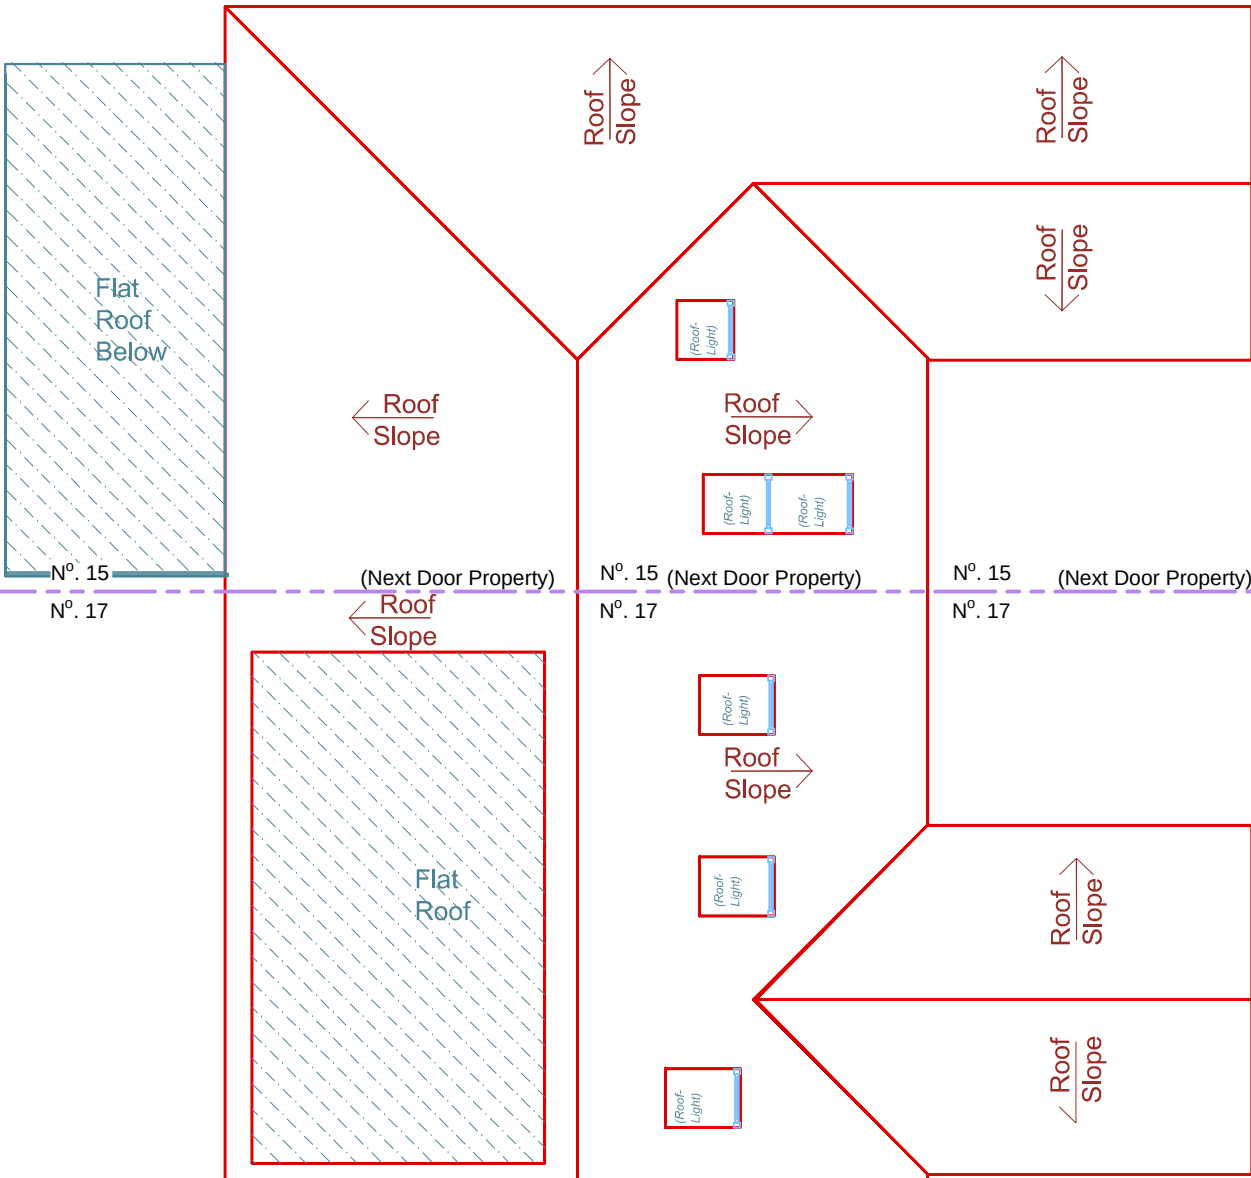

ROOF PLAN PROPOSED SCALE 1:100

(Next Door Property) Nº. 19 (Next Door Property) (Next Door Property) (Next Door Property) Nº. 19 (Next Door Property) (Next Door Property) Nº. 19

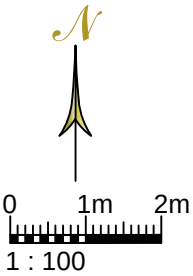

NOTE: For construction,all dimensions must be checked on site and not scaled from this drawing

Client
Mr & Mrs D Downs

Site: 17 St Peters Road
Burgess Hill
West Sussex RH15 8JP

Project Title
Loft Conversion

Drawing Title:
Roof Plans

Scale:
1:100
Date:
16/09/2025
Paper Size
A 3