




1 EXISTING REAR WEST ELEVATION
SCALE 1:100



2 EXISTING SECTIONAL SIDE SOUTH ELEVATION
SCALE 1:100

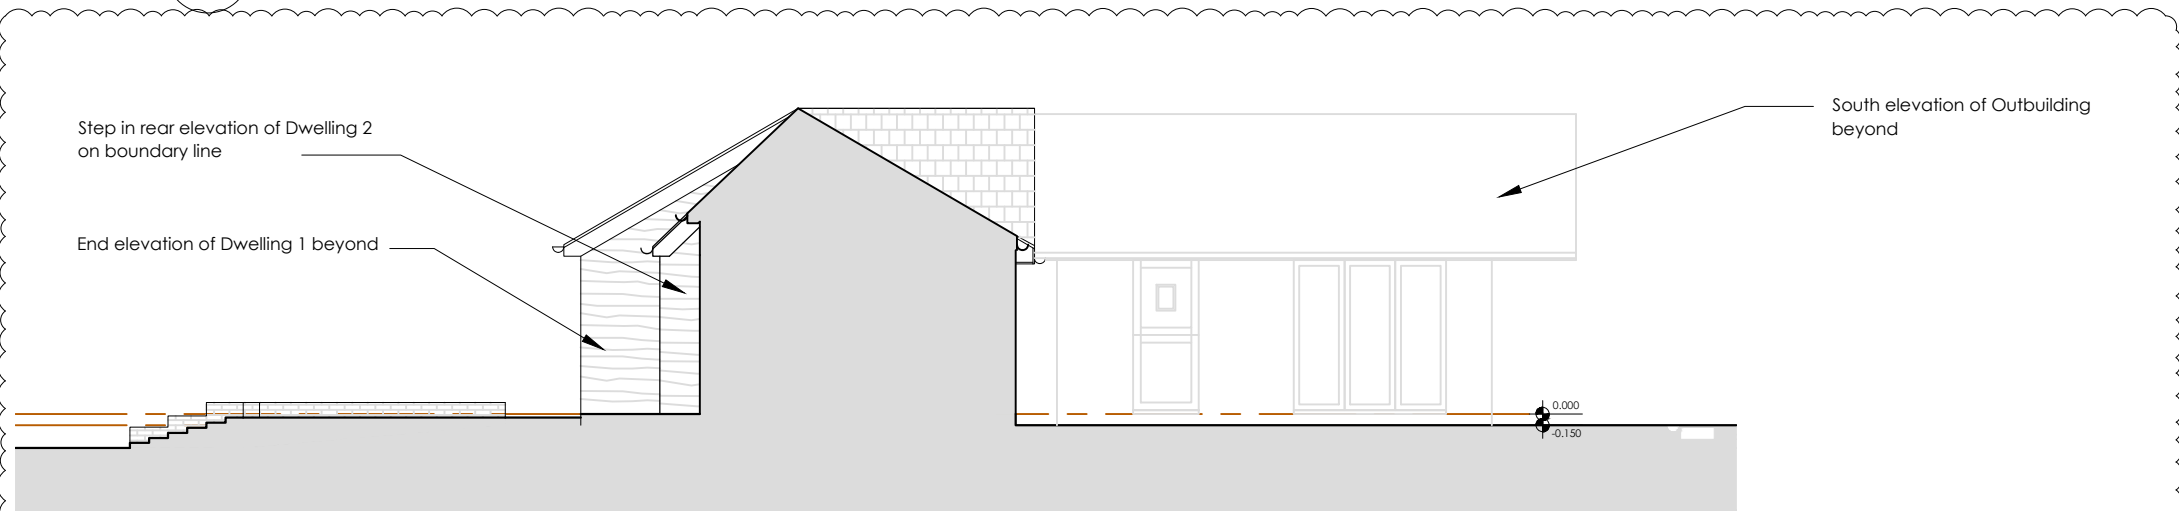

3 EXISTING SECTIONAL SOUTH ELEVATION
SCALE 1:100



REVISIONS

A Elevation orientations added. South boundary elevation added, notes added. 2025.08.11

STATUS
EXISTING

PROJECT
MILL HOUSE, ROWFANT

TITLE
EXISTING REAR & SIDE ELEVATIONS

SCALE
1:100

DATE
2025.06.20

DRAWING NUMBER
005

REV
A

VICTORIA MUSTARD ARCHITECT

135 Crawley Down Road, Felbridge, East Grinstead RH19 2PS
Mob 07779 245 093 vicki@victoriarmustardarchitects.com