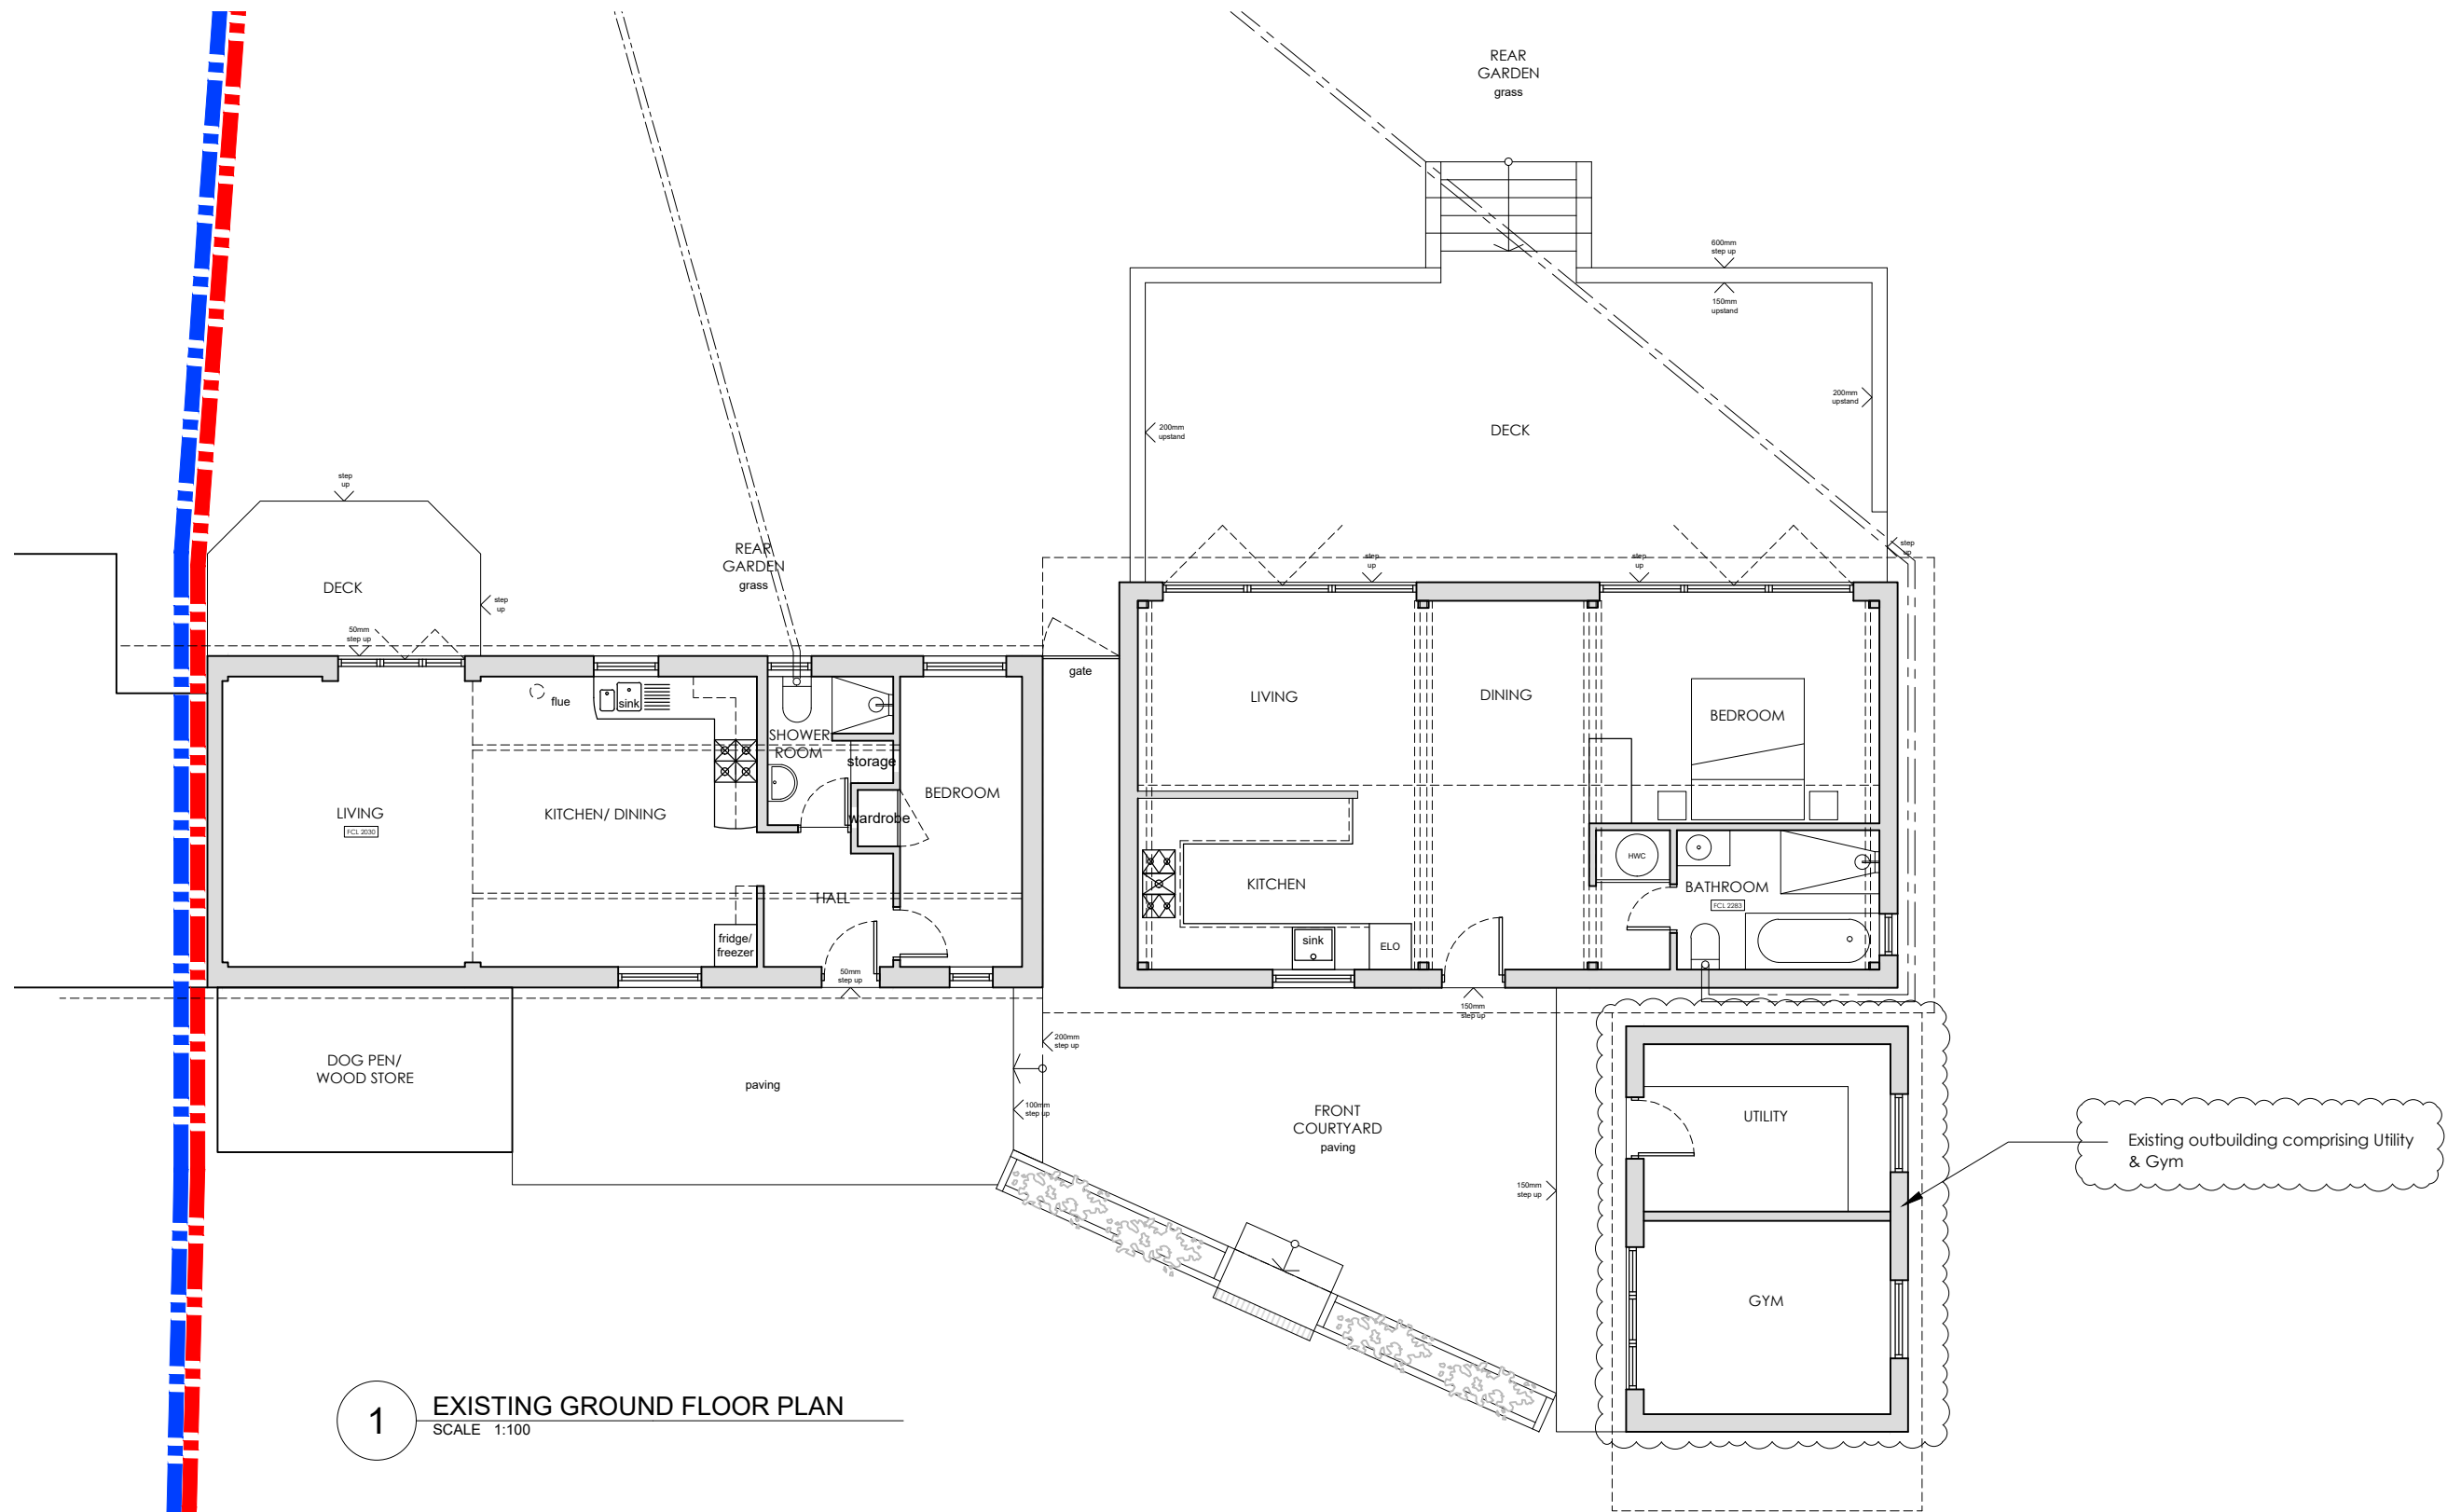


EXISTING

REVISIONS		
A	Outbuilding layout added.	2025.08.11

STATUS		PROJECT	
EXISTING		MILL HOUSE, ROWFANT	
TITLE			
EXISTING GROUND FLOOR PLAN			
SCALE	DATE	DRAWING NUMBER	REV
1:100	2025.06.20	002	A

VICTORIA MUSTARD ARCHITECT
135 Crawley Down Road, Felbridge, East Grinstead RH19 2PS
Mob 07779 245 093 vicki@victoriarmustardarchitects.com