




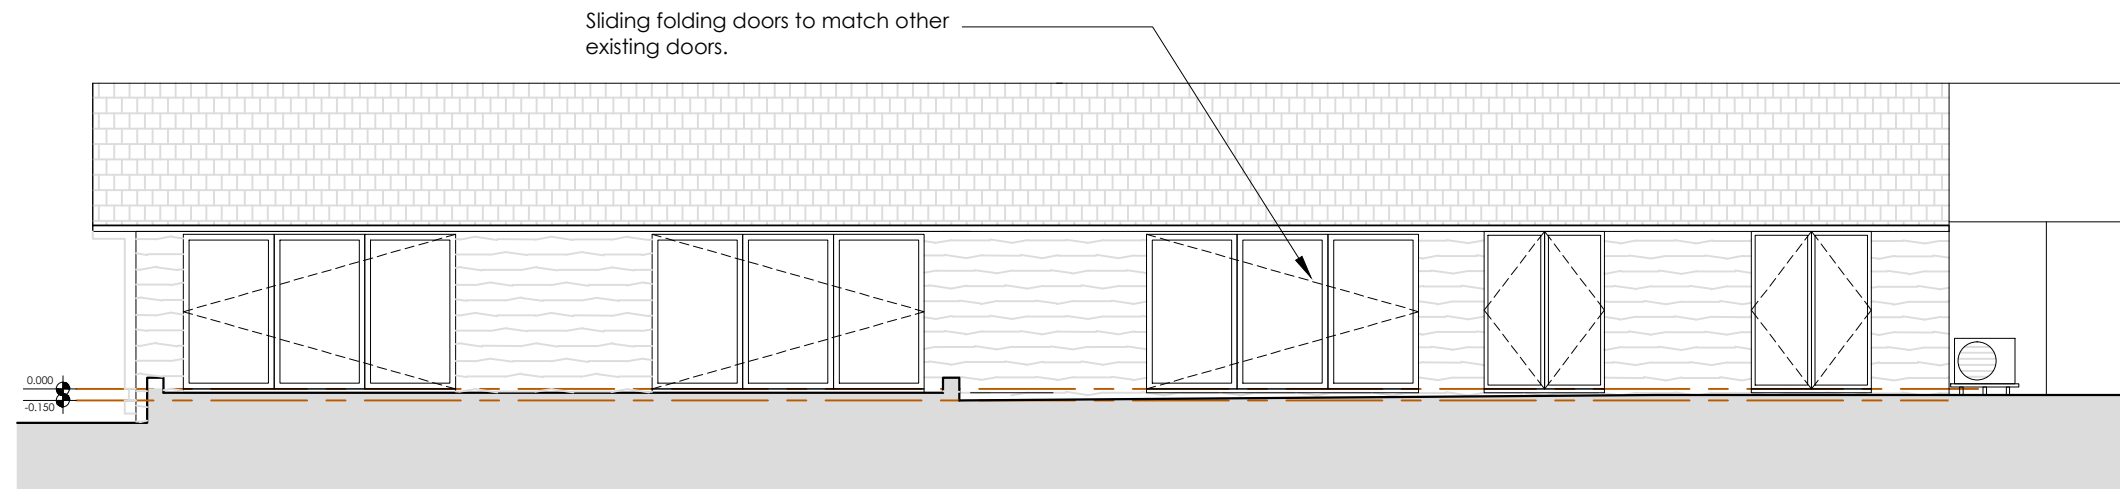

1 PROPOSED REAR ELEVATION
SCALE 1:100

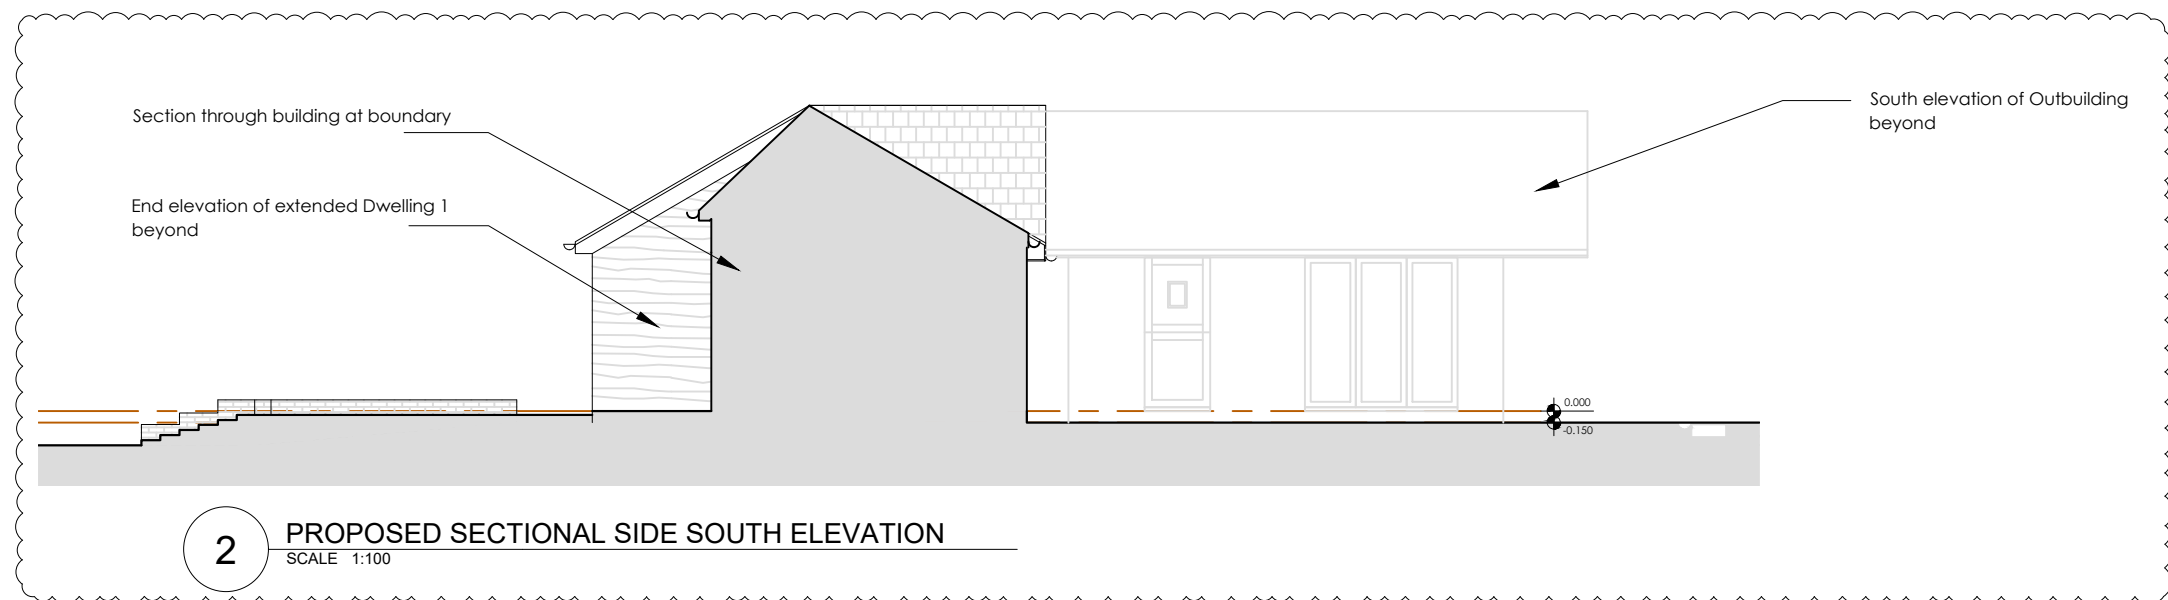

2 PROPOSED SECTIONAL SIDE SOUTH ELEVATION
SCALE 1:100

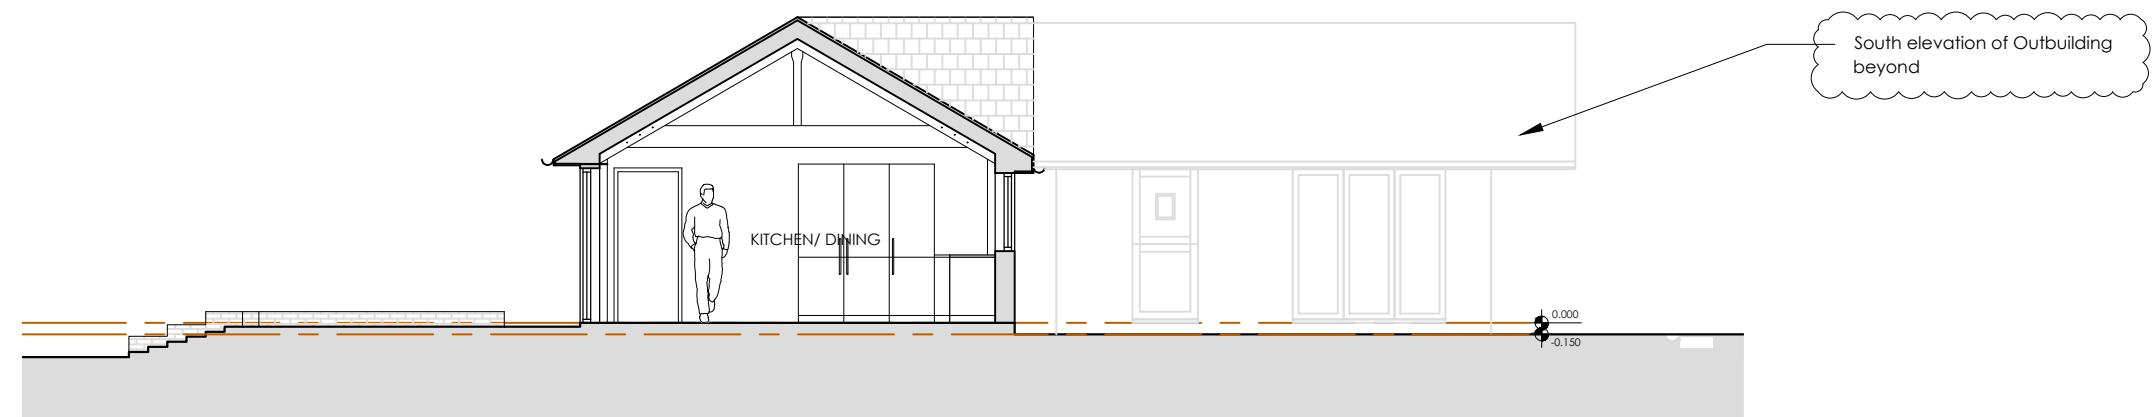

3 PROPOSED SECTIONAL ELEVATION
SCALE 1:100



REVISIONS		
A	Elevation orientations added, sectional elevation of south elevation, notes added.	2025.08.11

STATUS		PROJECT	
PROPOSED		MILL HOUSE, ROWFANT	
		TITLE	
		PROPOSED REAR & SIDE ELEVATIONS	
SCALE	DATE	DRAWING NUMBER	REV
1:100	2025.06.24	204	A

VICTORIA MUSTARD ARCHITECT
135 Crawley Down Road, Felbridge, East Grinstead RH19 2PS
Mob 07779 245 093 vicki@victoriarmustardarchitects.com