


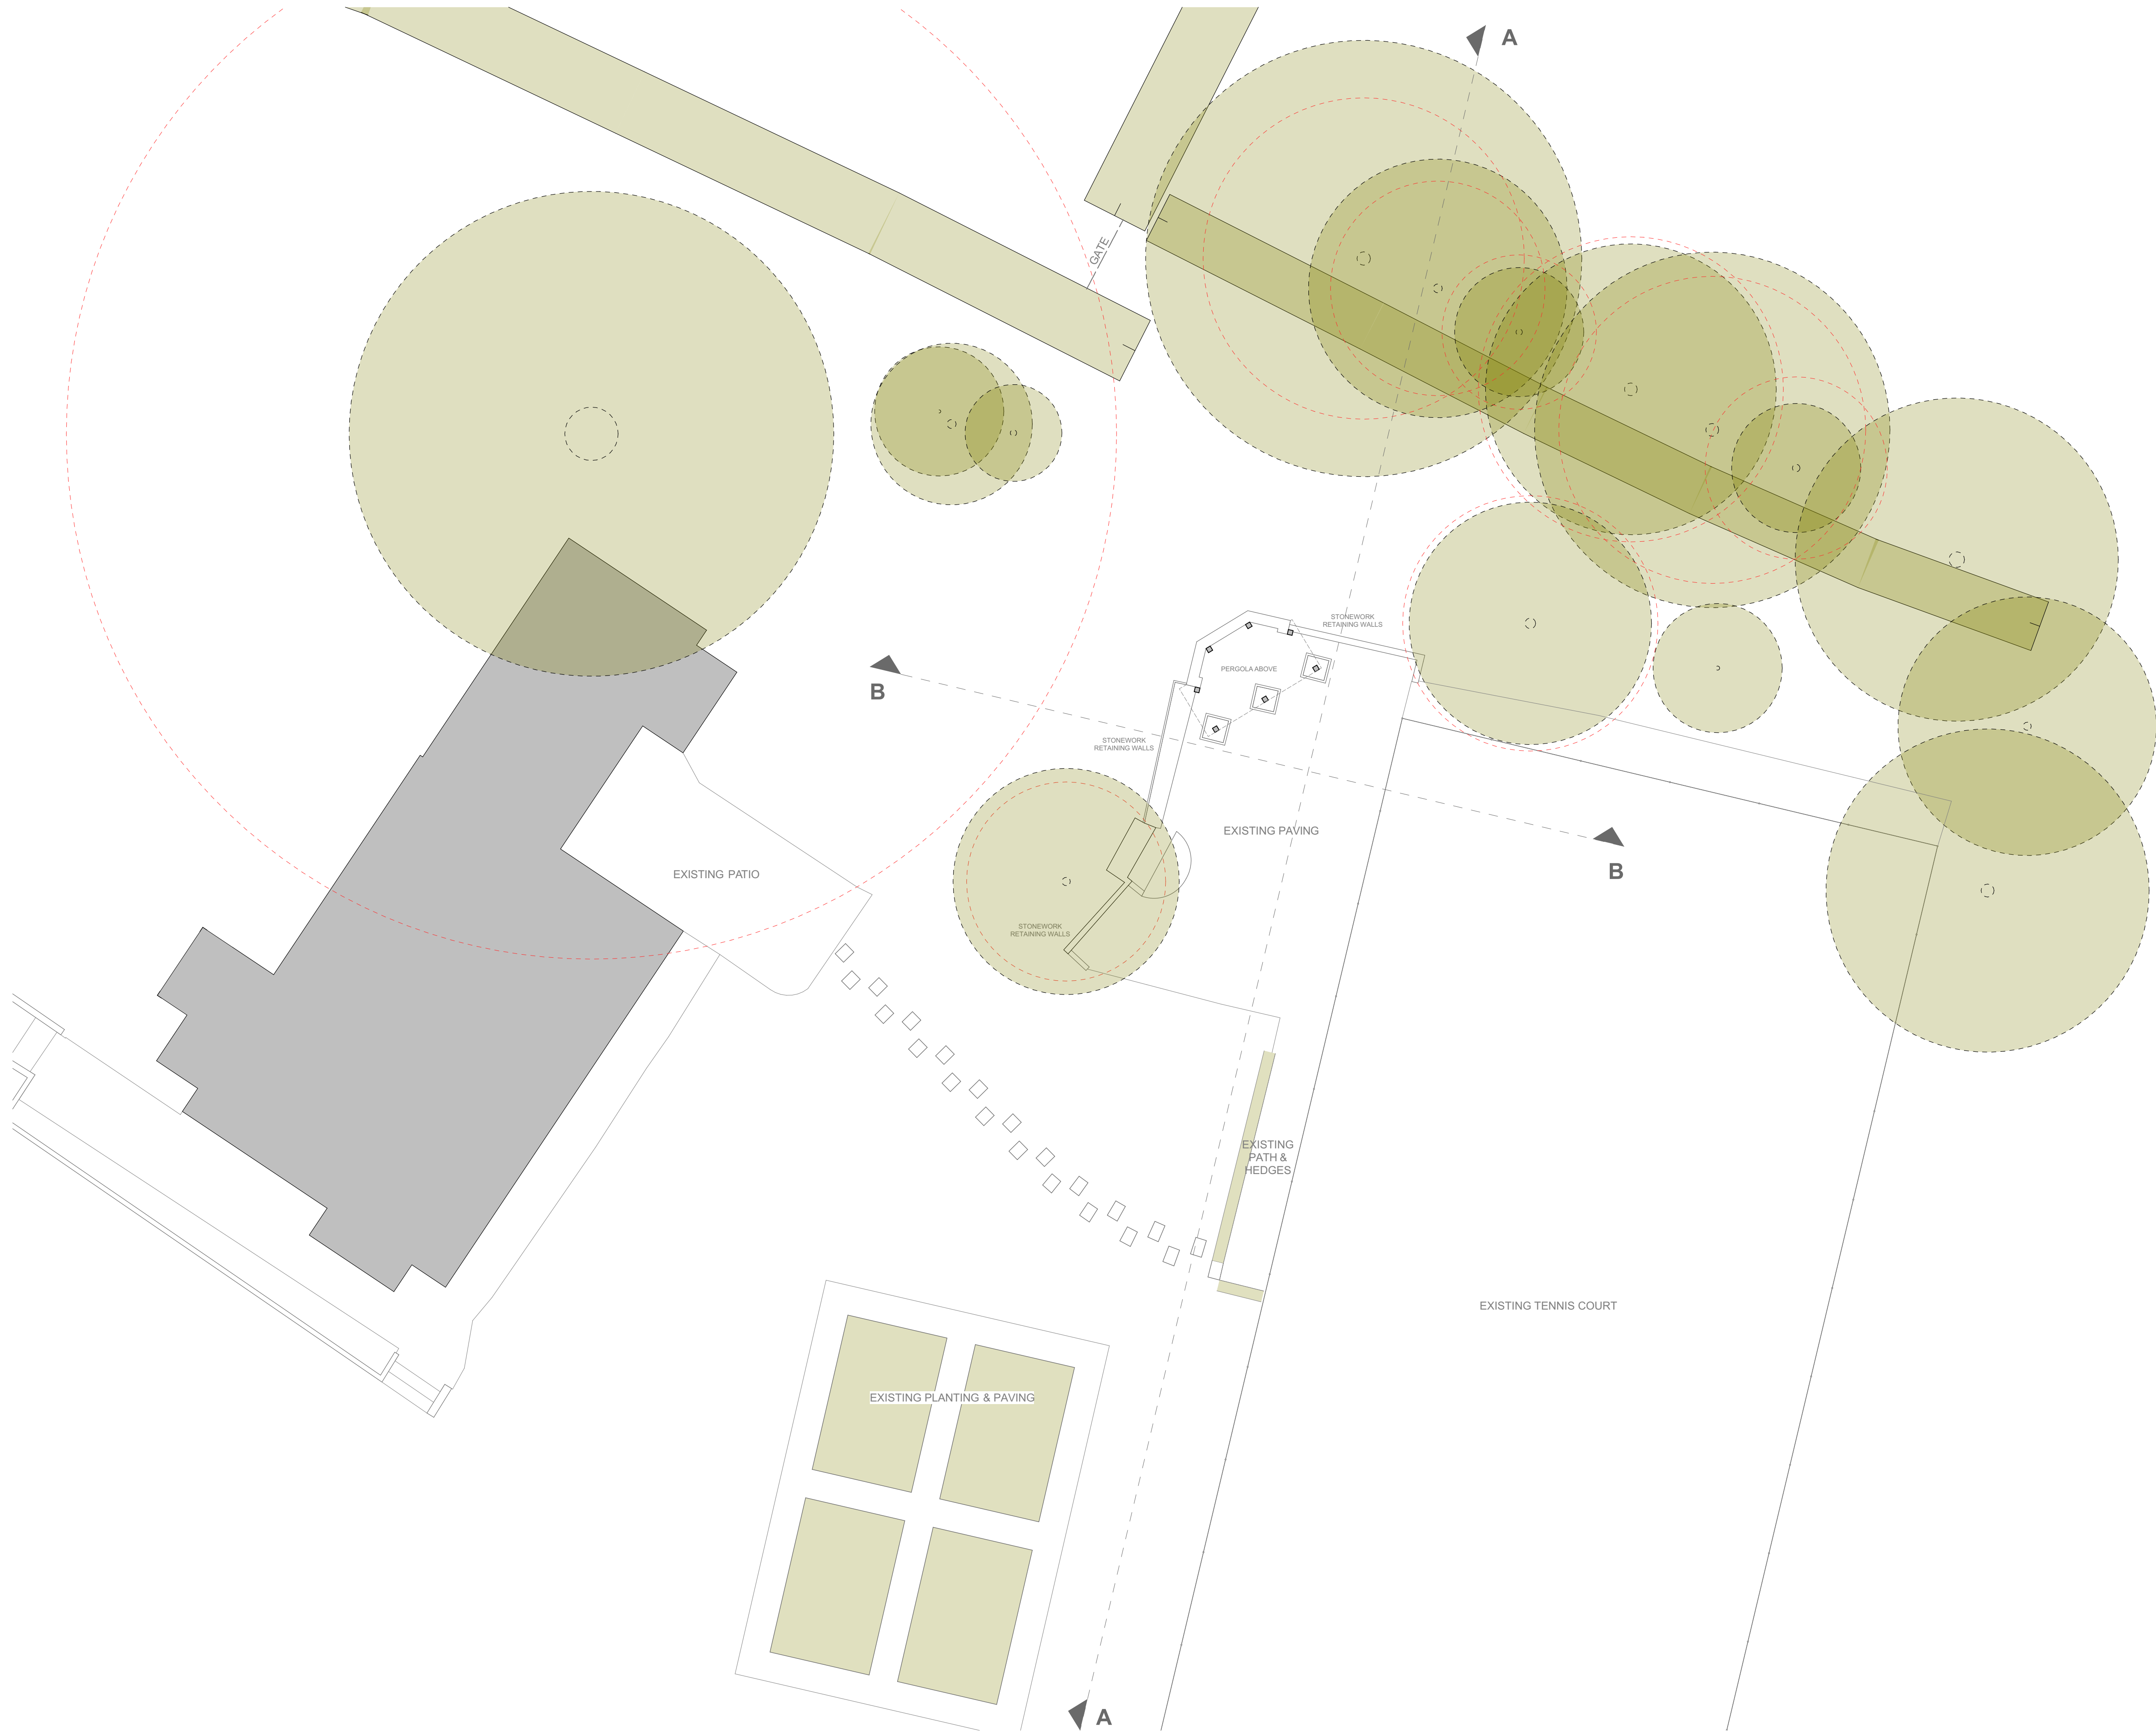

Notes

Do not scale from this drawing except for planning purposes. All dimensions must be checked on site before any work begins.

All goods, materials, and workmanship must comply with current Building Regulations, British Standards, and relevant Codes of Practice.

© Ecotecture Ecological Design Limited.


All rights reserved. This drawing and its design are the property of Ecotecture Ecological Design Limited and may not be reproduced, copied, or used for any purpose other than that for which they were issued, without prior written consent.

Drawing to be printed A1

N



Scale 1:100

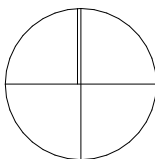

TREE ROOT PROTECTION AREAS

RevID	Transmitted By	Trans Initial	Layout Comment

ecotecture

ECOLOGICAL ARCHITECTURE

01444 416745 info@ecotecture.co.uk
www.ecotecture.co.uk

31 Sussex Road Haywards Heath
West Sussex RH16 4DZ
Client: Chris Husband

Address: Old Beech Farm
Cuckfield, Haywards Heath
West Sussex
RH17 5HY

Description: Existing Site Plan

Scale: 1:100

Drawn: AT

Drawing No:

Date:

Checked: JS

882/102D