

Notes


Do not scale from this drawing except for planning purposes. All dimensions must be checked on site before any work begins.

All goods, materials, and workmanship must comply with current Building Regulations, British Standards, and relevant Codes of Practice.

© Ecotecture Ecological Design Limited.


All rights reserved. This drawing and its design are the property of Ecotecture Ecological Design Limited and may not be reproduced, copied, or used for any purpose other than that for which they were issued, without prior written consent.

Drawing to be printed A1

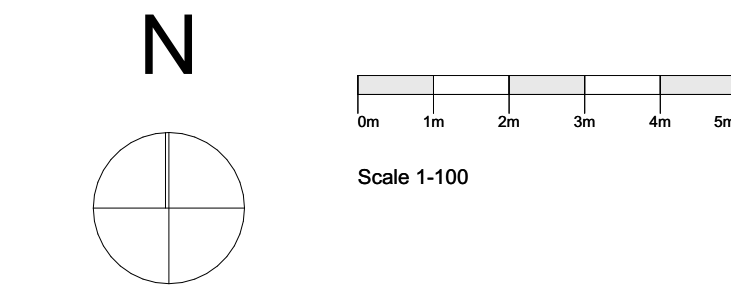

TREE ROOT PROTECTION AREAS

EXISTING AREA OF HARDSTANDING

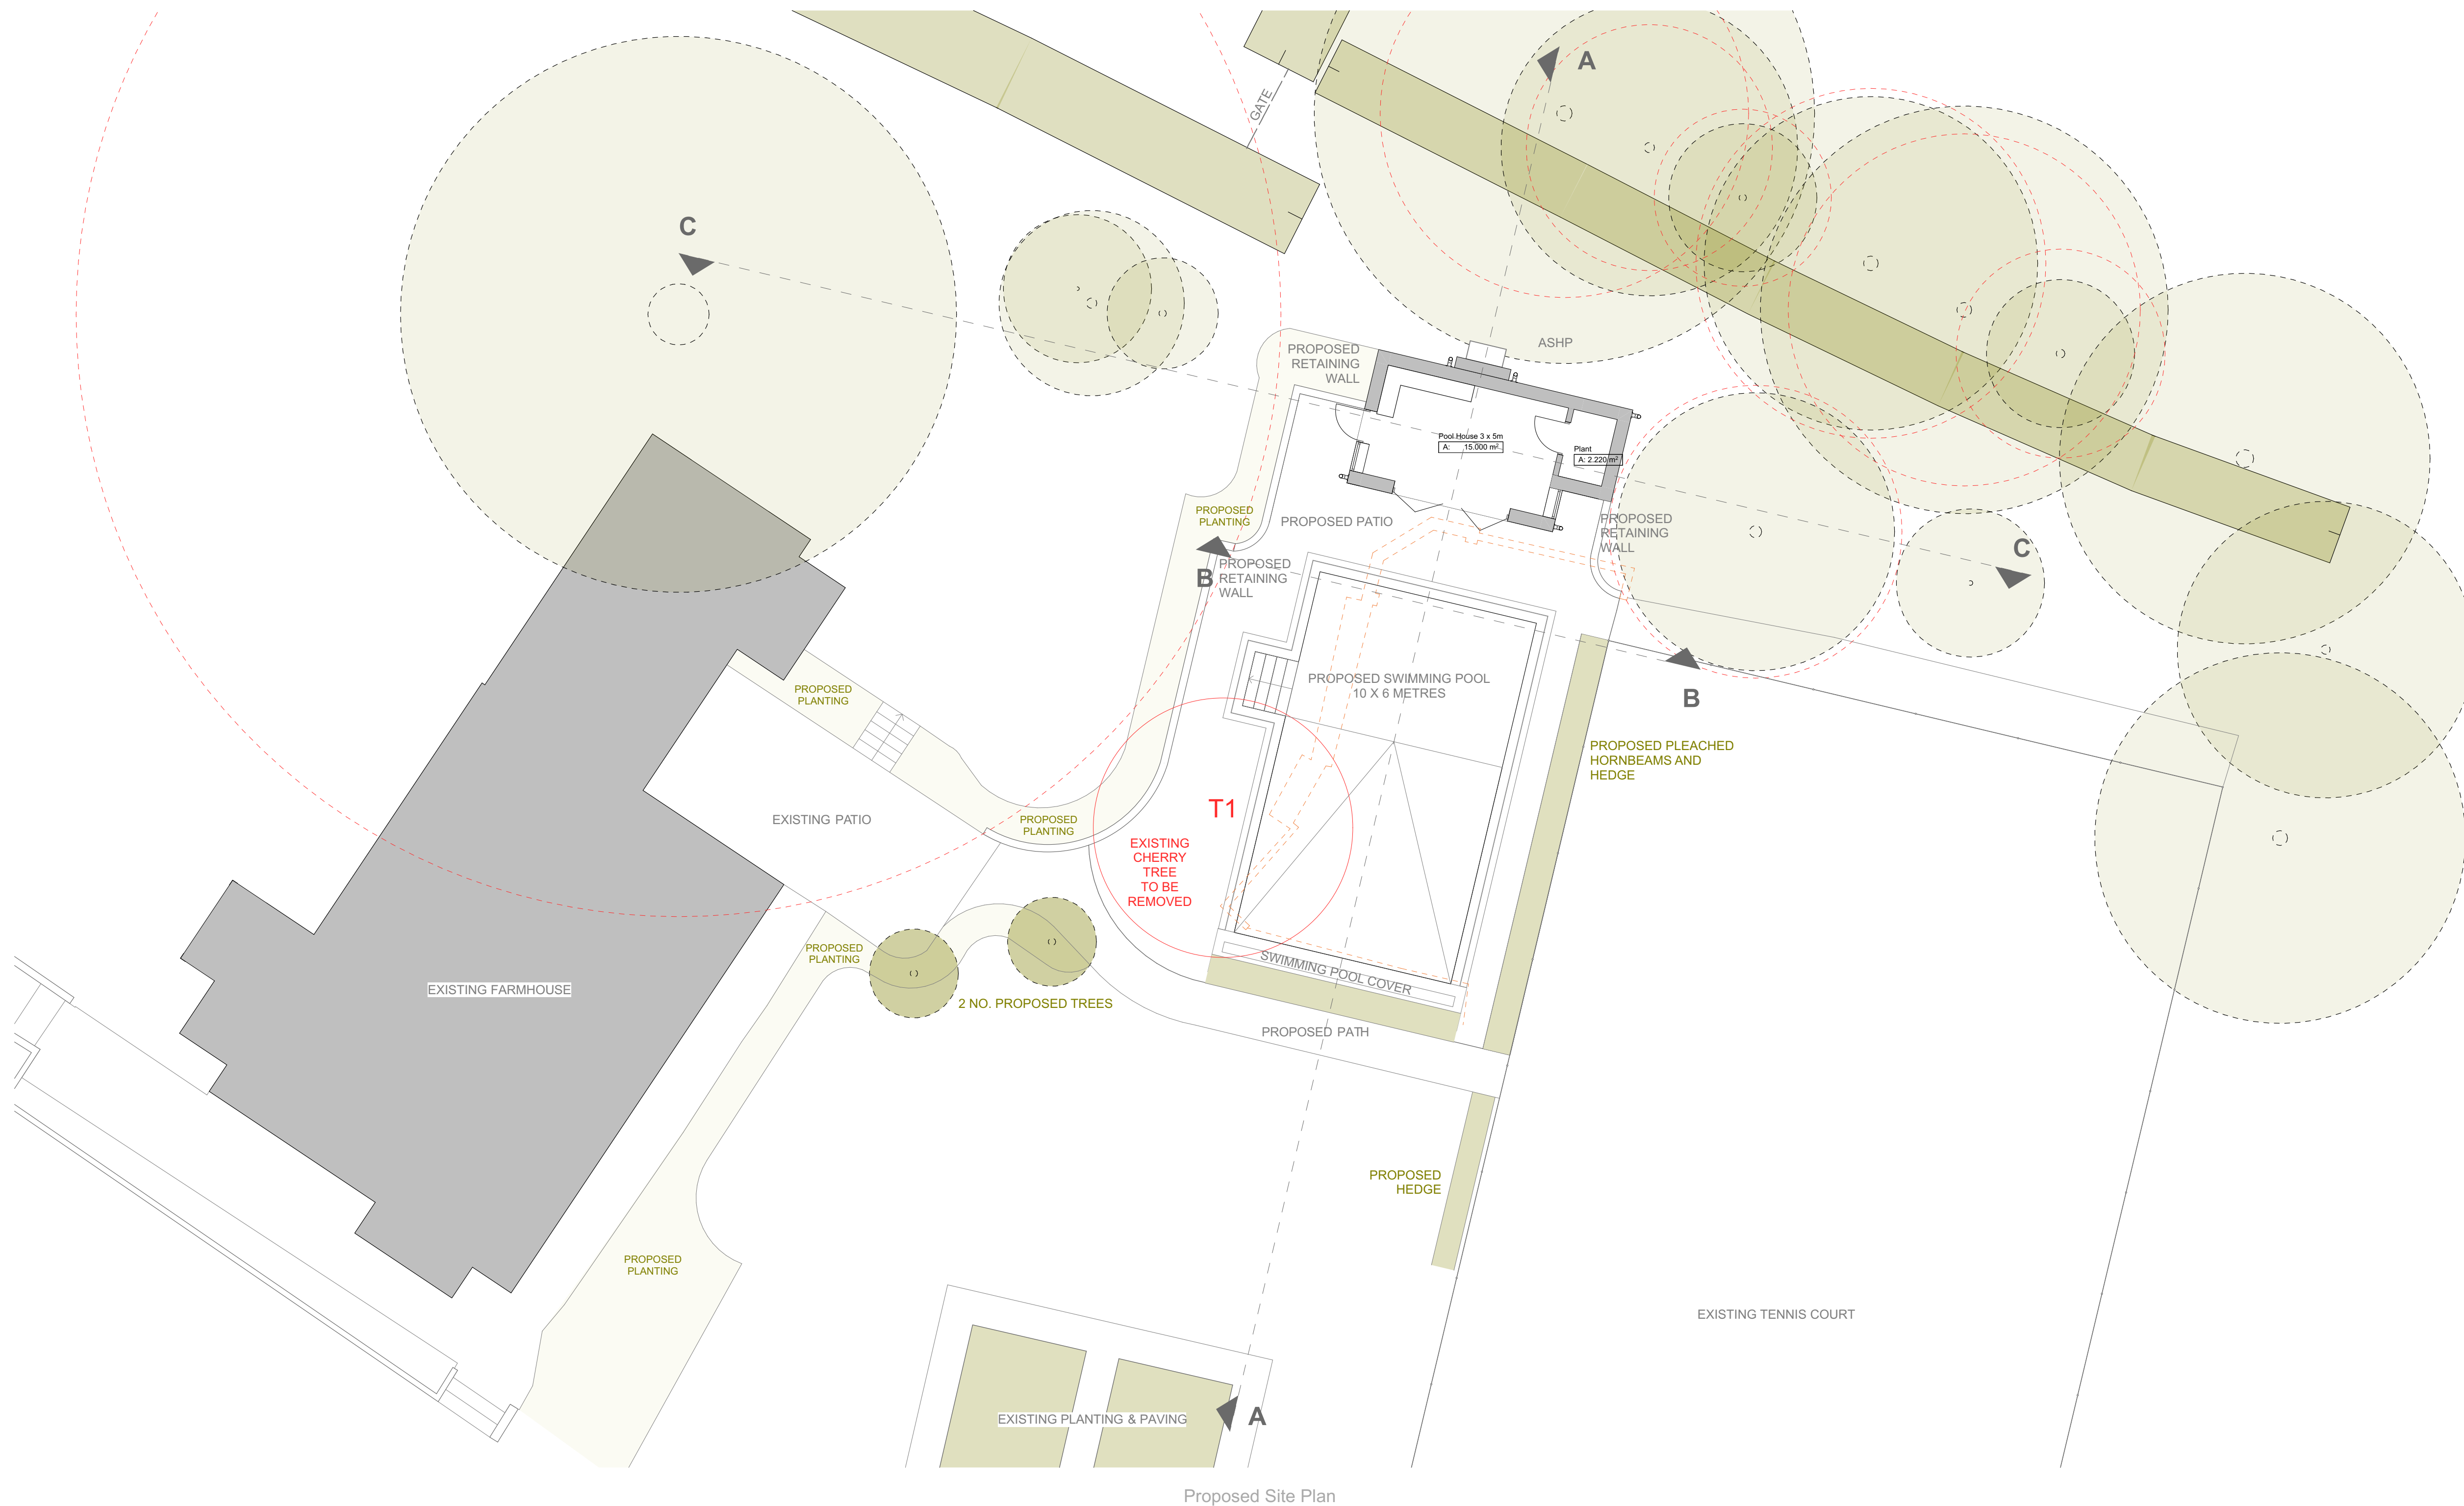

Proposed Site Plan

RevID	Transmitted By	Trans mittal Set Date	Layout Comment
-------	-------------------	--------------------------------	----------------

ecotecture
ECOLOGICAL ARCHITECTURE

01444 416745 info@ecotecture.co.uk
www.ecotecture.co.uk

31 Sussex Road	Haywards Heath
West Sussex	RH16 4DZ

Client: Chris Husband

Address: Old Beech Farm
Cuckfield, Haywards Heath
West Sussex
RH17 5HY

Description: Proposed Site Plan

Scale: 1:100 Date: August 2026
Drawn: AT Checked: JS

Drawing No: 882/202J