





Existing Front Elevation
Scale 1:100

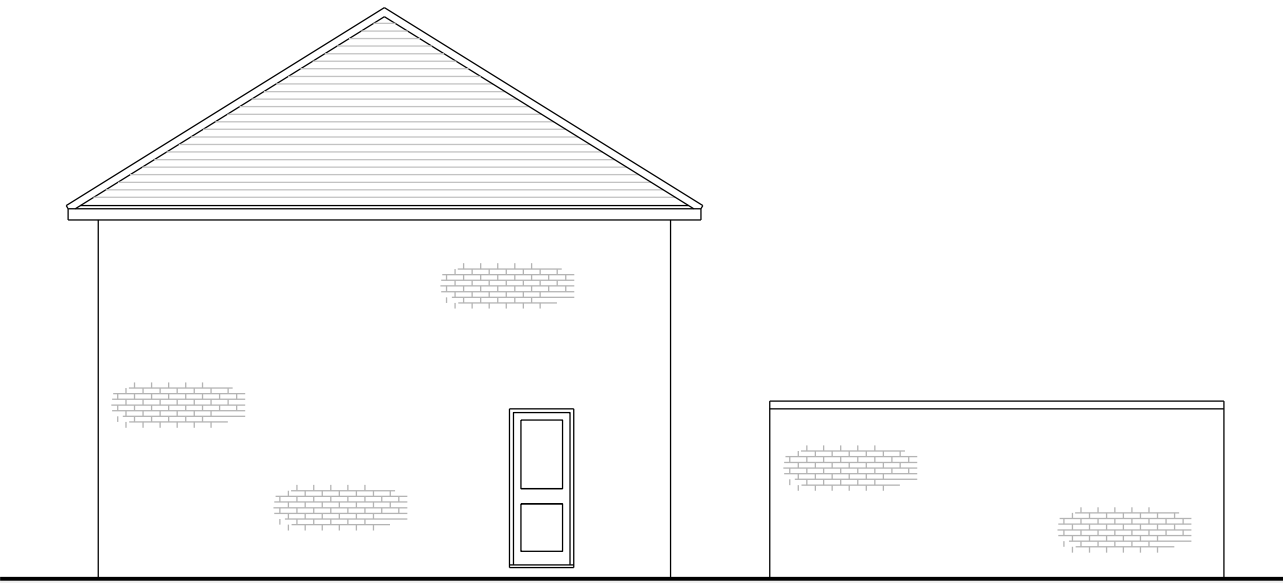


Existing Side Elevation
Scale 1:100



Existing Rear Elevation
Scale 1:100

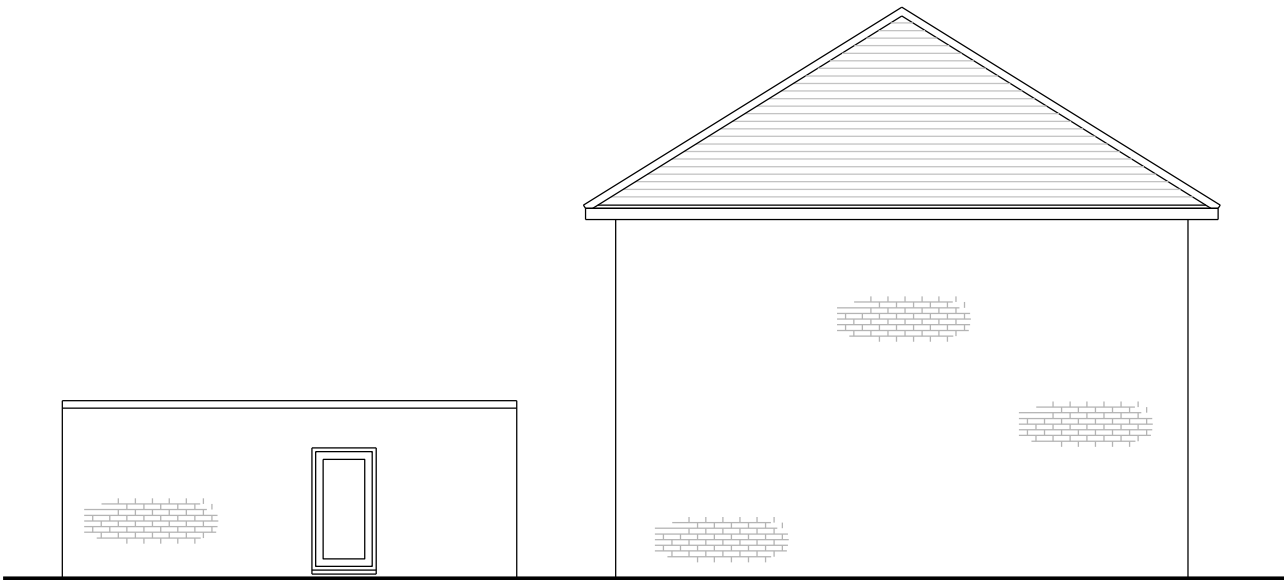

Existing Side Elevation
Scale 1:100

 

Client Mr & Mrs Deadman	Title Proposed Single Storey Side Extension & Garage Conversion Existing Elevations	Drawn By	Size A3	Date 25/08/26
		Drawing Number JBD/RH10/4UD/052		Rev A