


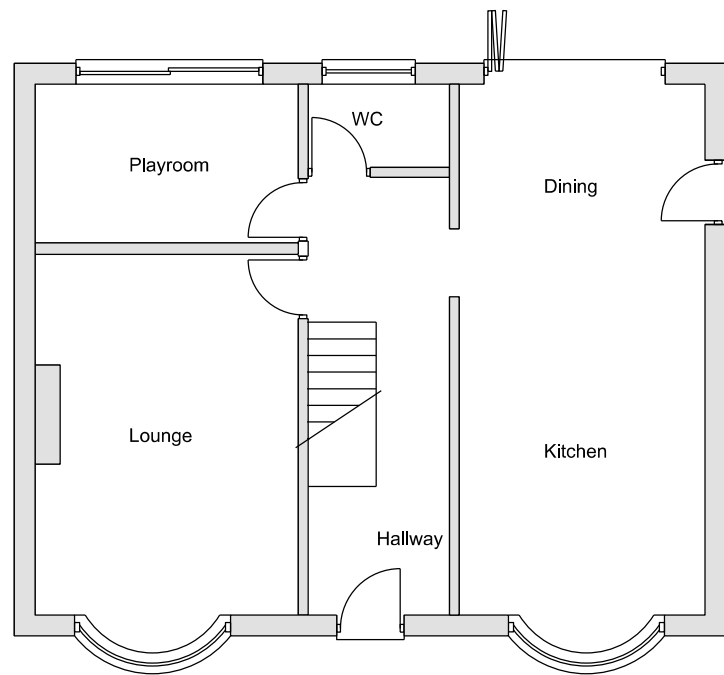


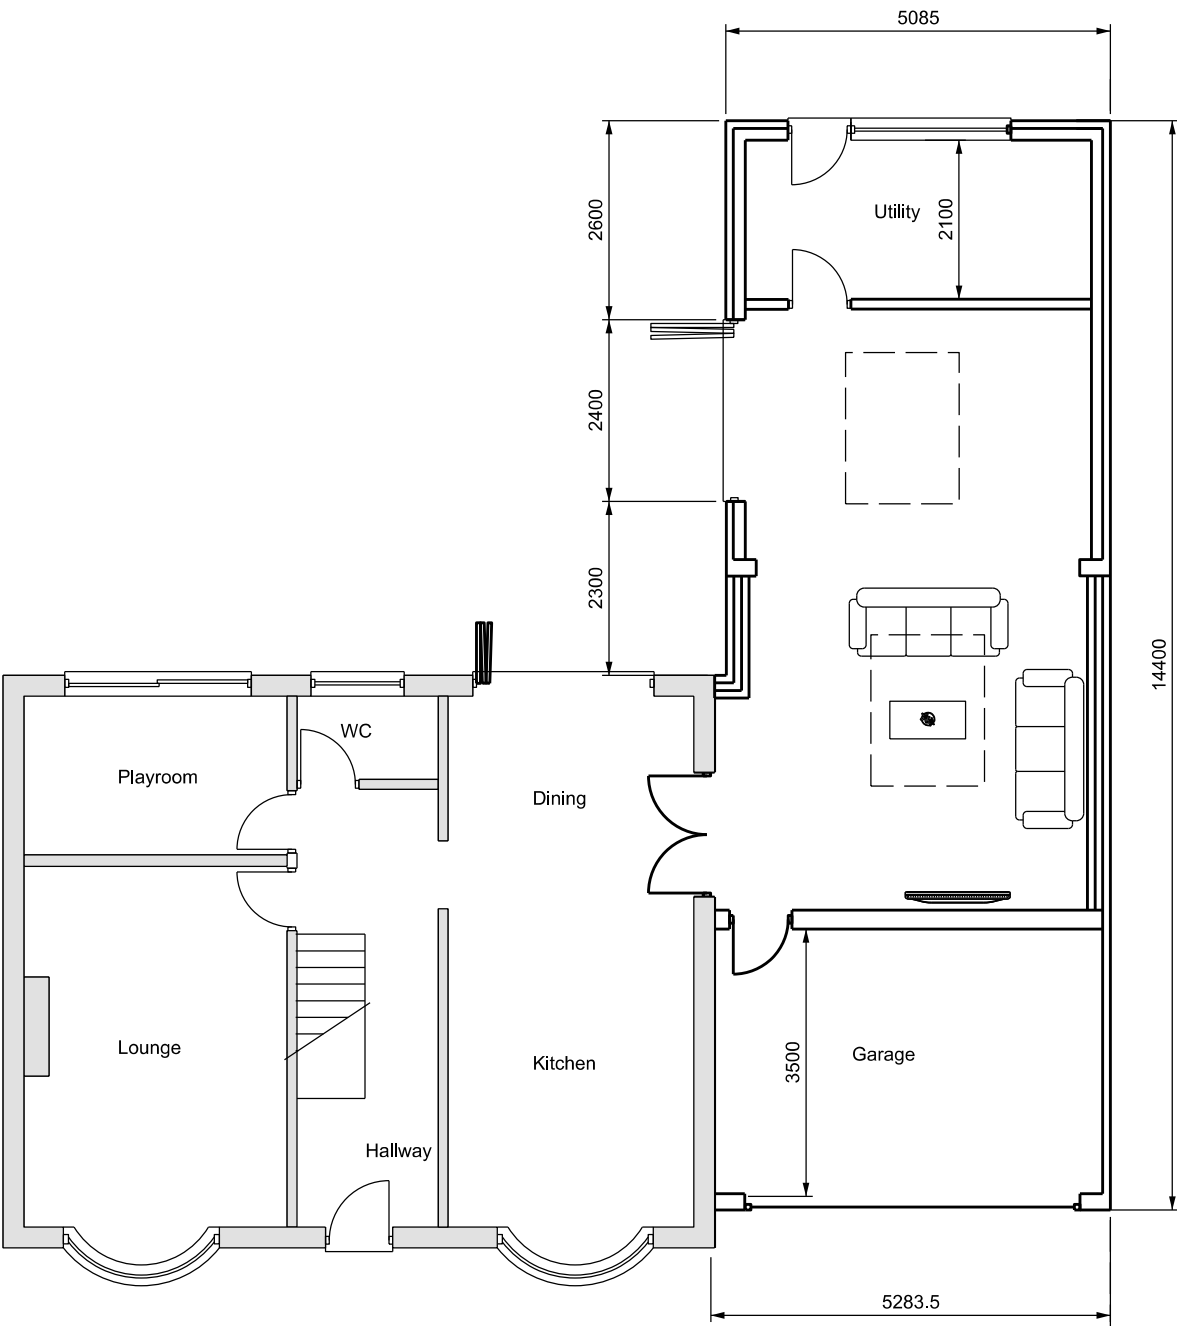

Existing Ground Floor Plan
Scale 1:100

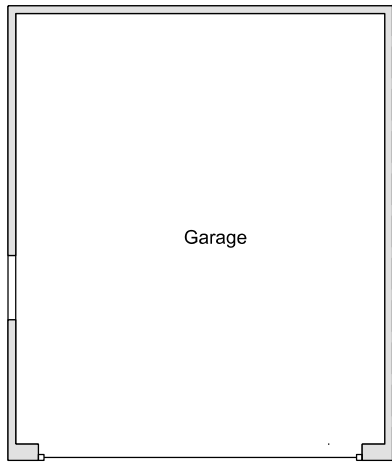

Proposed Ground Floor Plan
Scale 1:100

 

Client Mr & Mrs Deadman	Title Proposed Single Storey Side Extension & Garage Conversion Existing & Proposed Plans	Drawn By	Size A3	Date 25/08/26
		Drawing Number JBD/RH10/4UD/051		Rev A

Title

24 Haven Gardens,
Crawley Down,
West Sussex
RH10 4UD