





Proposed Front Elevation
Scale 1:100

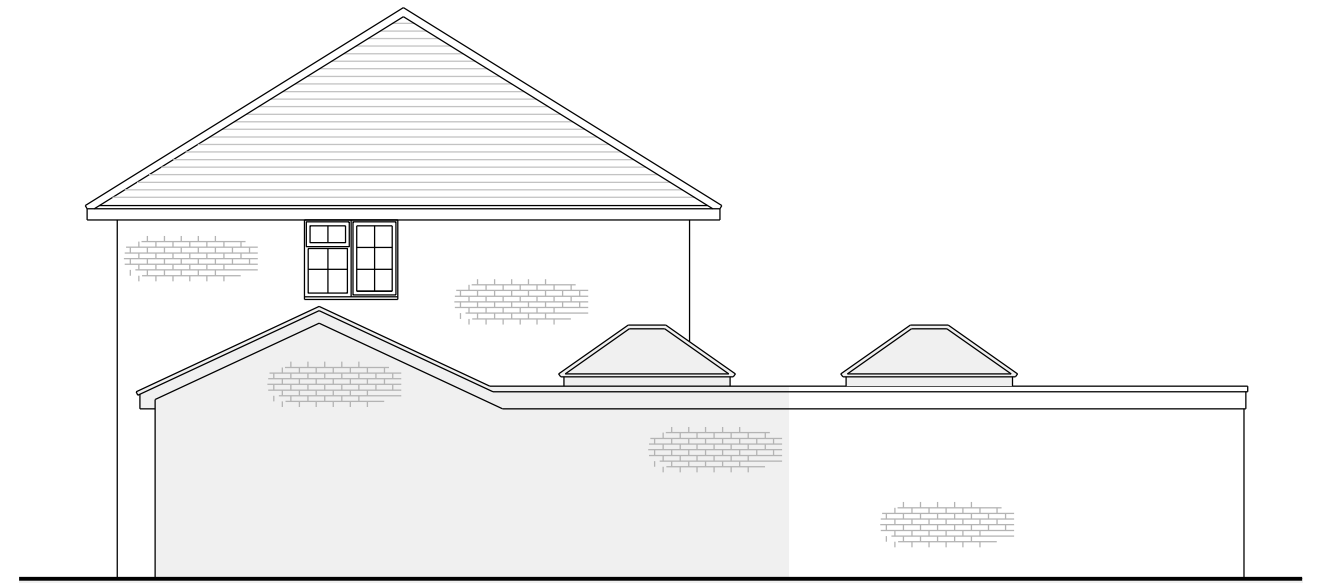


Proposed Side Elevation
Scale 1:100



Proposed Rear Elevation
Scale 1:100

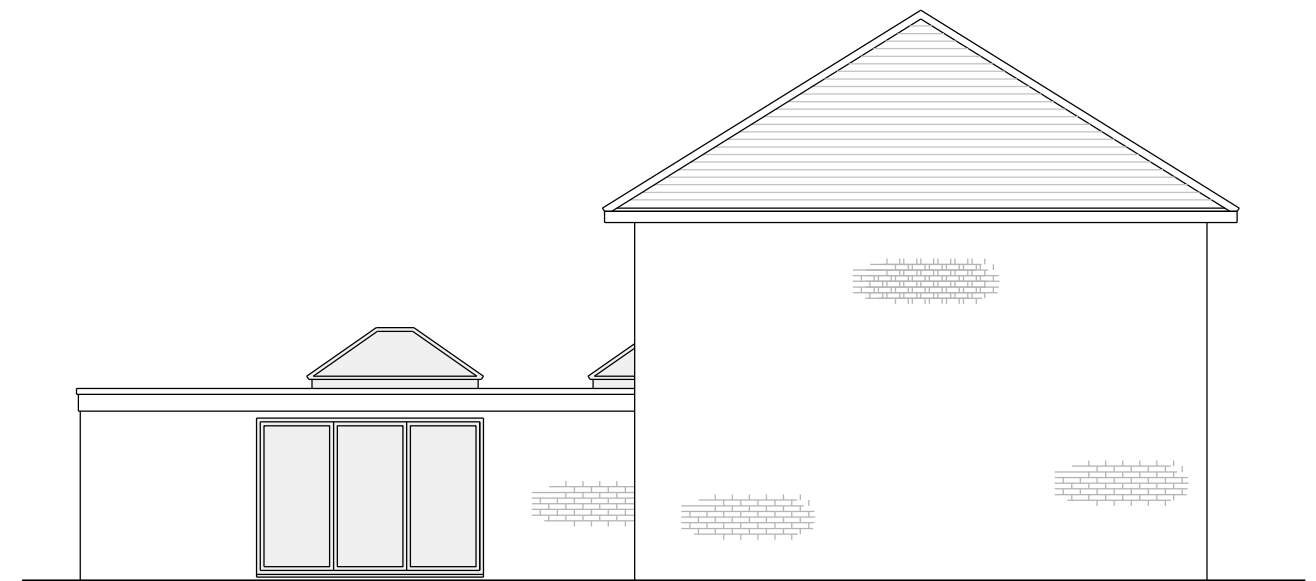

Proposed Side Elevation
Scale 1:100

 

Client **Mr & Mrs Deadman**

Title
**24 Haven Gardens,
Crawley Down,
West Sussex
RH10 4UD**

Title
**Proposed Single Storey Side Extension
& Garage Conversion**

Proposed Elevations

Drawn By

Size

A3

Date

25/08/26

Drawing Number

JBD/RH10/4UD/053

Rev

A