



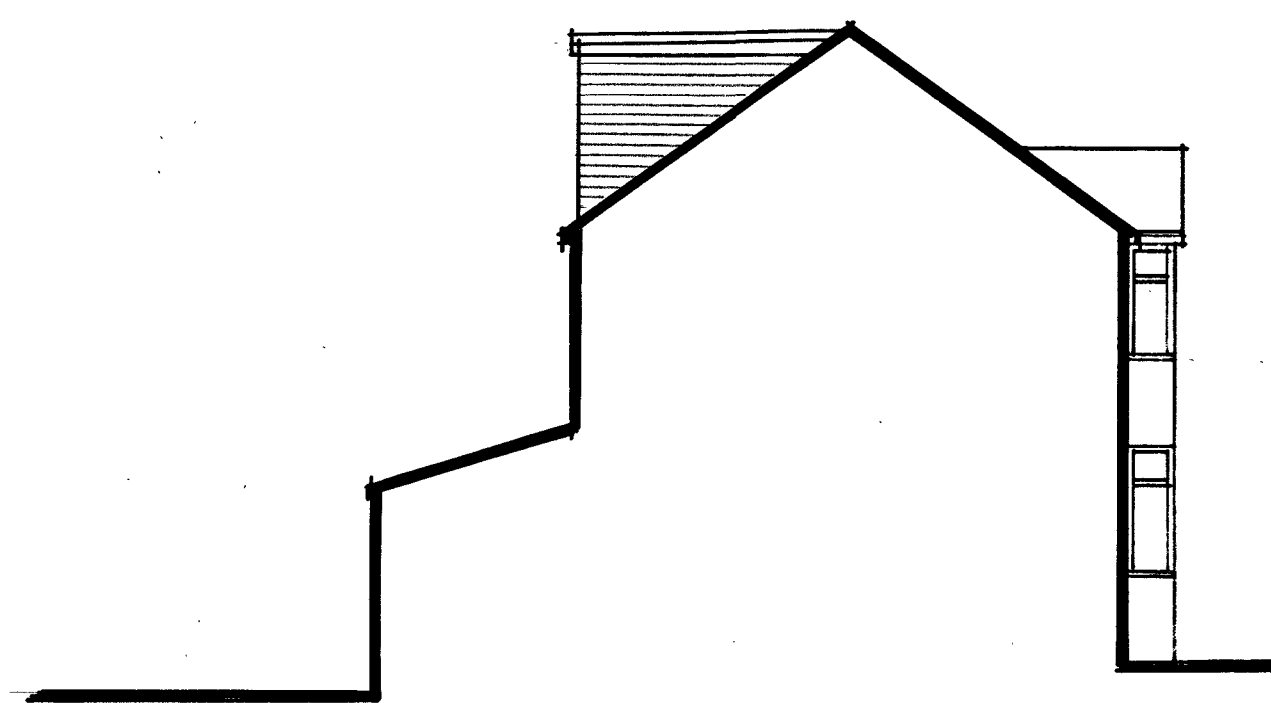


South Elevation

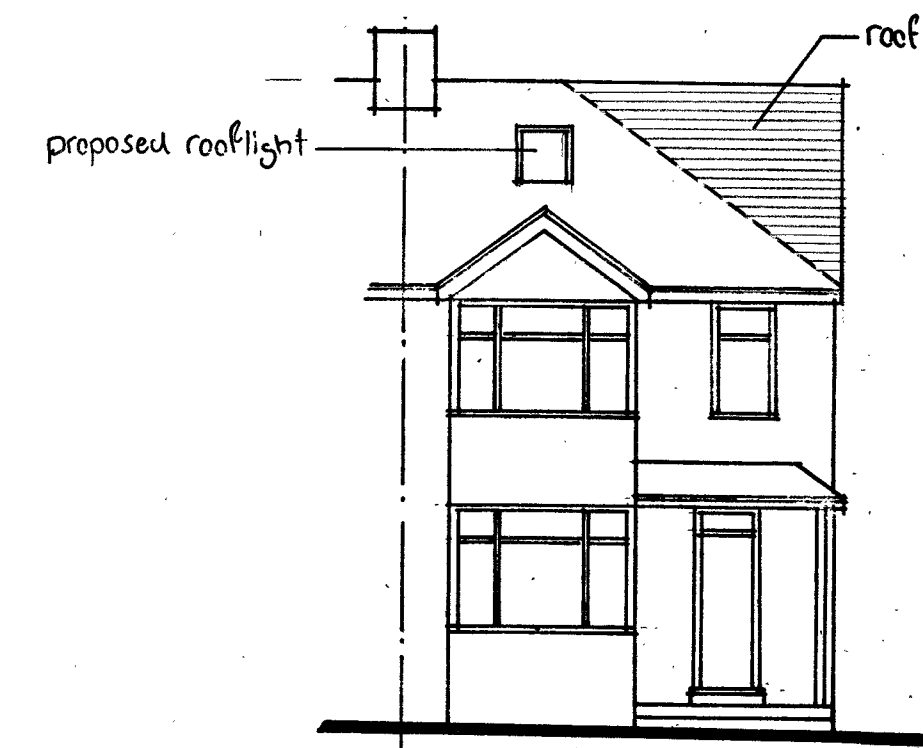


East Elevation




North Elevation

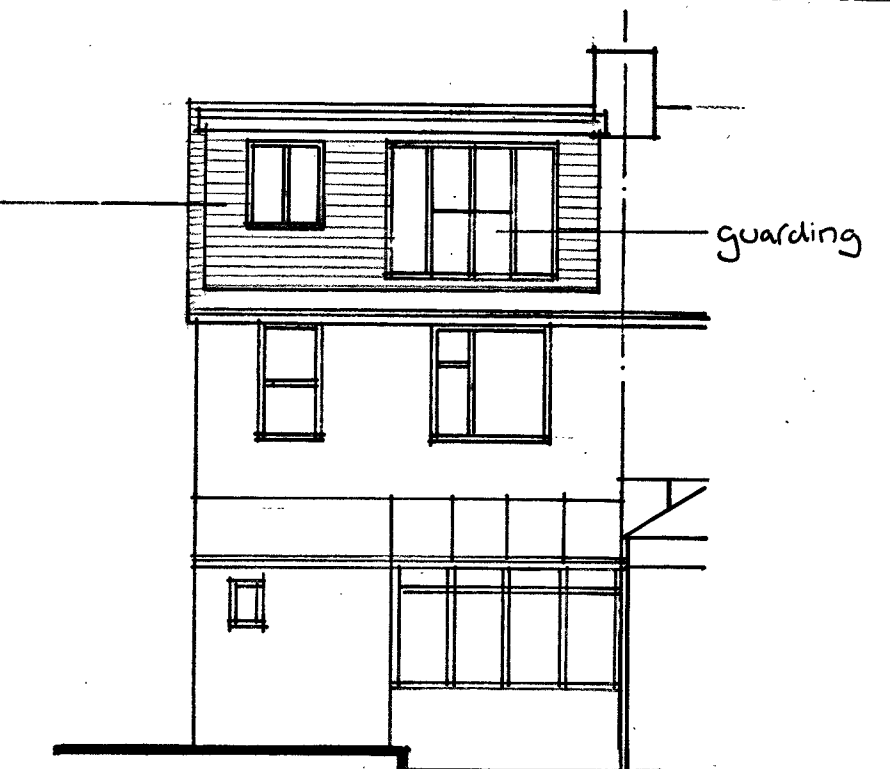

West Elevation

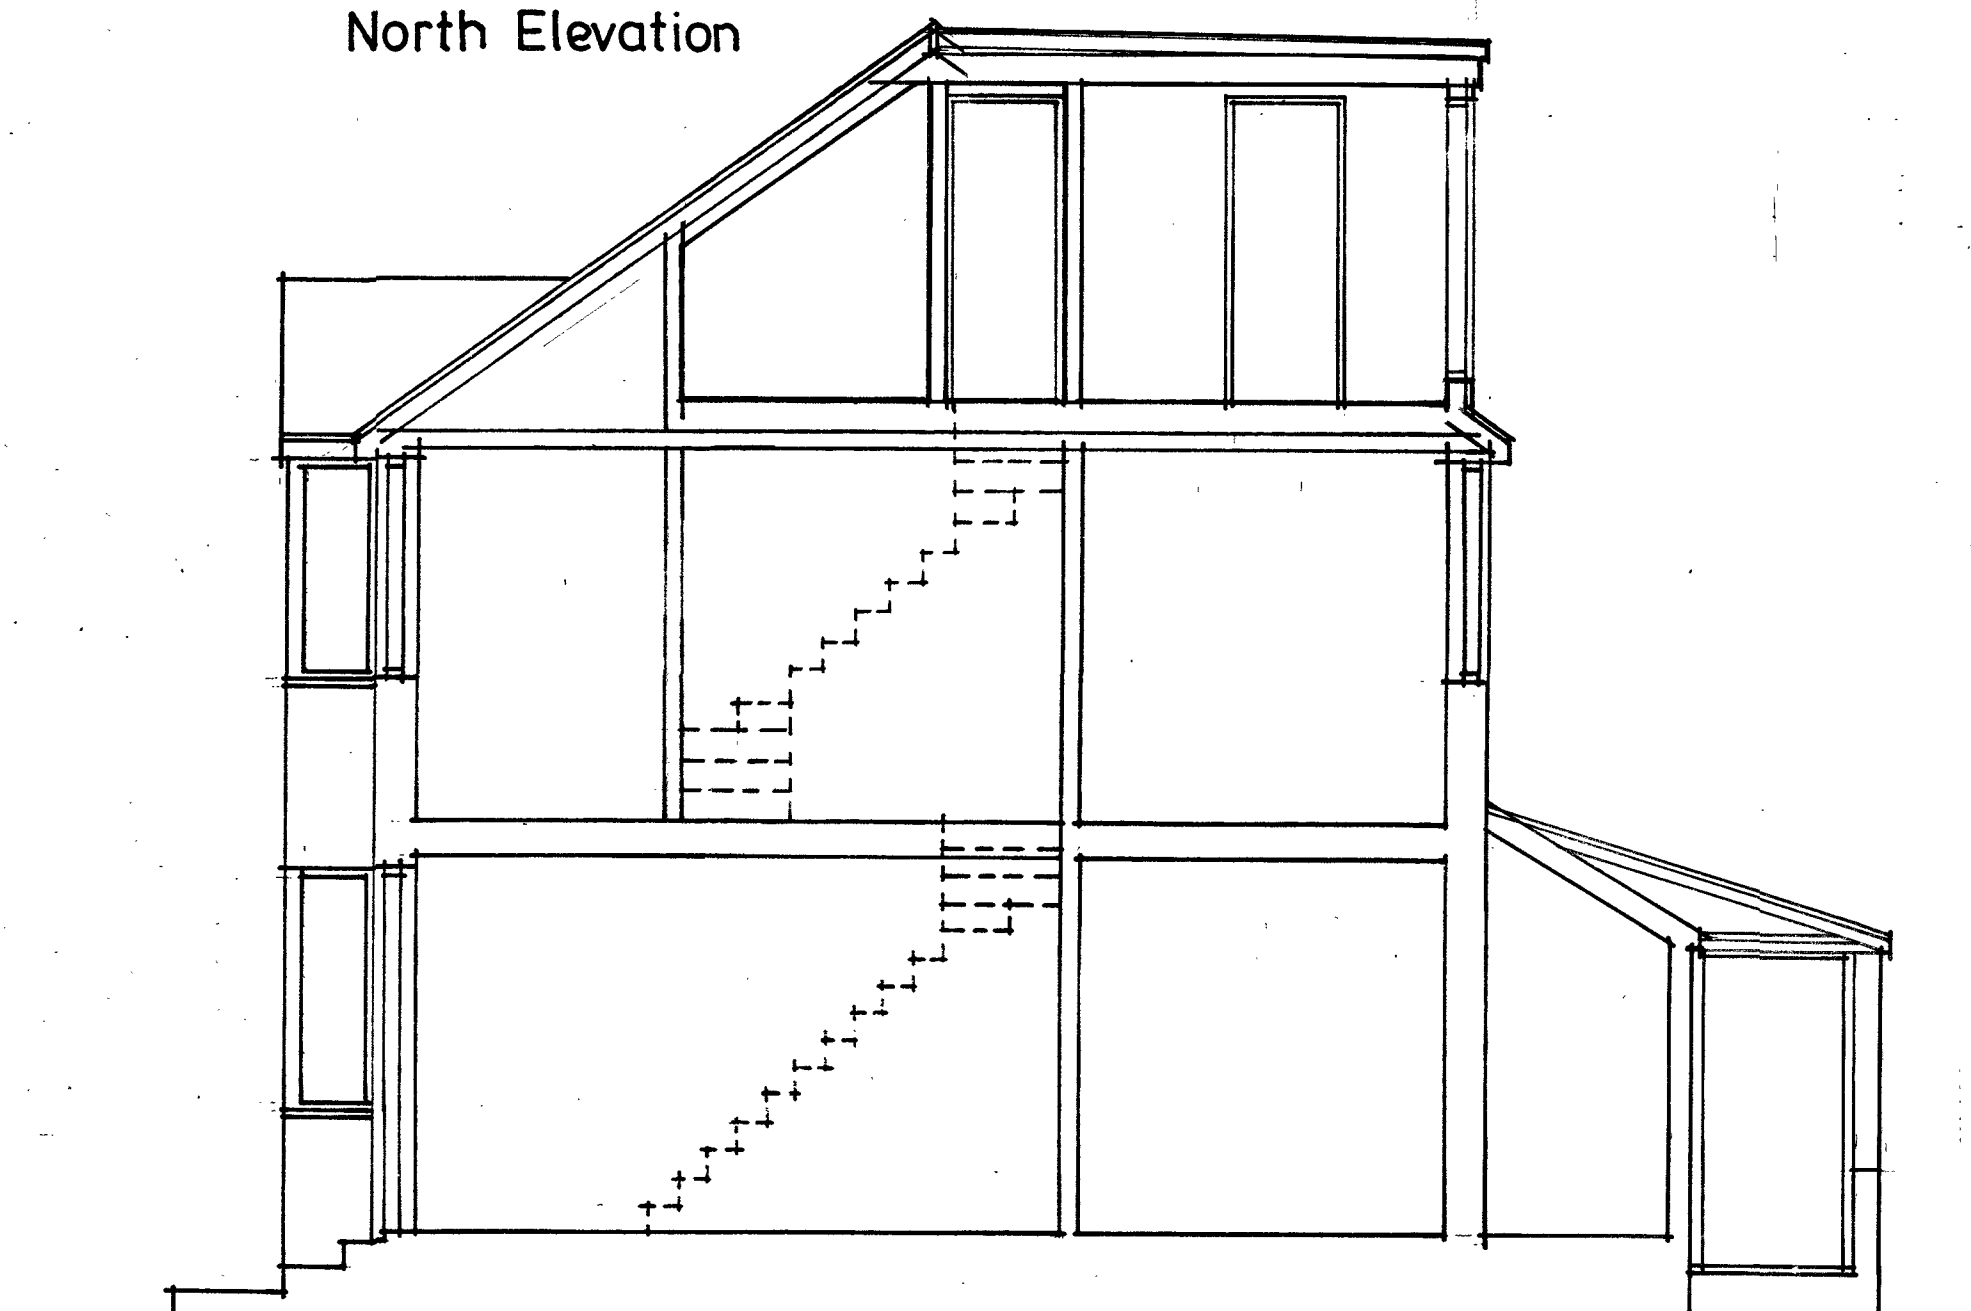


Section A-A

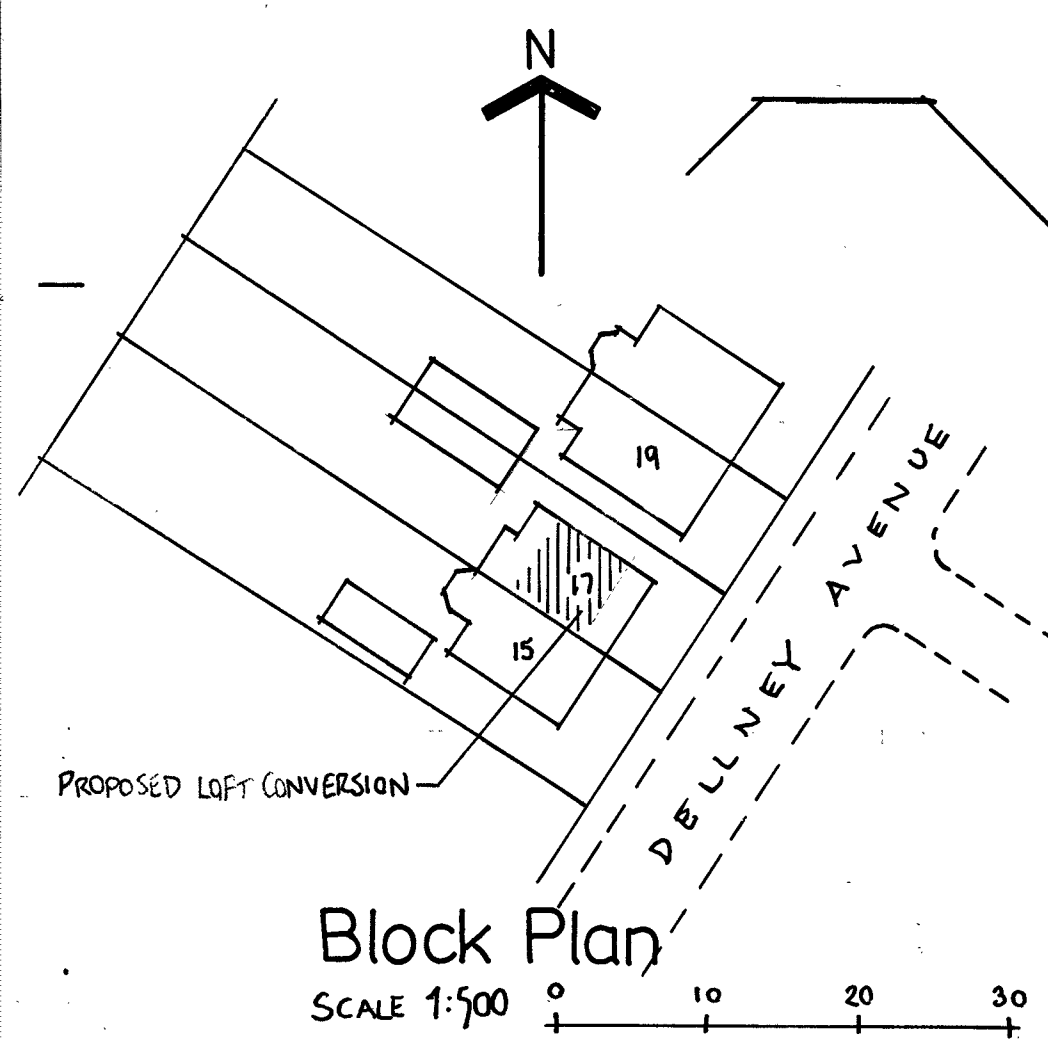


Block Plan


SCALE 1:500

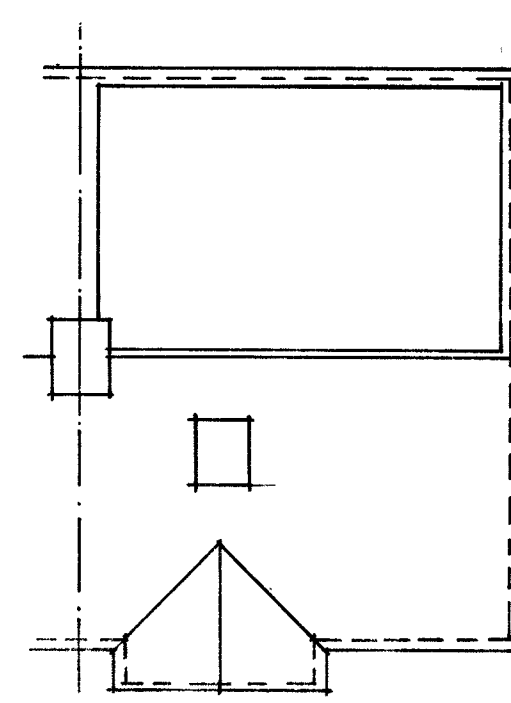


Roof Plan

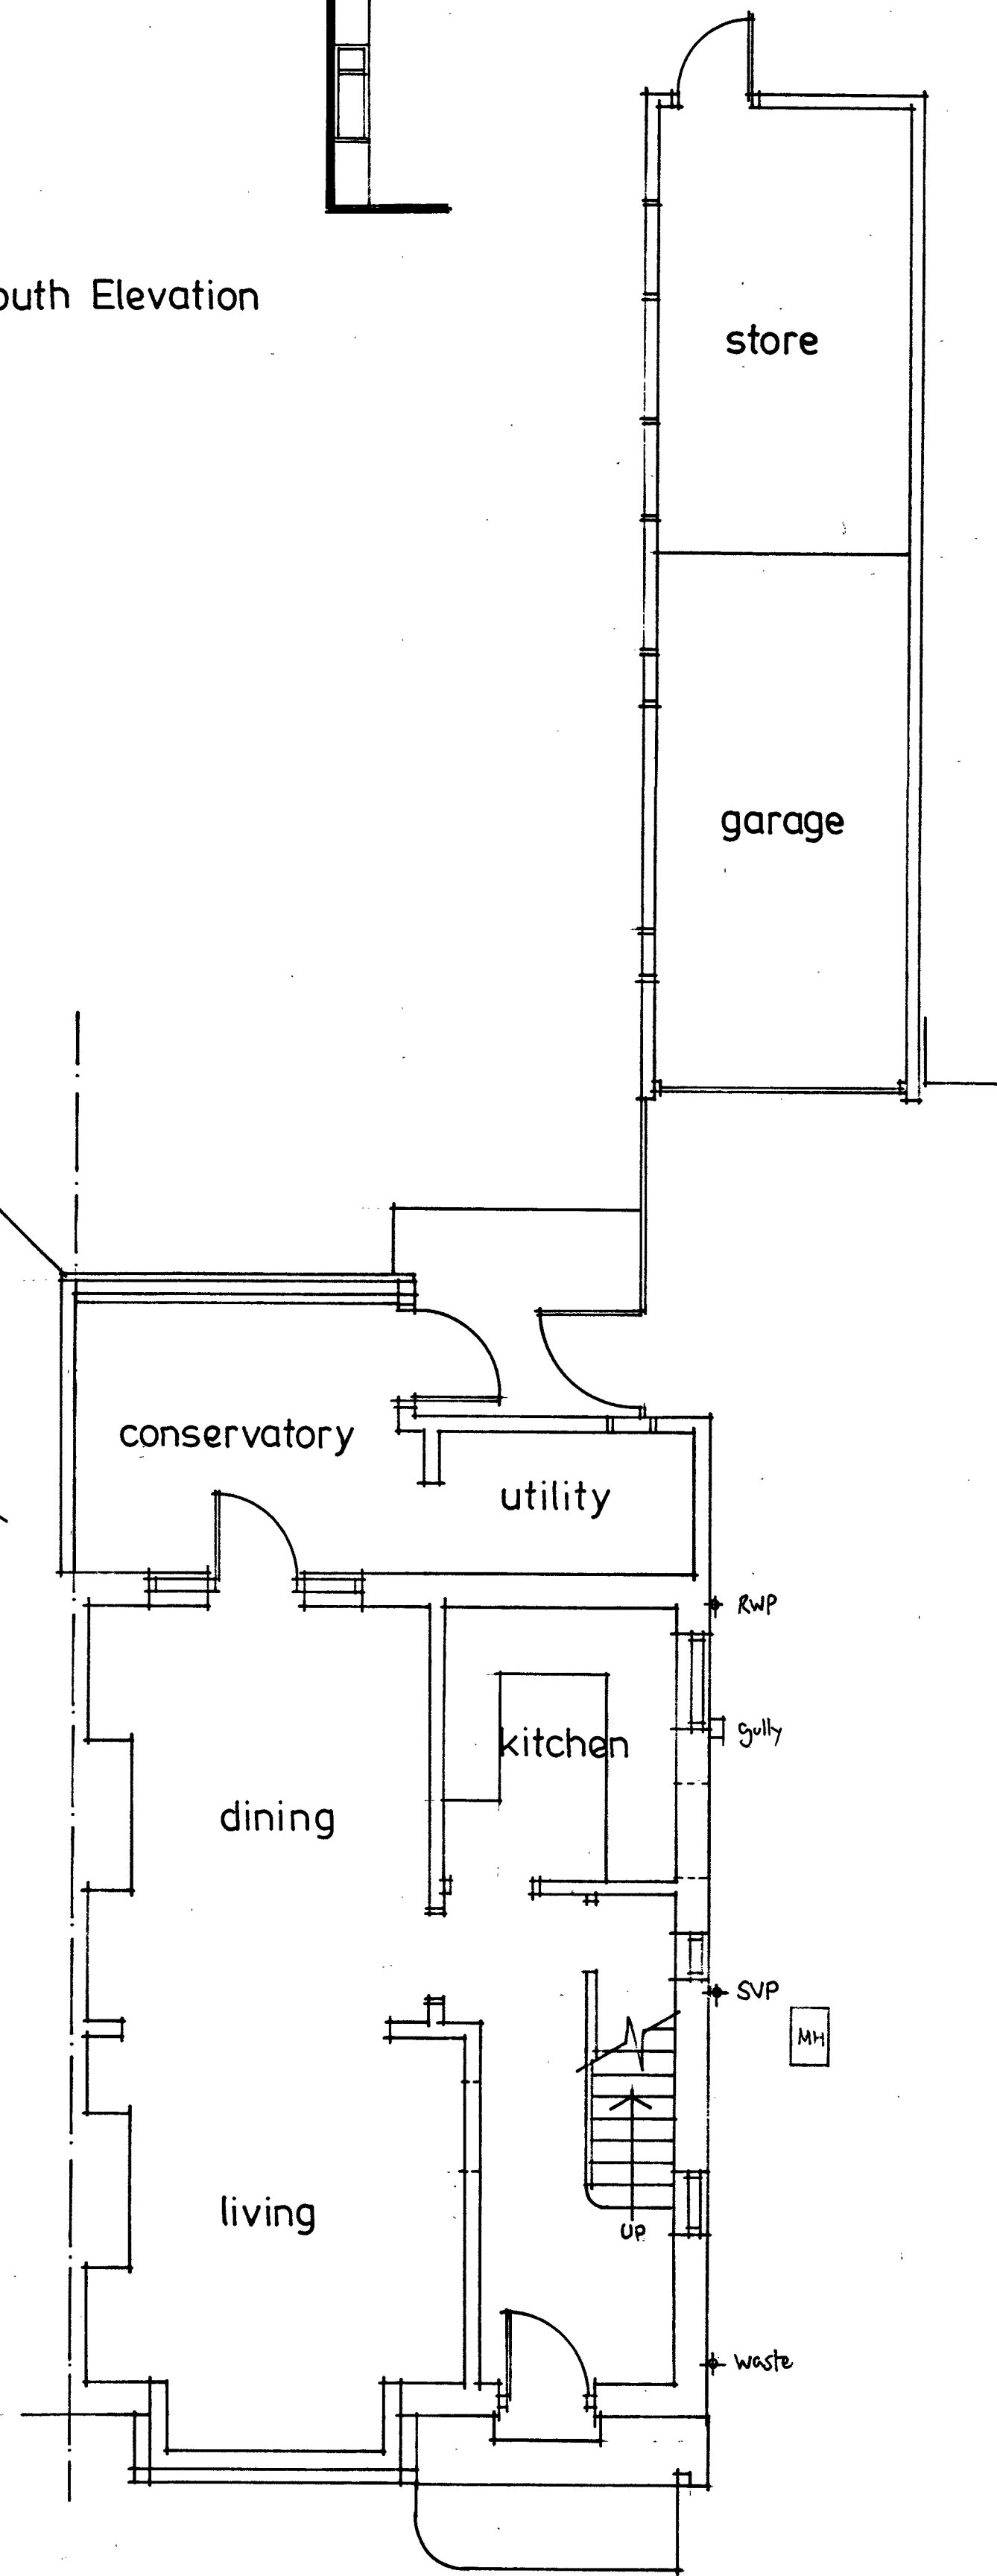

Ground Floor Plan

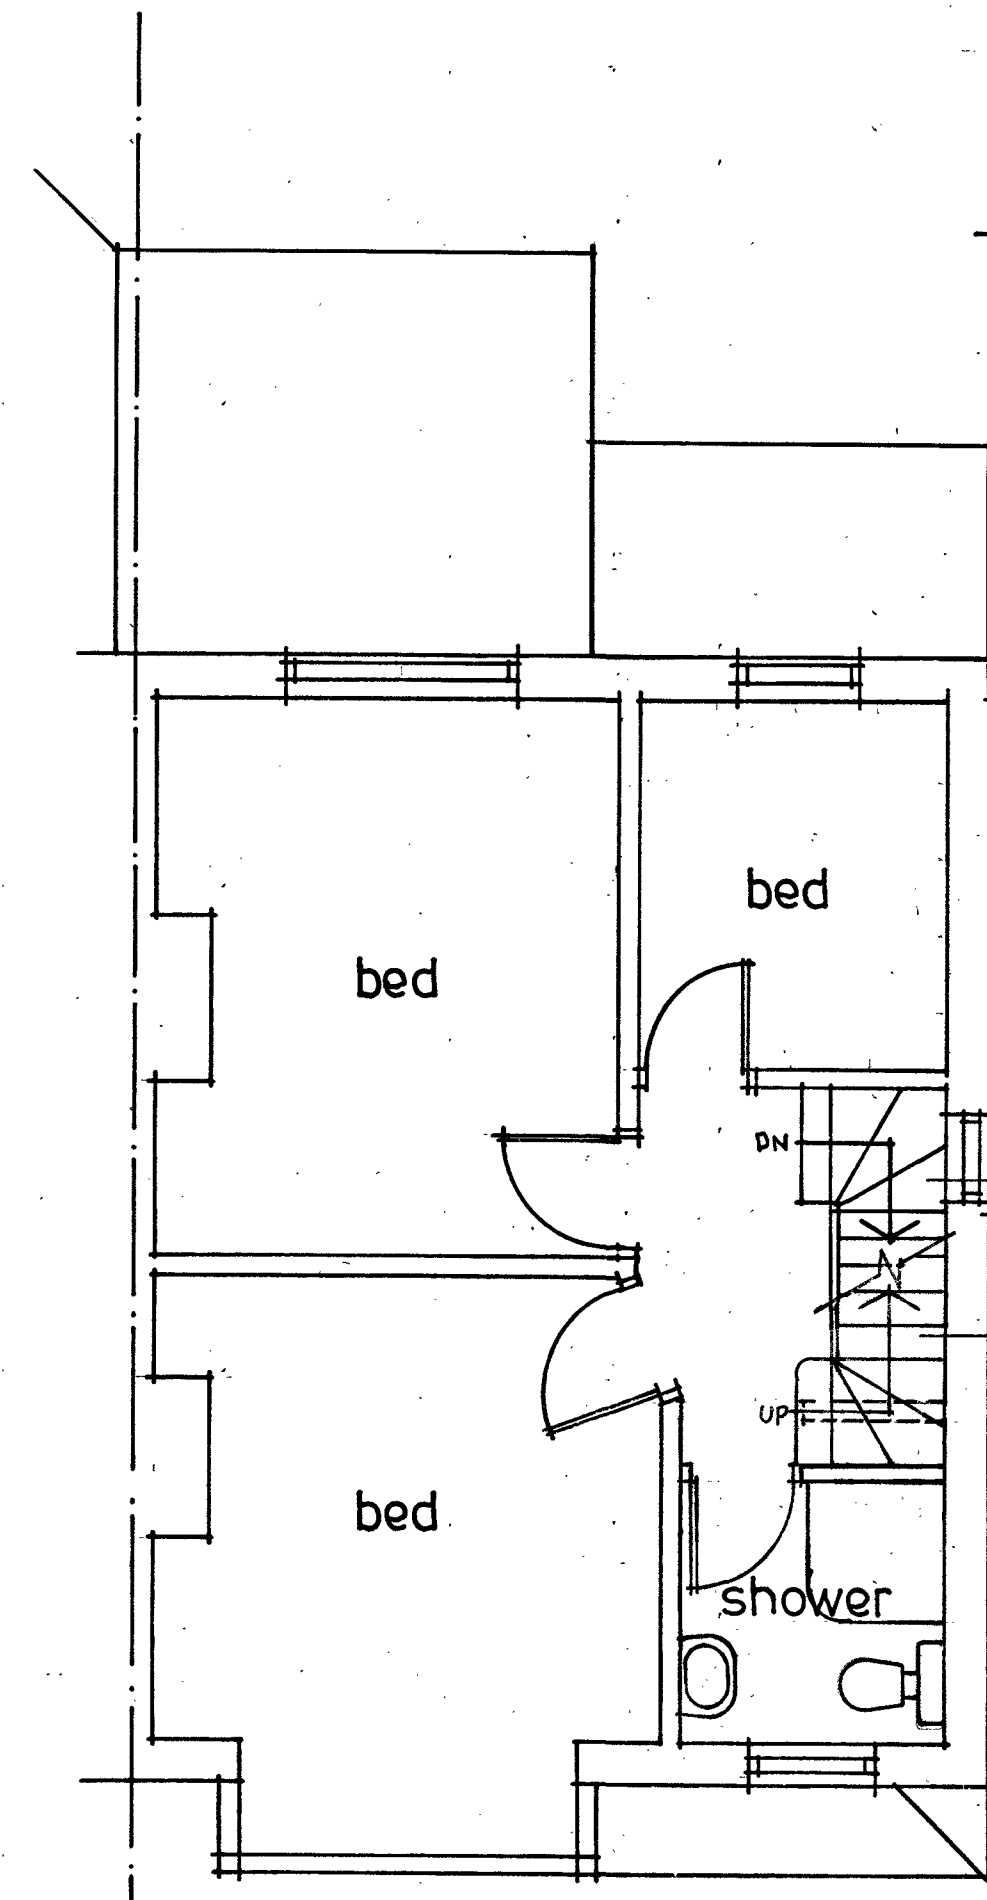

First Floor Plan

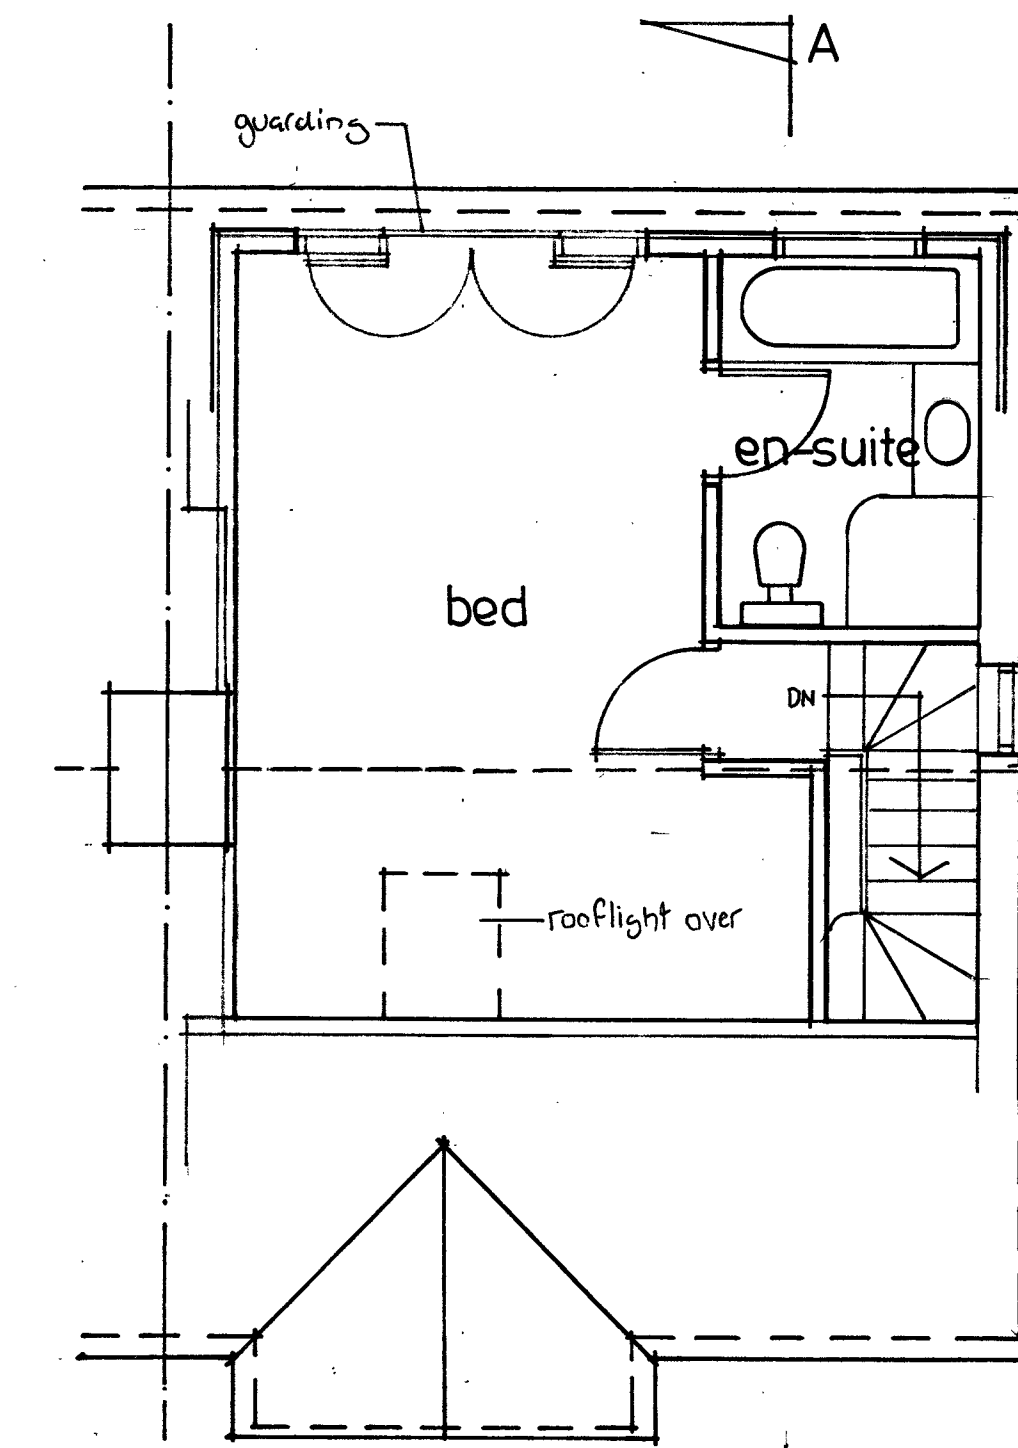

Second Floor Plan

Do not scale from this drawing all dimensions must be checked on site. This drawing is the sole copyright of Insite Planning

Insite Planning
5 Beechwood Avenue
Brighton, East Sussex
BN1 8ED
Tel: 01273 558118

Client:
 17 Dellney Avenue
 Haywards Heath
 Proposed Loft Conversion

Date: Dec 2024 Scale: 1:50, 1:100

Drawing No. 1865/2443

