



THE DRAWING IS THE PROPERTY OF STEPHEN BROMLEY ASSOCIATES
AND MUST NOT BE REPRODUCED BY ANY OTHER PERSON OR USED FOR
ANY OTHER PURPOSE WITHOUT THE WRITTEN PERMISSION OF
THE ARCHITECT. THE DRAWING IS NOT TO BE USED FOR ANY OTHER
PURPOSE WITHOUT THE WRITTEN PERMISSION OF THE ARCHITECT.
ALL DIMENSIONS TO BE GIVEN IN METERS AND MILLIMETERS.
ALL DIMENSIONS TO BE GIVEN TO THE FACE OF THE WORK.
ALL DIMENSIONS TO BE GIVEN TO THE FACE OF THE WORK.
ALL DIMENSIONS TO BE GIVEN TO THE FACE OF THE WORK.
ALL DIMENSIONS TO BE GIVEN TO THE FACE OF THE WORK.

0 1 2 3 4 5 6 7 8 9 10m

EXISTING

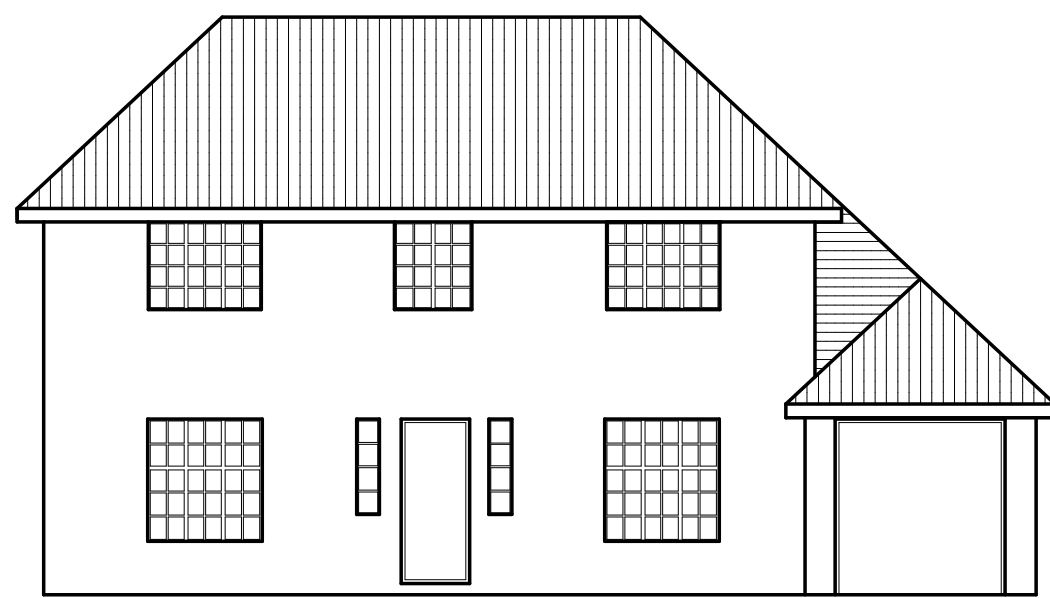

FRONT ELEVATION SOUTH EAST ELEVATION

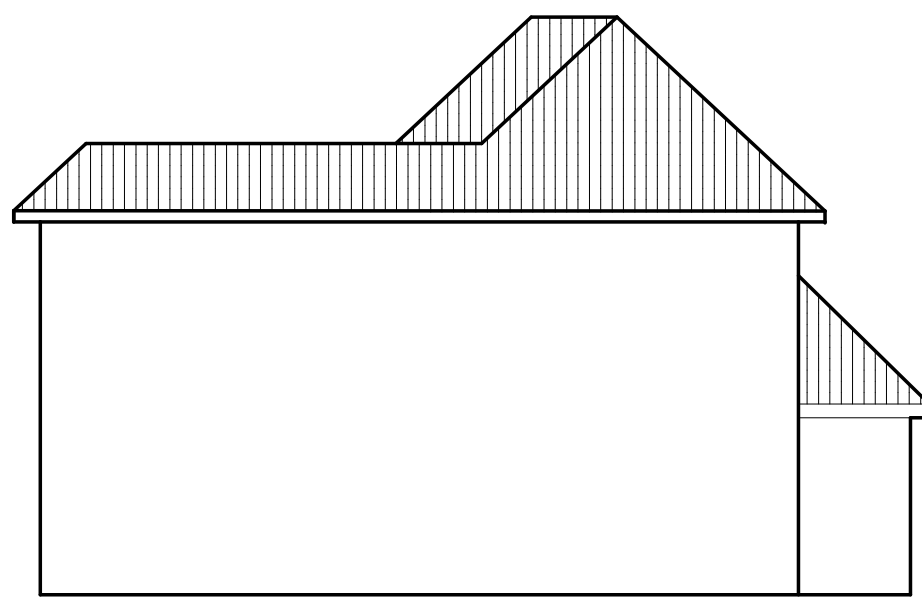

SIDE ELEVATION SOUTH WEST ELEVATION





REAR ELEVATION NORTH WEST ELEVATION




SIDE ELEVATION NORTH EAST ELEVATION


PROPOSED

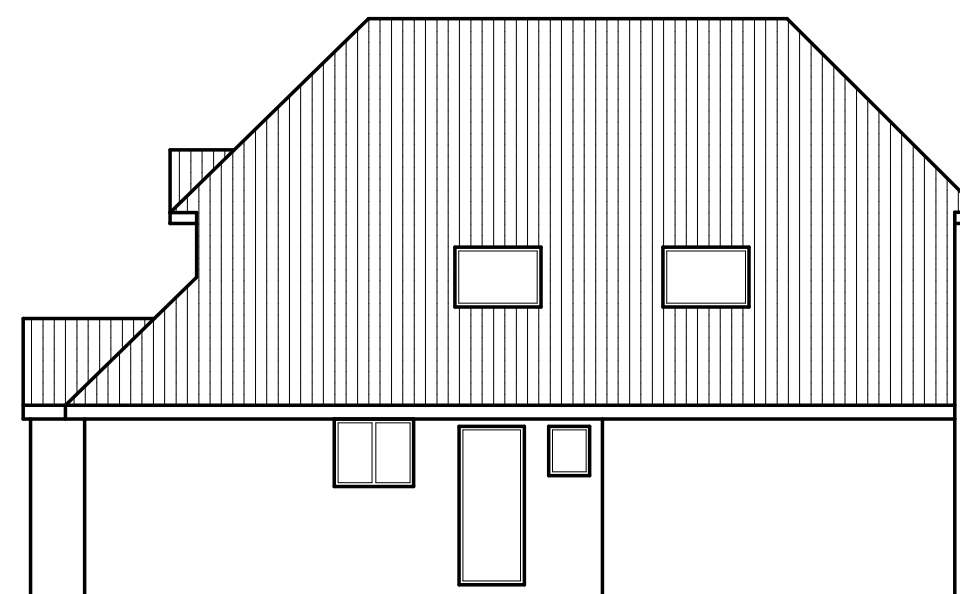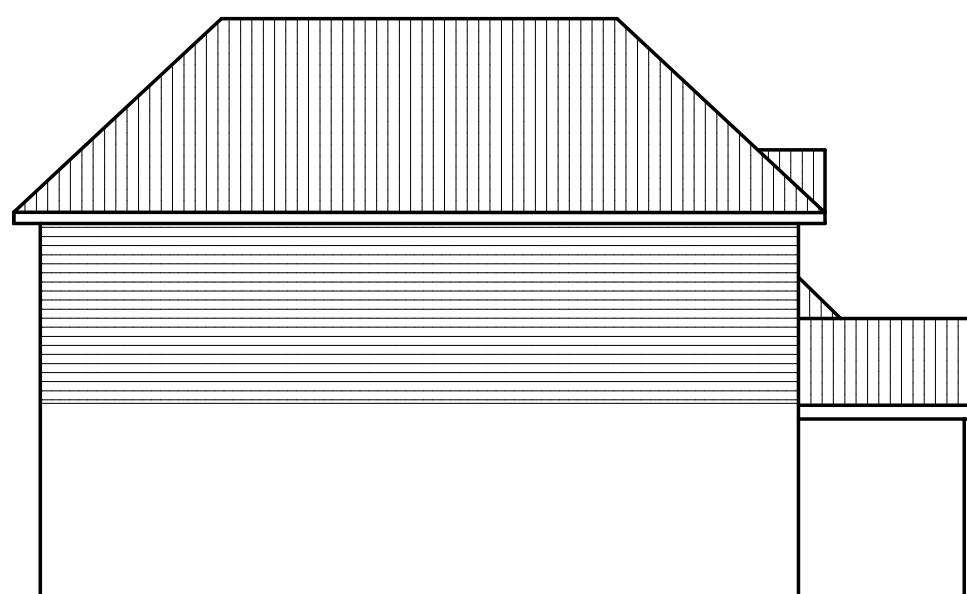


0 1 2 3 4 5 6 7 8 9 10m

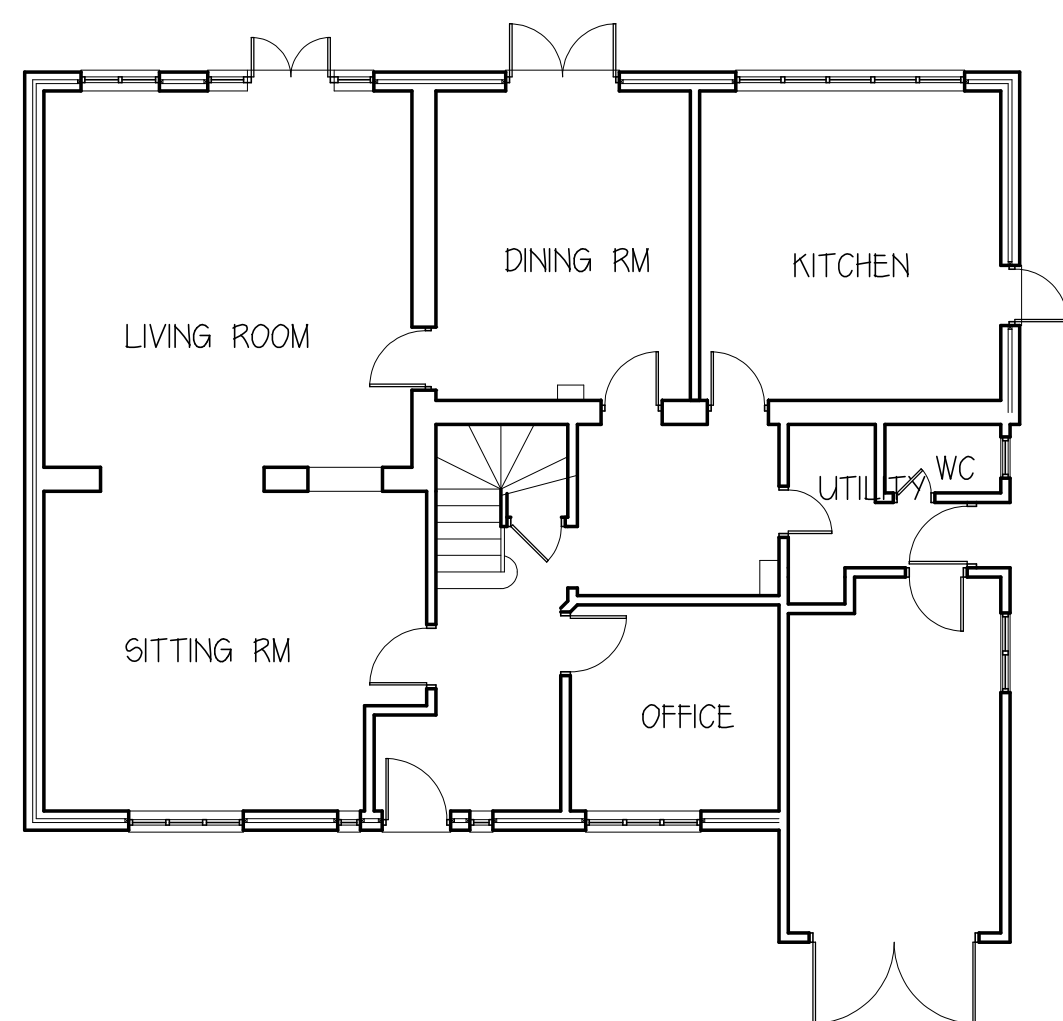


GROUND FLOOR PLAN

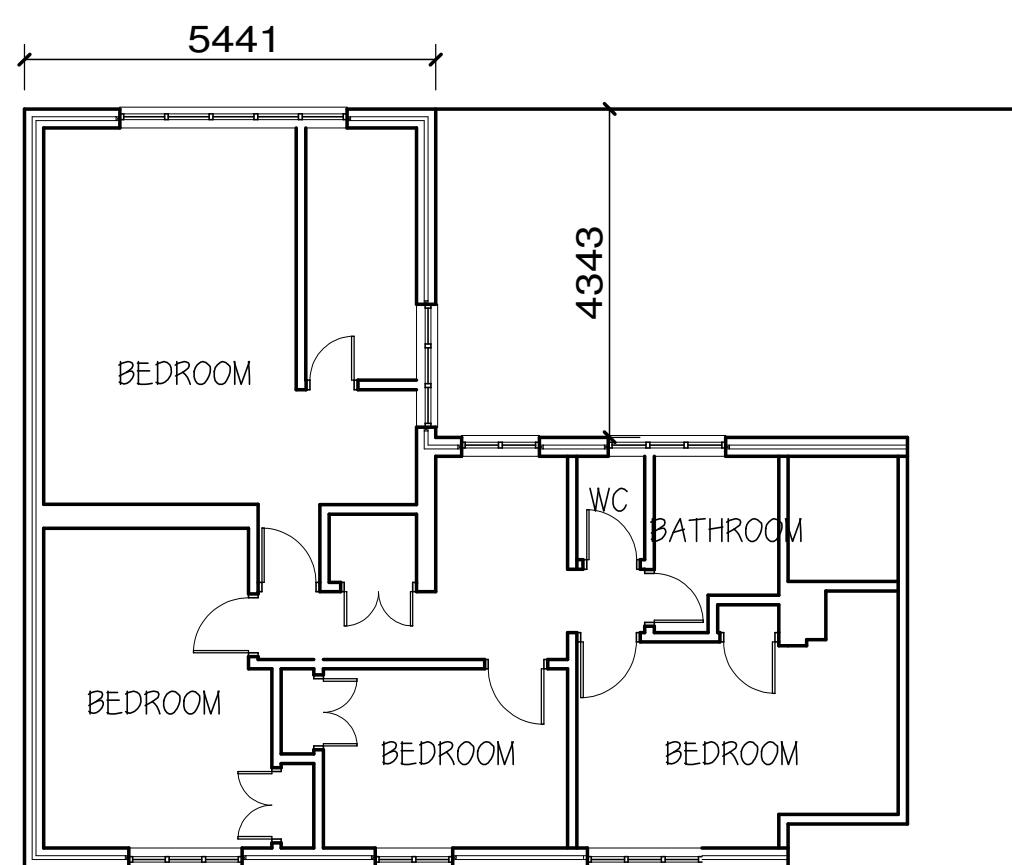

FIRST FLOOR PLAN

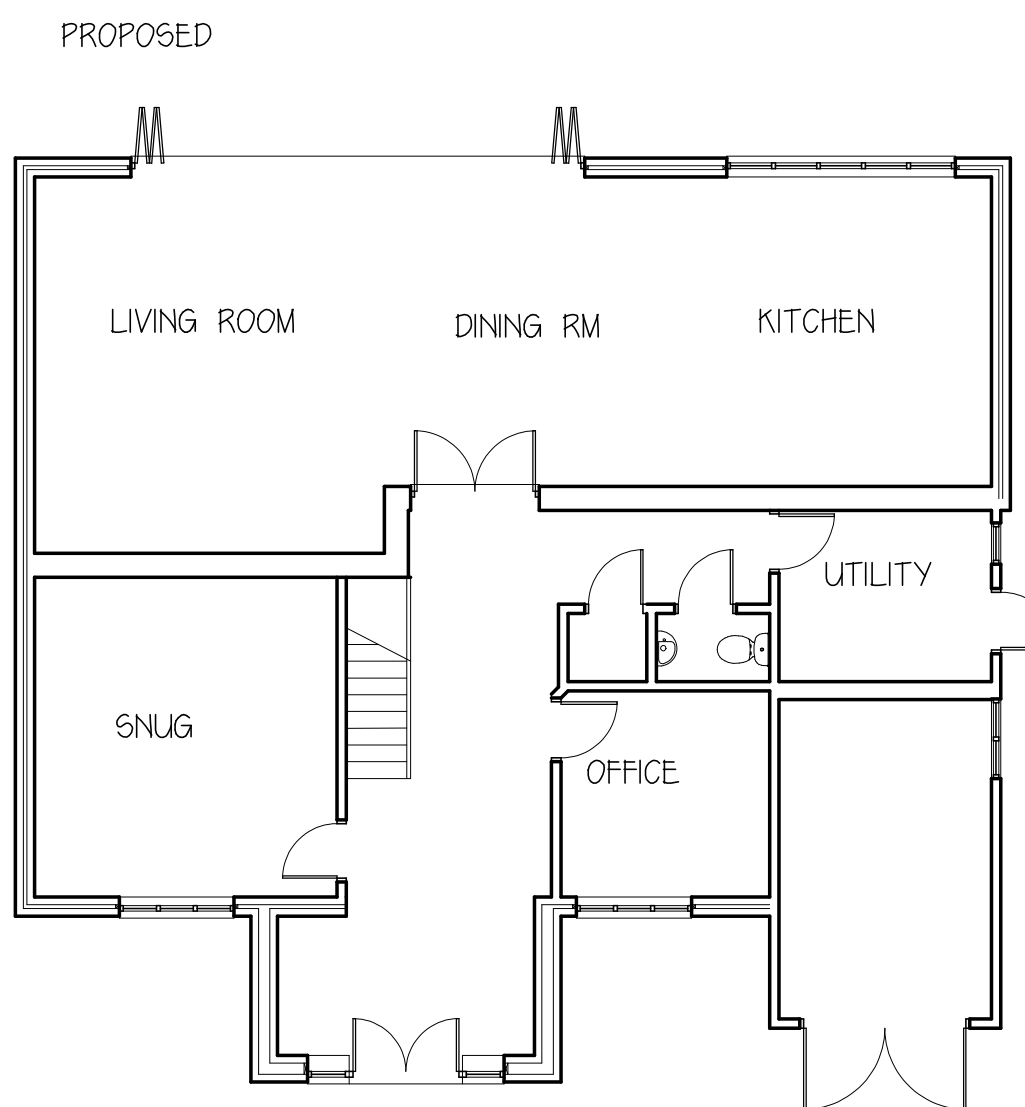

GROUND FLOOR PLAN

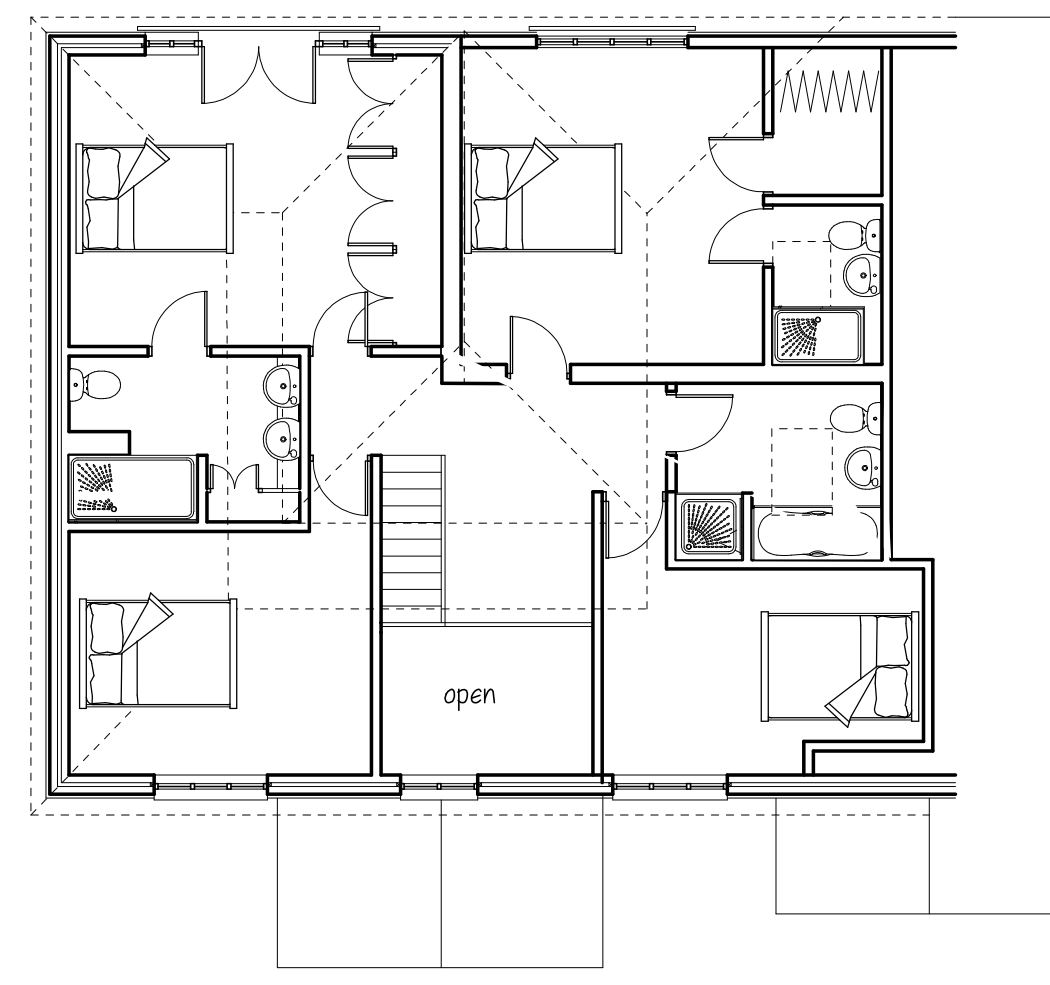

FIRST FLOOR PLAN

0 1 2 3 4 5 6 7 8 9 10m

STEPHEN BROMLEY ASSOCIATES
5 WEST ST SHOREHAM BY SEA
WEST SUSSEX

PROPOSED ALTERATIONS

AT SCALE 1:100

45 HICKMANS LANE, LINDFIELD

Drawing no 12197-1b