



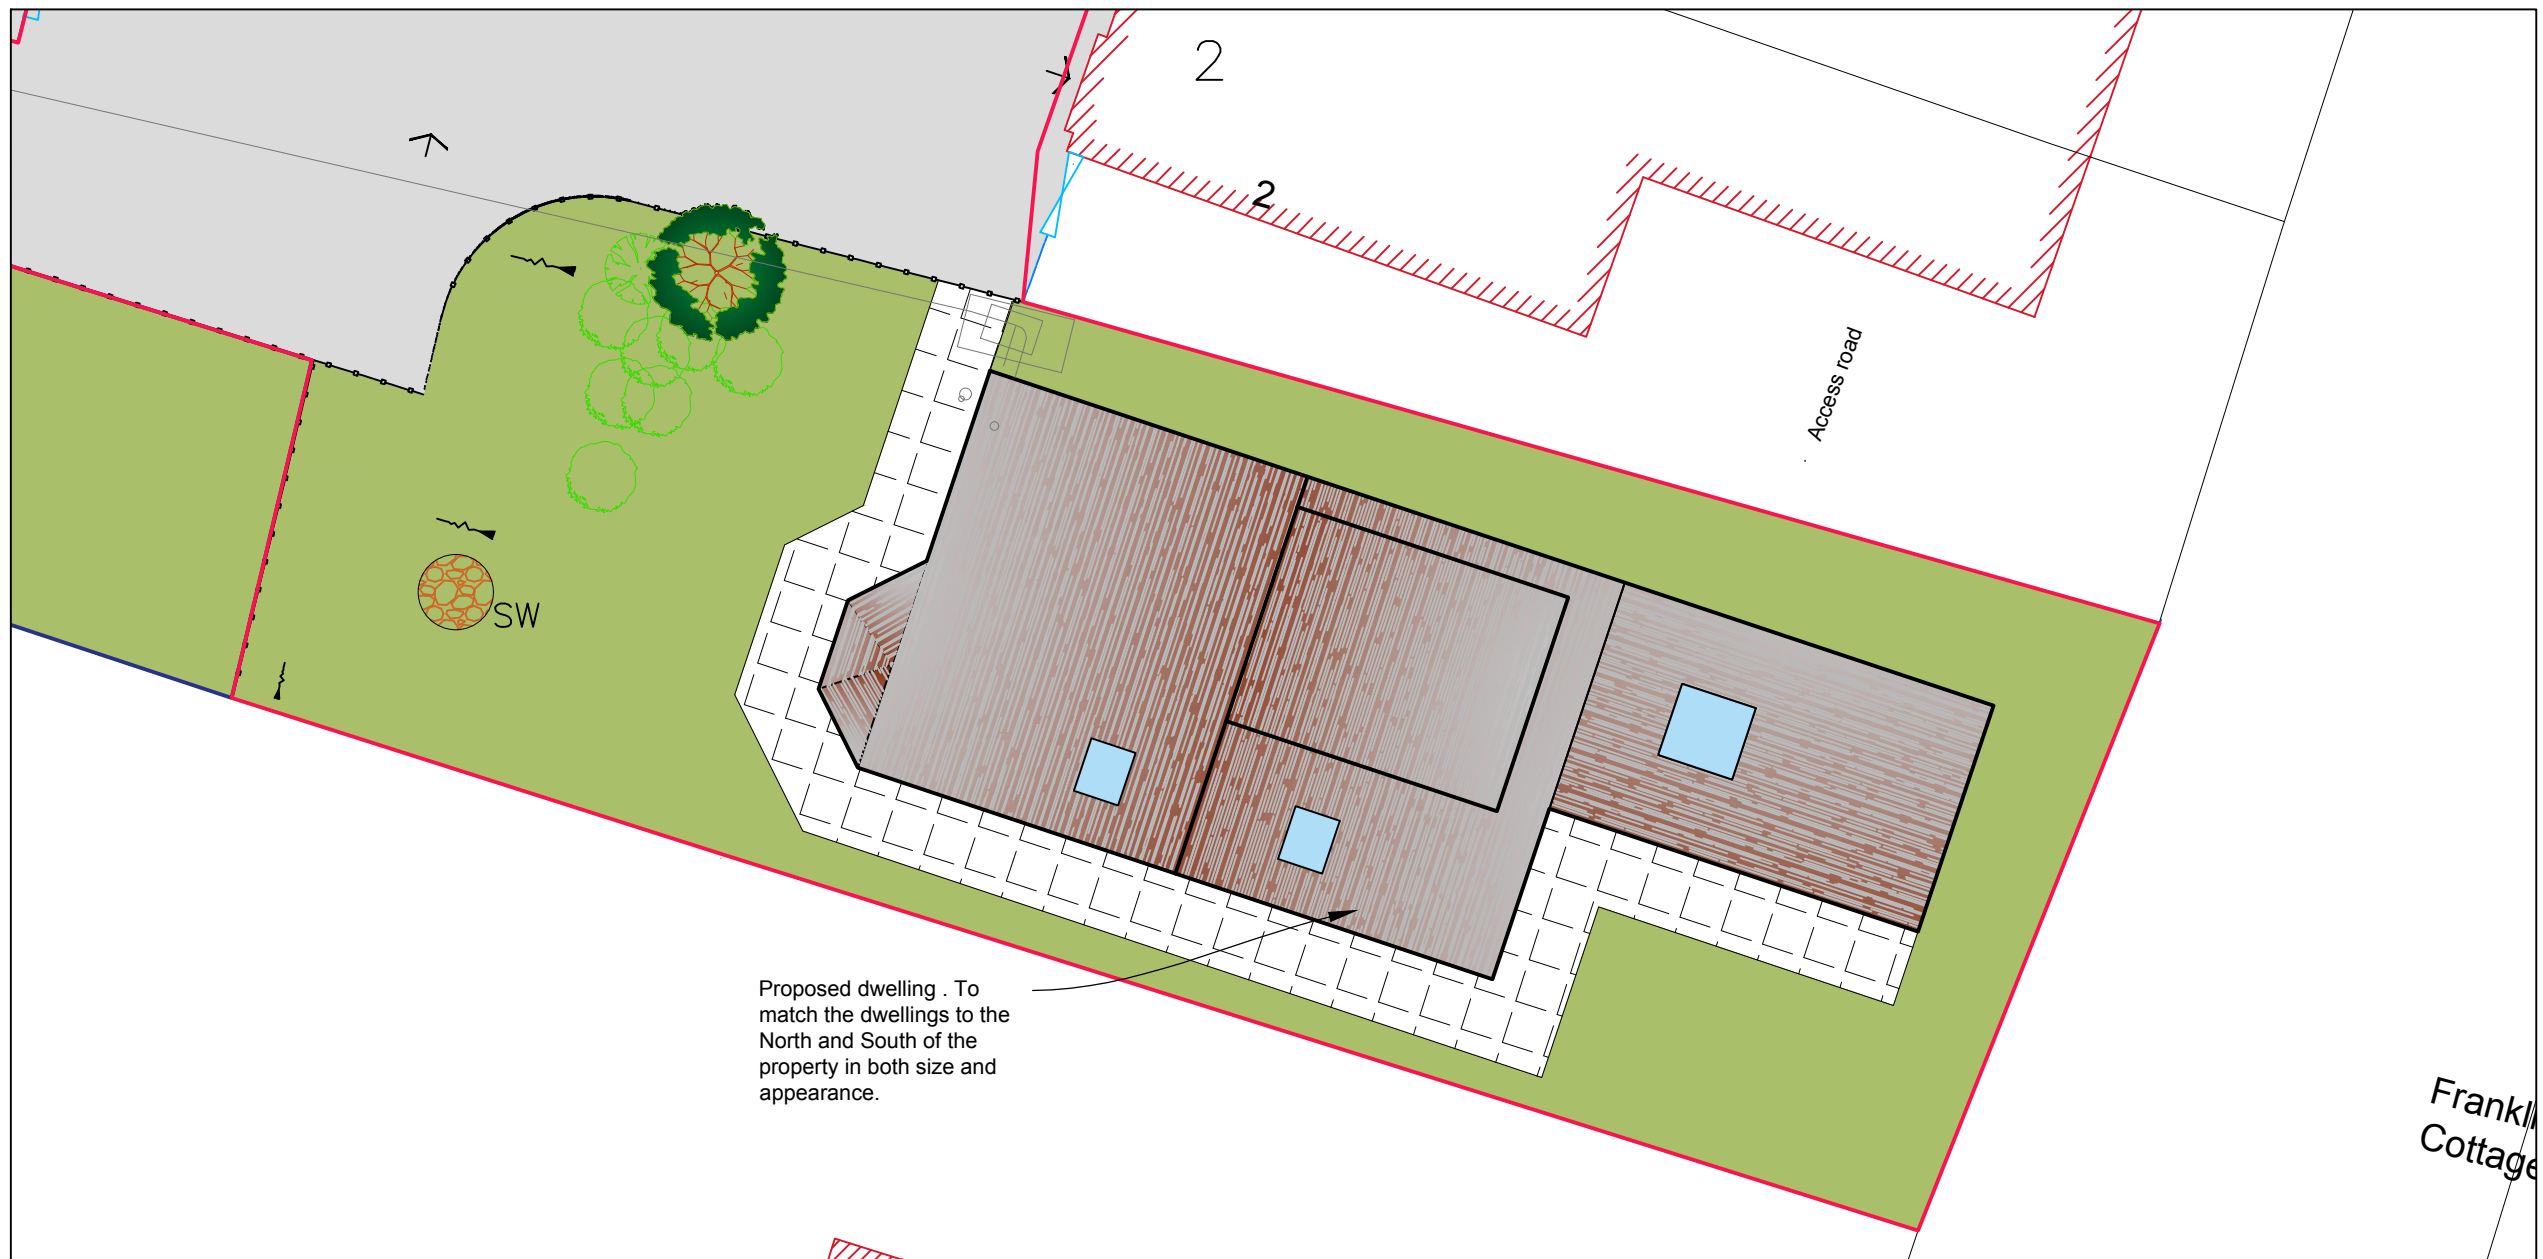

01 Site Plan - As Proposed
3001 1:100 (at A3)

Scale in Metres
0 5 10 for 1:100

Location Key:

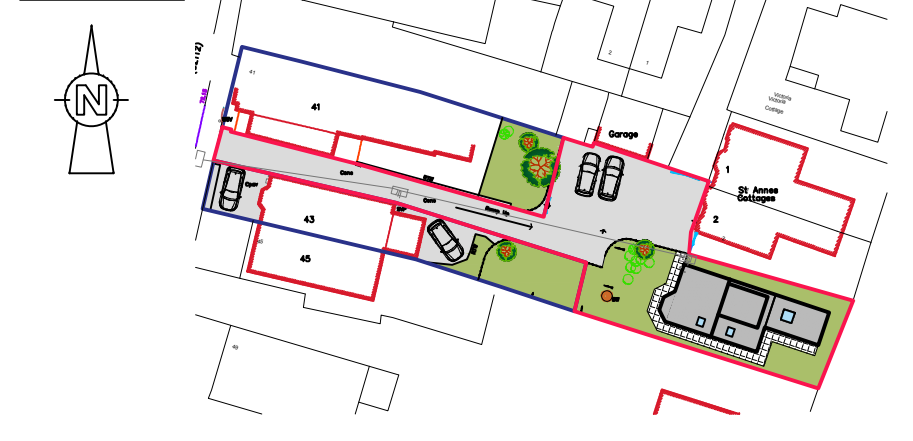

Drawing Specific Notes:

Red lines indicates boundary of property.

Blue line indicates site boundary of the proposed works .

All dimensions and particulars are to be checked on site before work commences and any discrepancy to be reported to PM Home Consultants.

This drawing can be scaled for Planning purposes. **DO NOT SCALE** this drawing for setting out, use written dimensions only. Any work commenced before Council approval is at the Clients risk



Proteus Management
Home Extension Consultants

Project:

Construction of a three bed dwelling with associated landscaping at 43a Wivelsfield road, RH16 4EN

Drawing Title:

Proposed Site Plan

Drawing Number:	Date:	Revision:
3001	01/10/24	A

Scale: (at A3) 1:100	Status: Planning
-------------------------	---------------------

Client:
Amy Bath