


Proposed South (Front) Elevation

Proposed East (Side) Elevation


Proposed West (Side) Elevation

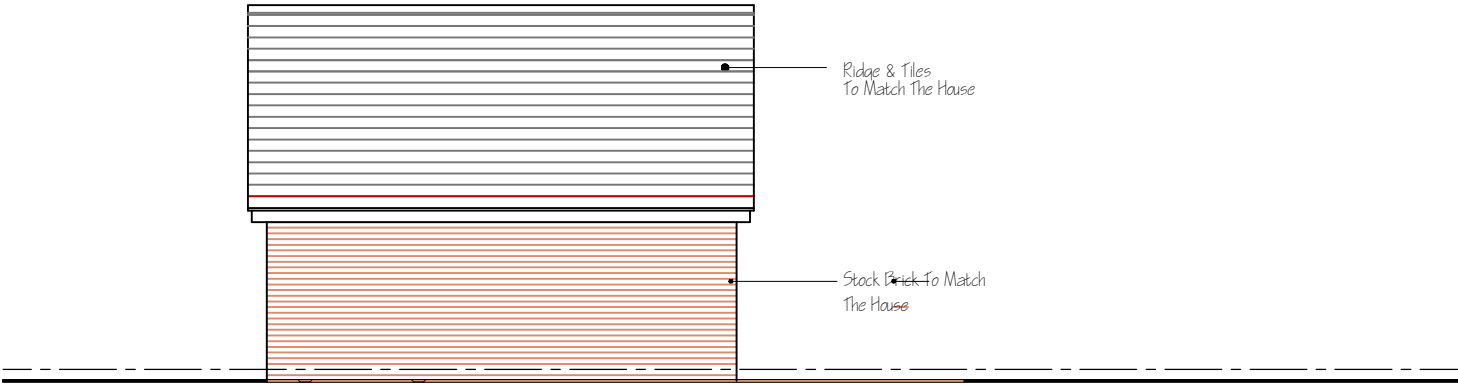

Proposed North (Rear) Elevation



Proposed Roof Plan

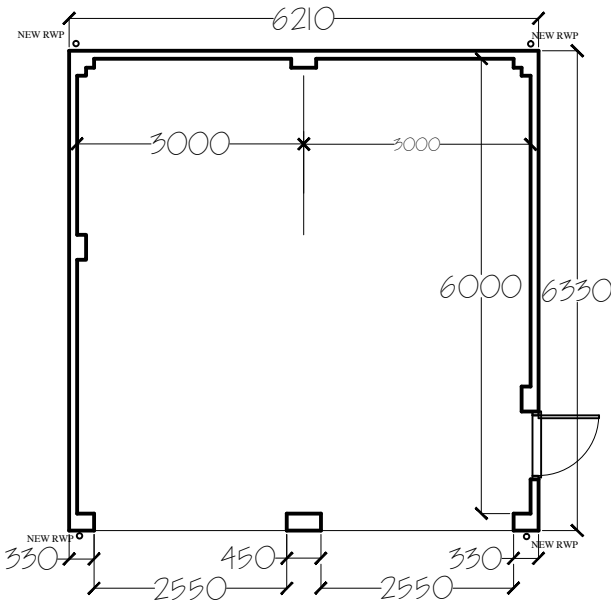

Project	 Architects & Planning Consultants Clock Tower House, Lewes Road Lindfield, West Sussex. RH16 2LH Telephone 01444 - 484711						
	PROPOSED DETACHED GARAGE 'BIRCH HOUSE' COURTMEAD ROAD, CUCKFIELD WEST SUSSEX, RH17 5LR MR & MRS D McLEOD						
Drawing	SKETCH SCHEME ELEVATIONS FLOOR & ROOF LAYOUTS Drawing no. 0224.P02 date 05.25 scale 1:100 drawn GRM						
	revisions						