

NOTES

Do not scale from this drawing.


Any discrepancies should be reported immediately.

This drawing is copyright. It must not be reproduced or disclosed to third parties without our prior permission.


This drawing is to be read in conjunction with all relevant consultants, specialist manufacturers drawings and specifications.

Any surveyed information incorporated within this drawing cannot be guaranteed as accurate unless confirmed by fixed dimension.


All dimensions are in millimetres unless noted otherwise.

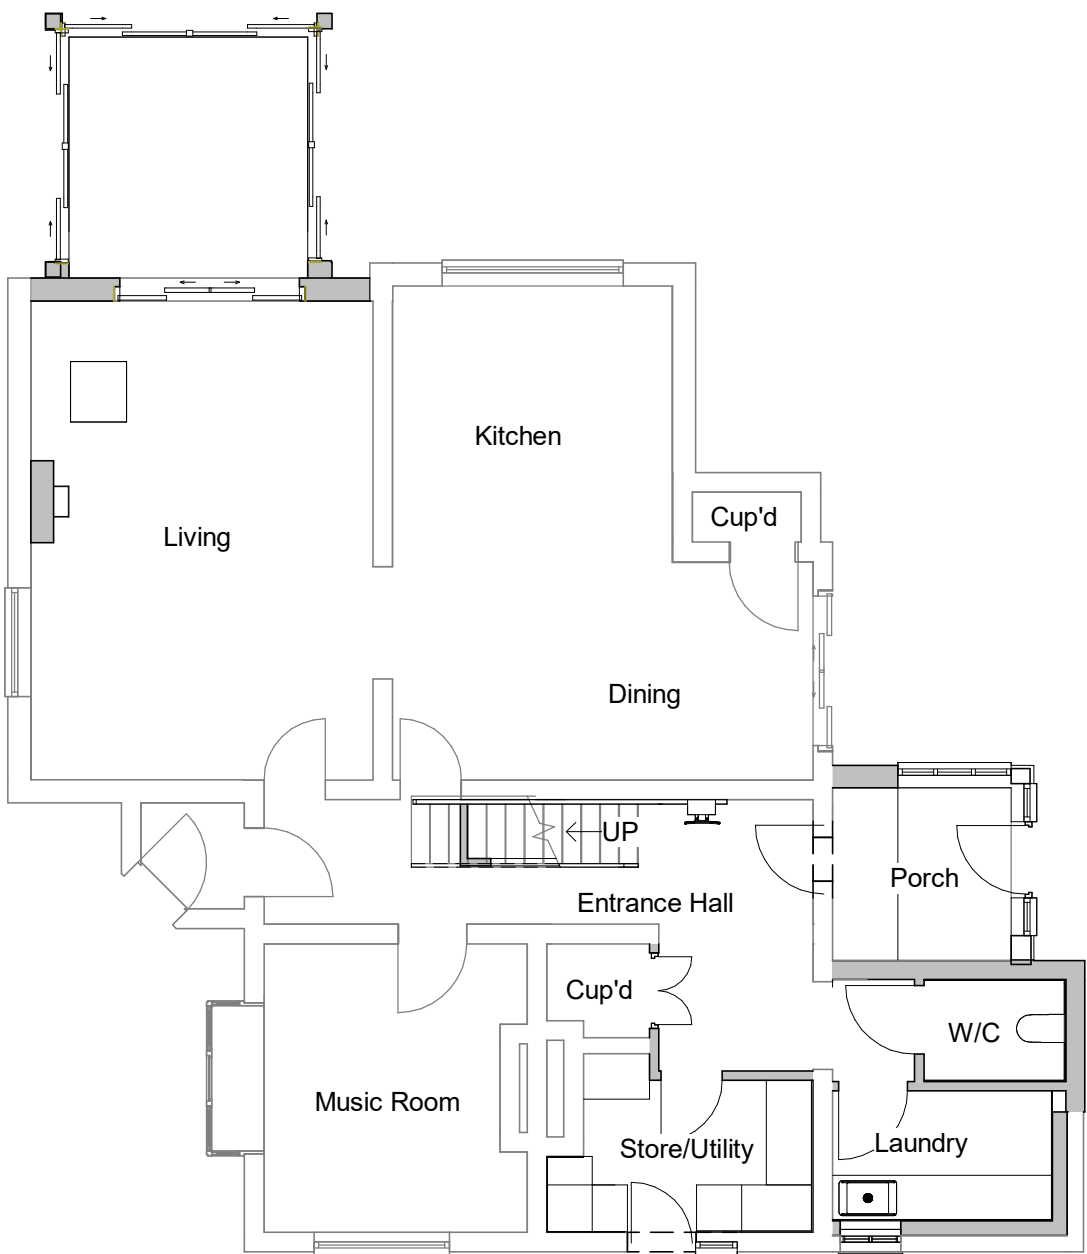

Ground Floor Plan
1 : 100

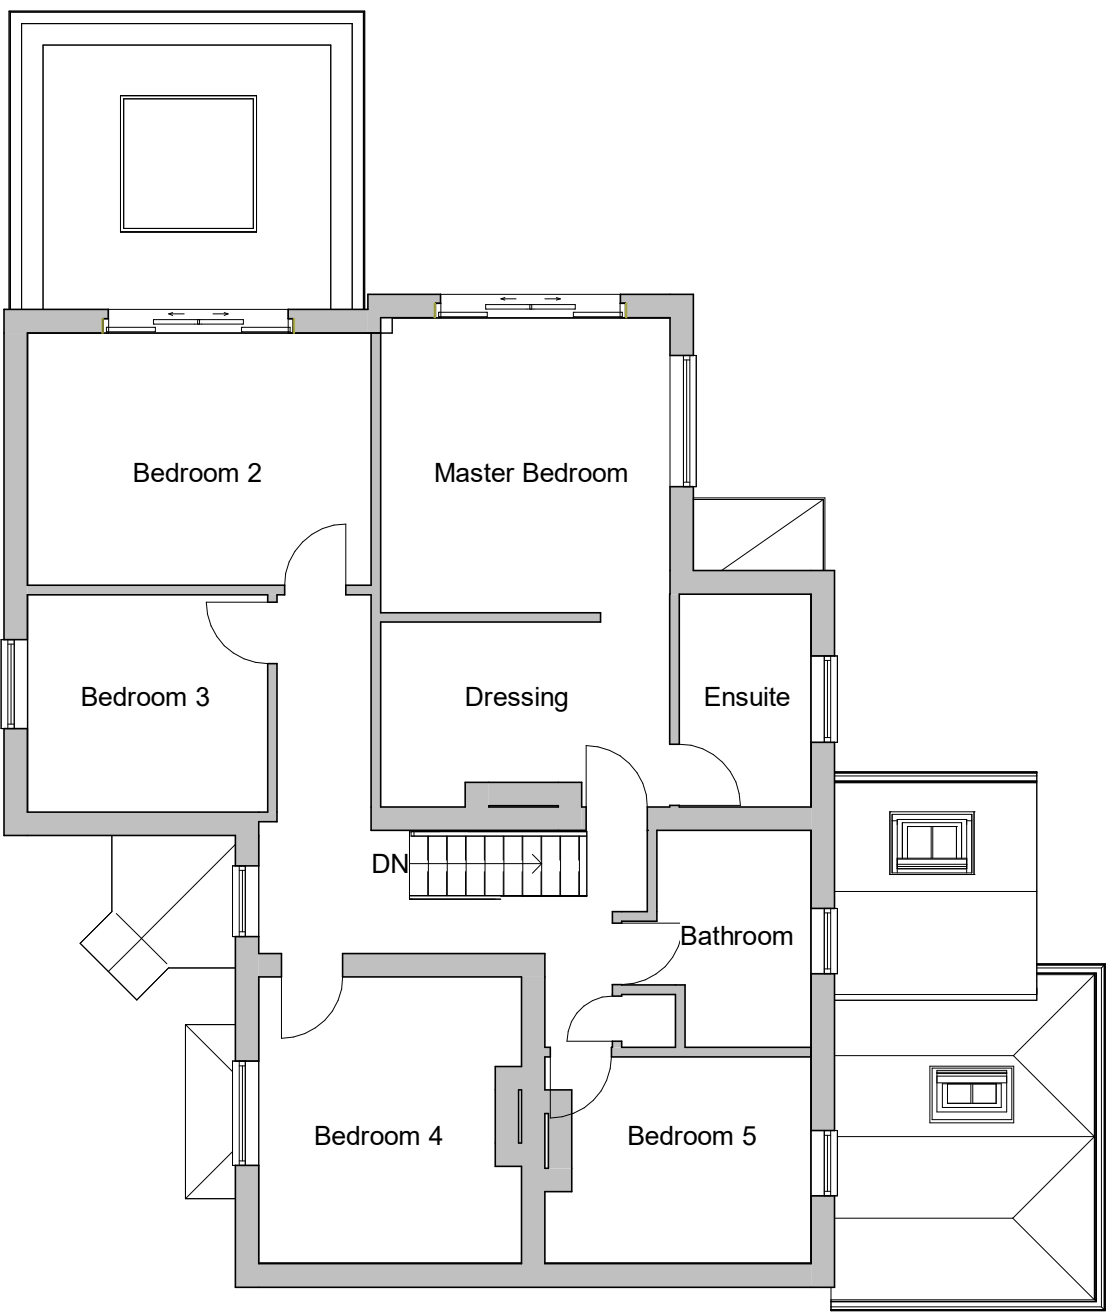

First Floor Plan
1 : 100

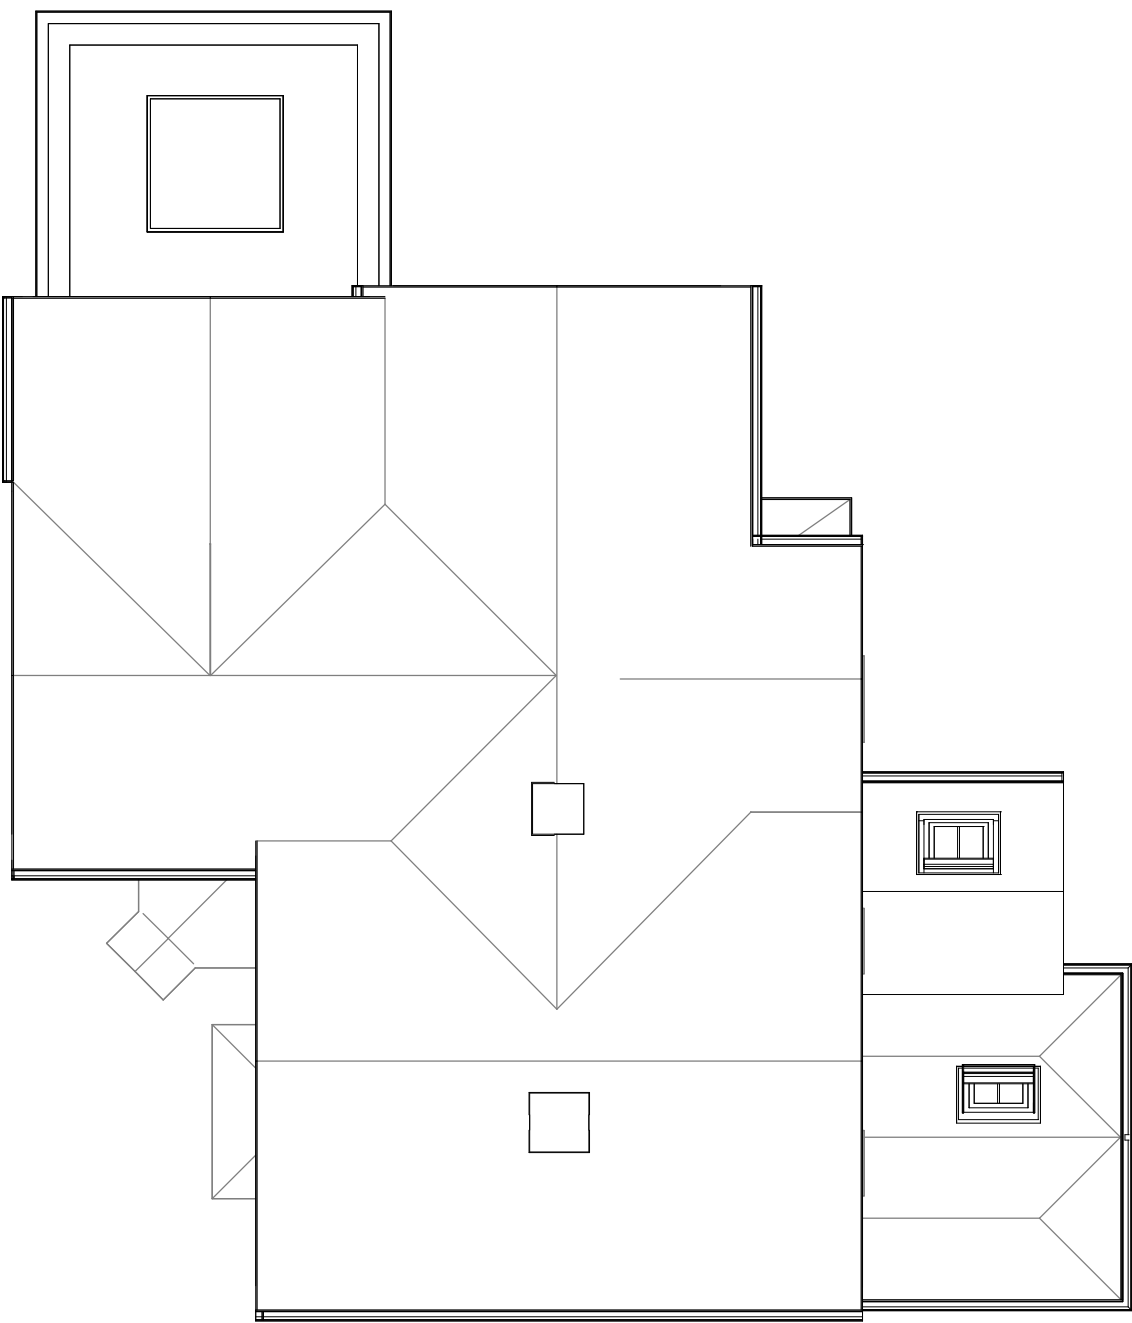

Roof Plan
1 : 100



4	20/05/2025	SC	Prepared for NMA submission
3	07/05/2025	SC	Incorporated client comments
2	Date 2	SC	Updated graphic to include chimney
1	07/10/24	SC	Prepared for planning

Rev	Date	Author	Revision Description
 dwelling architecture + design studio@dwellingarchitecture.com www.dwellingarchitecture.com Tel: 01444 831 800 Drawing Status PLANNING Client Dr and Mrs Berry Project Extension and Alterations Mill Hall Farm, Whitemans Green, RH175HX Title Floor Plans as Proposed Dwg.1386 GA 03 Rev.4 Job No.1386 Date 09/03/24 Scale 1 : 100 Drawn SC Checked JSR			

